
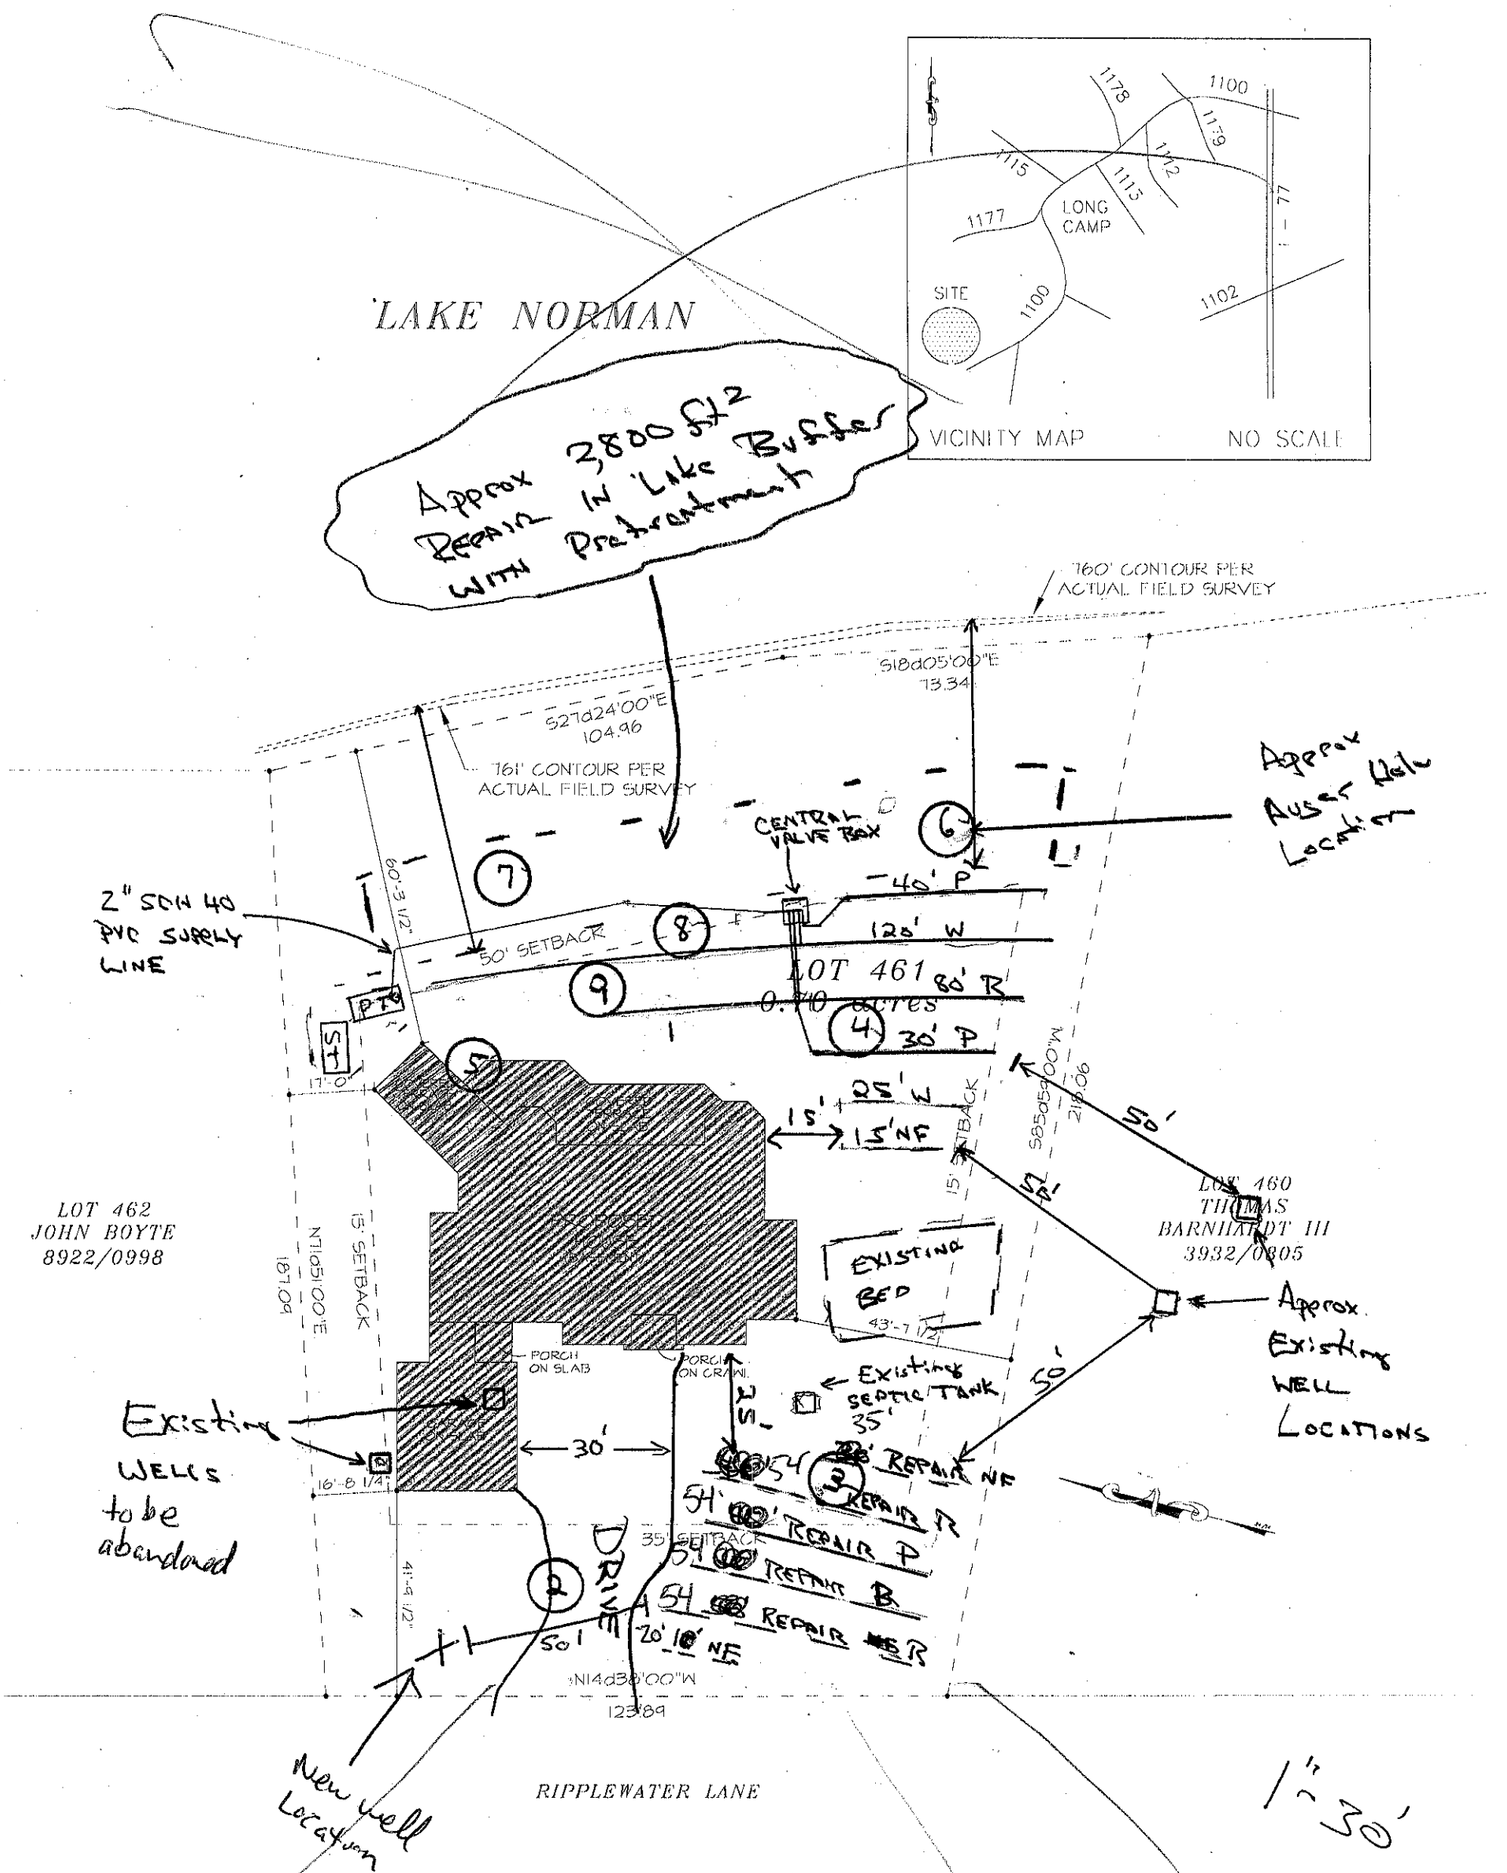


Don Fraser "Fast Track" Site Plan

1-23-09

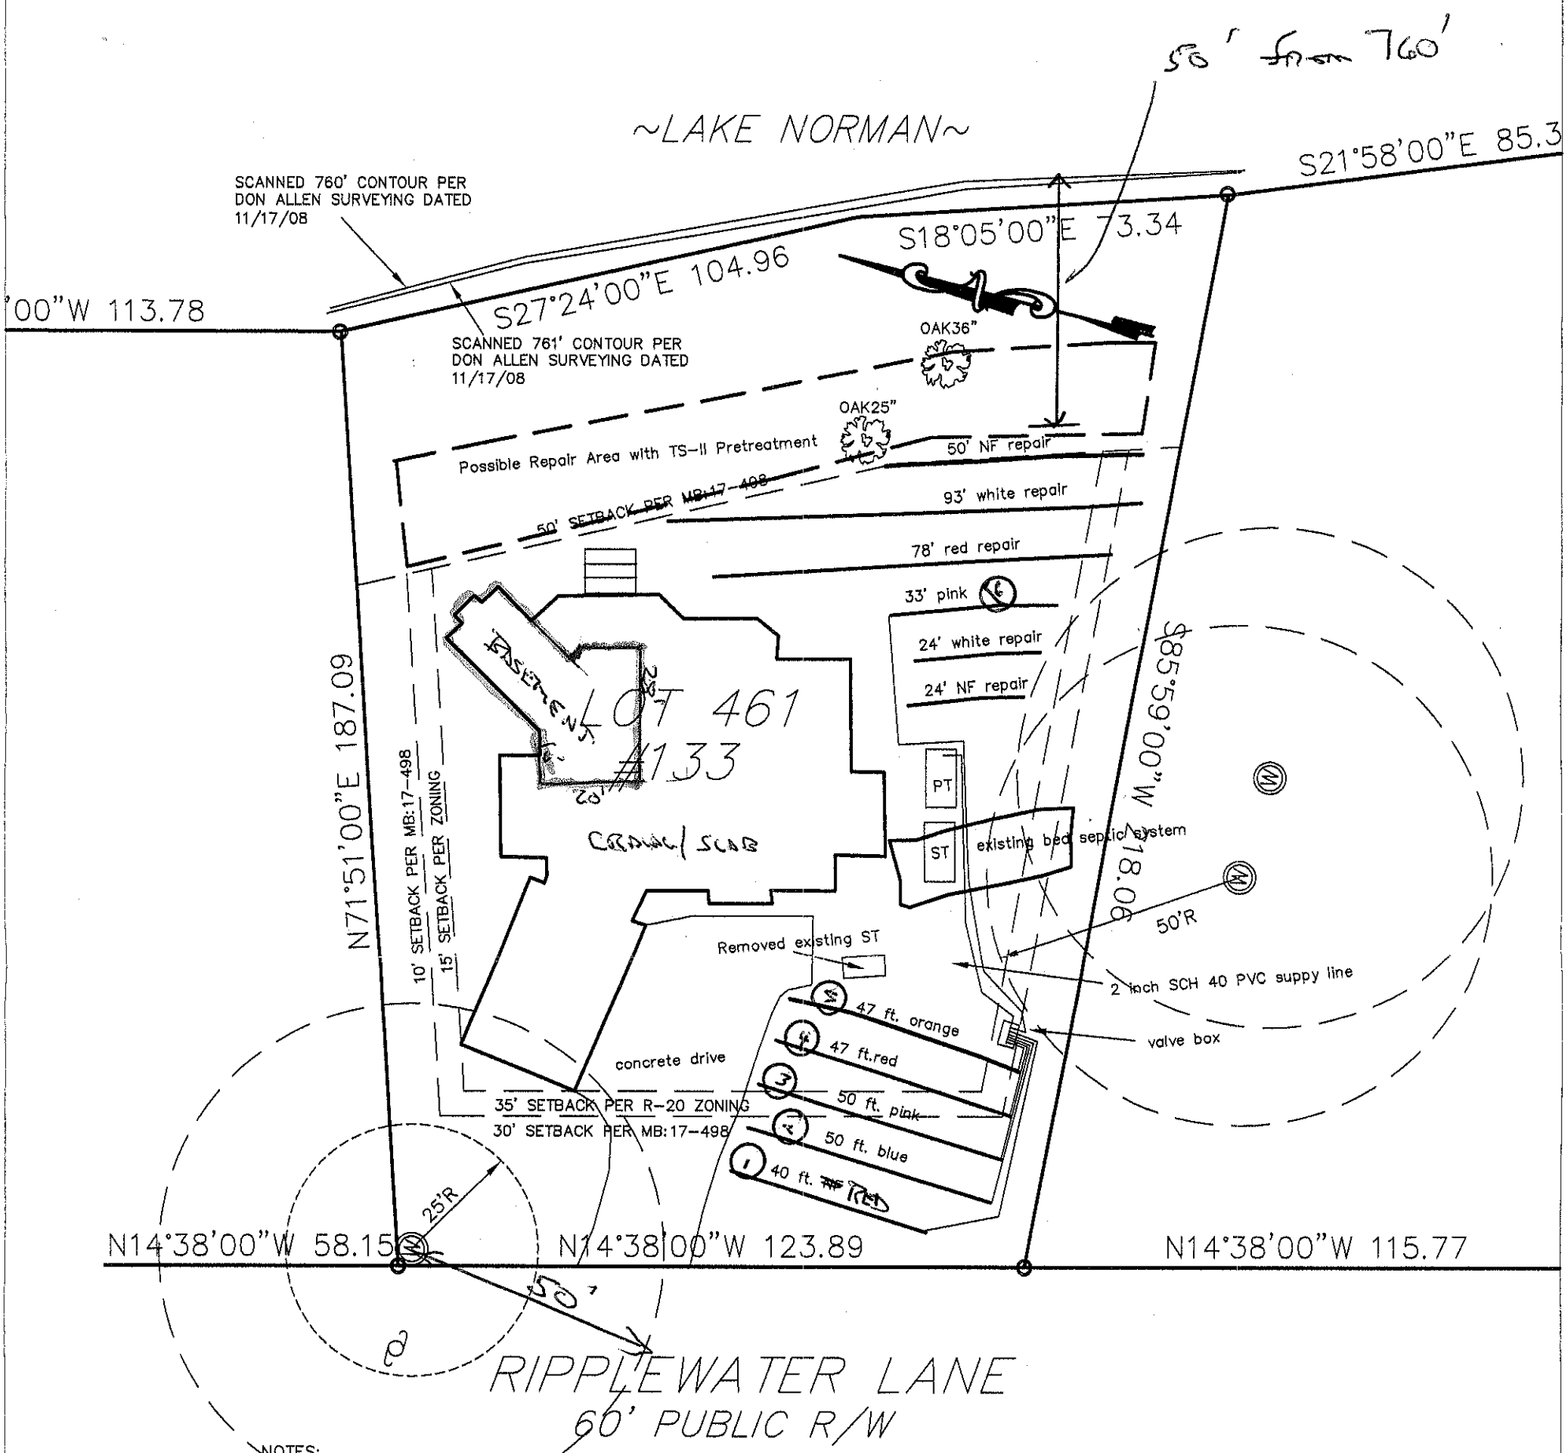

NOTES:

1. THIS PROPERTY MAY BE SUBJECT TO ADDITIONAL RECORDED OR UNRECORDED EASEMENTS, RIGHTS-OF-WAY, OR RESTRICTIVE COVENANTS, OTHER THAN SHOWN.

1" = 30'

SEPTIC DETAILS BY S&ME ON 9-28-09 TO BASE MAP BY CAROLINA SURVEYORS

ALL SEPTIC LOCATIONS AND SPECS. TO BE APPROVED BY THE IREDELL COUNTY HEALTH DEPARTMENT