
86.2 x 92.0

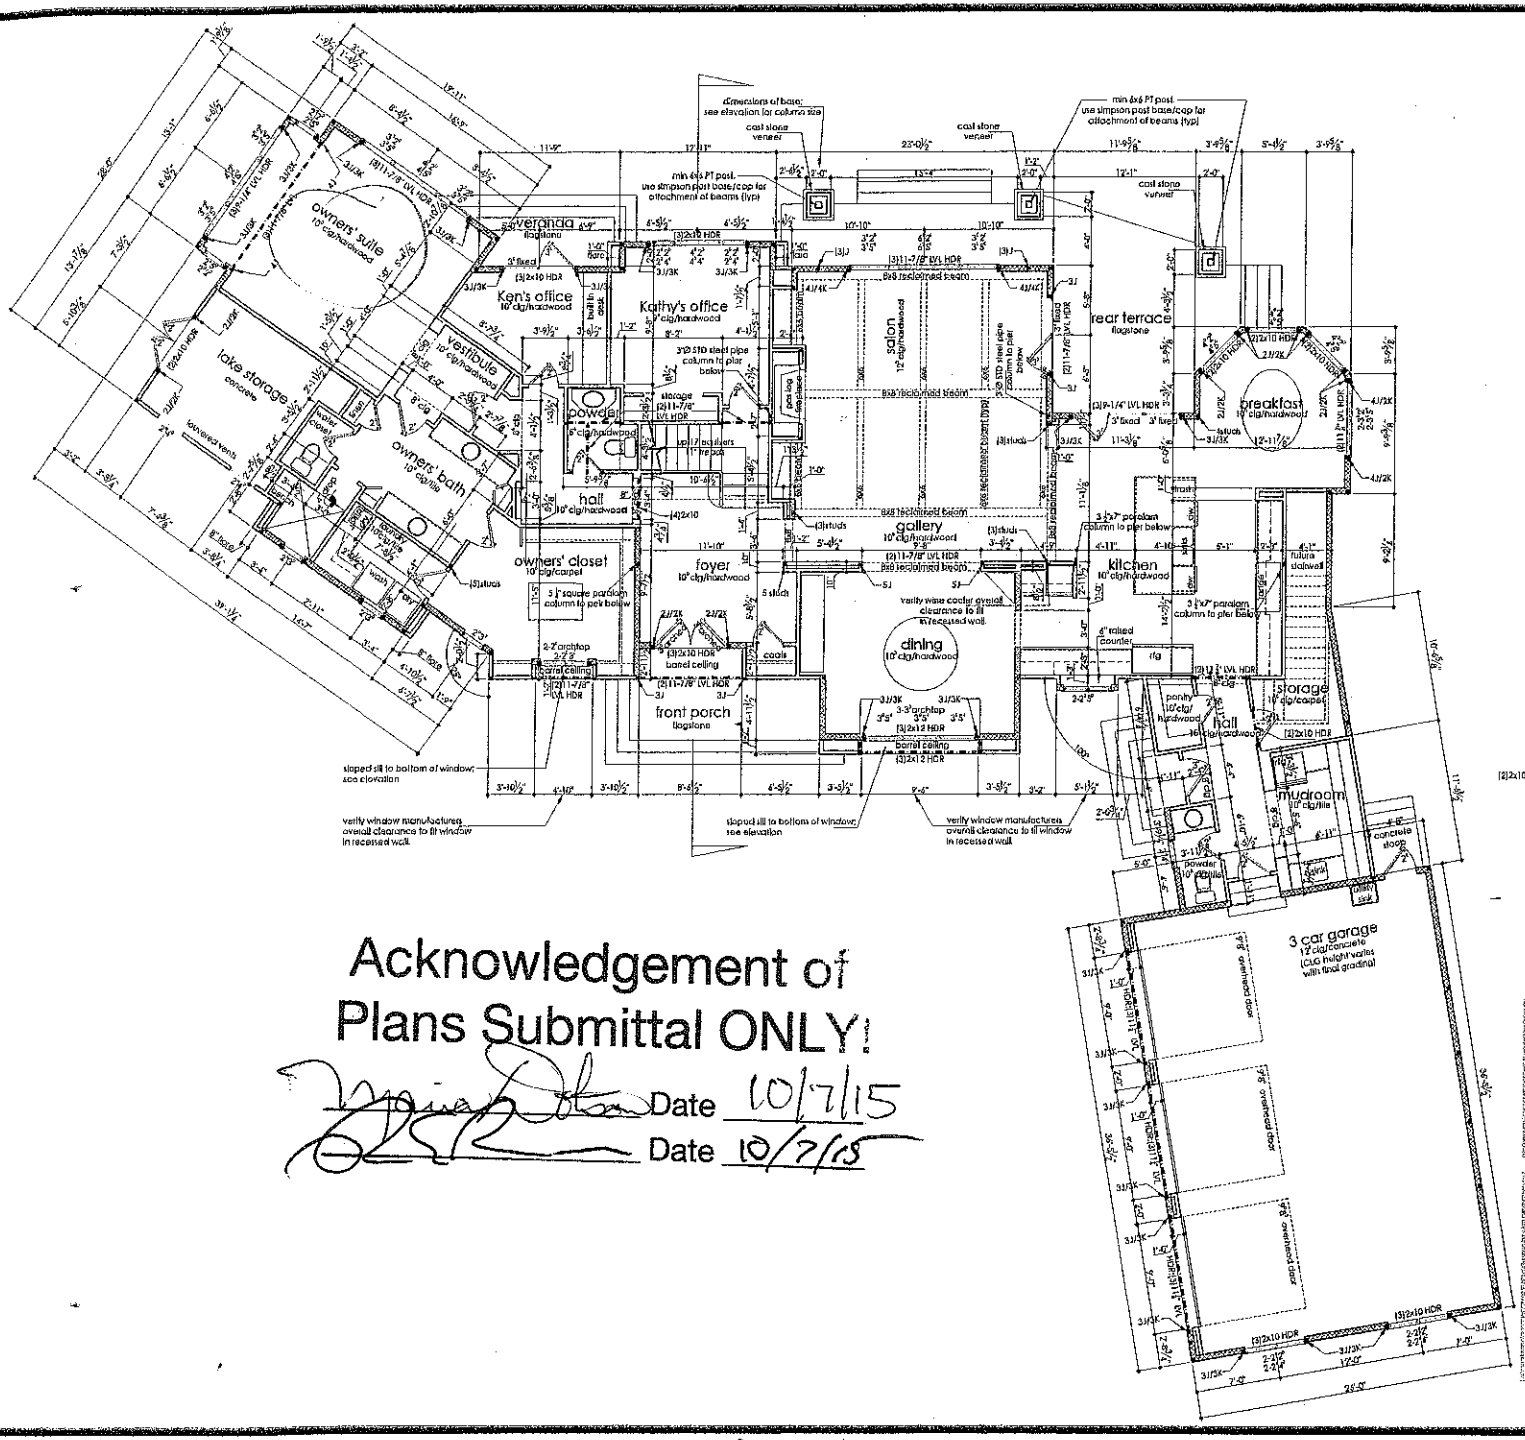

Acknowledgement of Plans Submittal ONLY:

Date 10/7/15

Date 10/7/15

IDEA FACTORY
704.491.2060
www.ideafactorydesigngroup.com

GB Engineering, PLLC
133 Middleton Place
Mooresville, NC 28117
704.677.5339
NC Bus. Lic. #P-1298

Passarelli Custom Homes

Mcleod Residence
191 Washam Road
Mooresville, NC


Main Floor
10.5.15

4

notes
- all 1st floor doors to be 8'-0" UNO
- install all windows at a top of frame height of 8'-0" UNO
- all doors without dimentions have a minimum 6" return to wall to allow clearance for door kits
- all ceiling joists to be 2x8 SYP @ 16" OC
- all window & door headers are (2)2x10 UNO for 2x4 walls and (3)2x10 UNO for 2x6 walls

legend
- 2x6 framing
- 2x4 framing
- cast stone veneer
- point load (2)2x4 stud UNO
- SO sheetrock opening; head to be 8'-0" UNO
- hb hose bib
- gas gas connection
- header or beam above size as noted

©copyright 2015

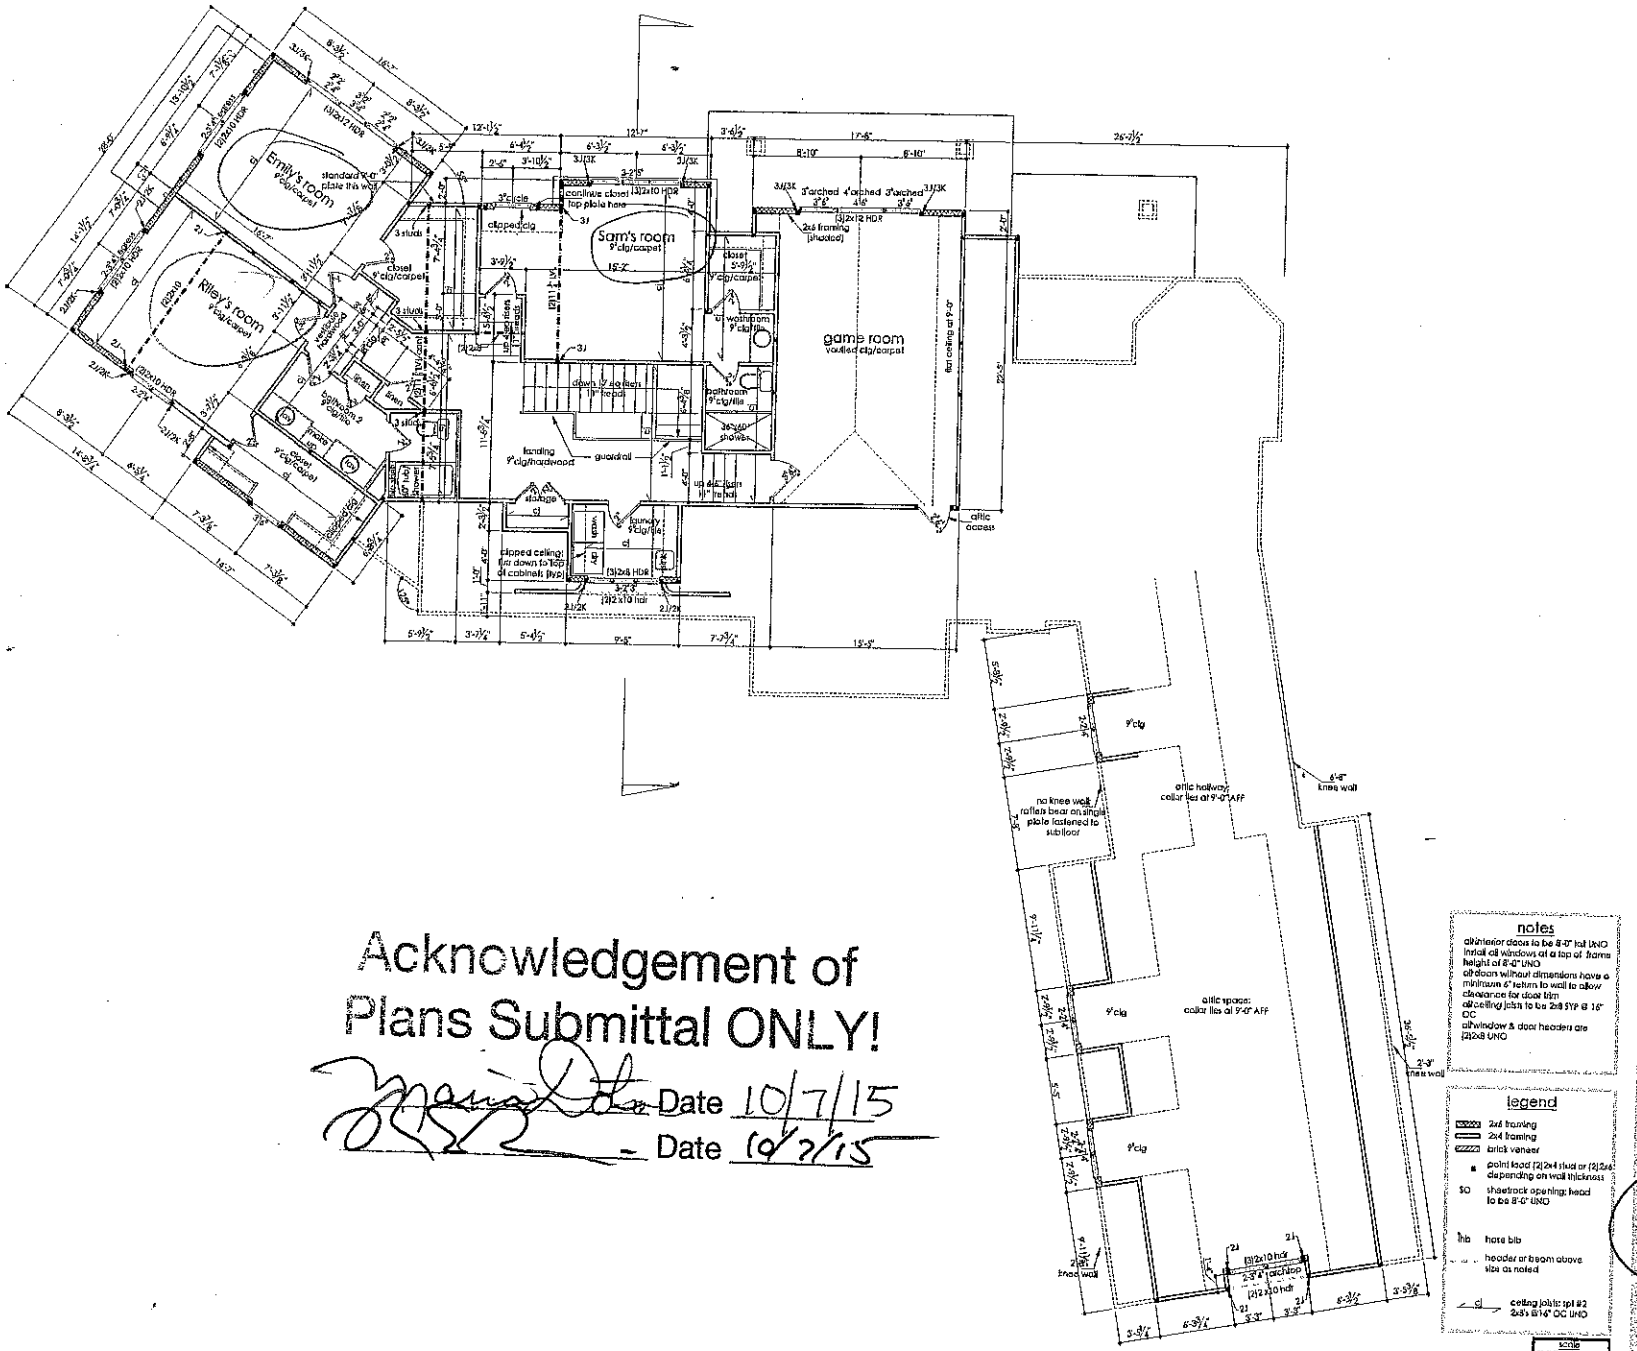

Acknowledgement of
Plans Submittal ONLY!

Date 10/7/15

Date 10/7/15

notes

all interior doors to be 8'-0" tall UNO
install all windows at a top of frame height of 8'-0" UNO
all doors without dimensions have a minimum 6" return to wall to allow clearance for door trim
all ceiling joists to be 2x8 SYP @ 16" OC
all window & door headers are (2)2x8 UNO

legend

- 2x6 framing
- 2x4 framing
- brick veneer
- point load (2)2x4 stud or (2)2x6 depending on wall thickness
- SO sheetrock opening; head to be 8'-0" UNO
- hb hose bib
- header or beam above size as noted
- ceiling joists: spl #2 2x8's @16" OC UNO

scale

IDEA FACTORY

704.491.2060
www.ideafactorydesign.blogspot.com

GB Engineering, PLLC
133 Middleton Place
Mooresville, NC 28117
704.677.5339
NC Bus. Lic. #P-1298

Passerelli Custom Homes

McLeod Residence
191 Washam Road
Mooresville, NC

upper plan
10.5.15

6

© copyright 2015