IREDELL COUNTY HEALTH DEPARTMENT


ENVIRONMENTAL HEALTH DIVISION

PAGE 2: ***SITE PLAN WORKSHEET***

SEE THE "SAMPLE SITE PLAN" BELOW. ***INCOMPLETE SITE PLANS WILL BE RETURNED TO YOU FOR COMPLETION AND MAY RESULT IN A DELAY IN THE ISSUANCE OF YOUR SEPTIC SYSTEM PERMIT!!!***

Place an (X) beside each item as you complete the site plan:

- ( ) **Property Line measurements are clearly identified**
- ( ) **All proposed structures are indicated**
- ( ) **Front and side setbacks from property line**
- ( ) **Preferred driveway location and well location**
- ( ) **Area you prefer your septic system to be placed**
- ( ) **North arrow, or other sufficient indicator of direction**

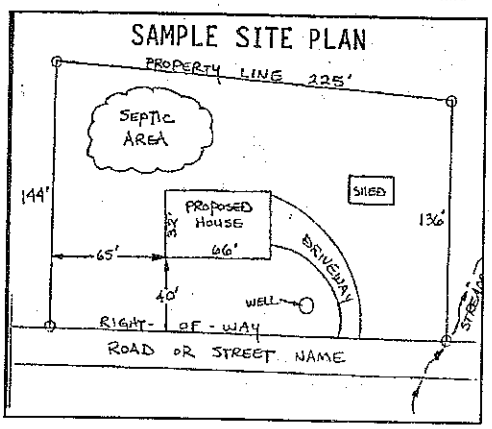

Circle N/A on the following if appropriate:

Location of septic systems and wells within 100' of your property	**N/A**
Location of easements and rights of ways on your property	**N/A**
Location of any designated wetlands on the property	**N/A**

USE THIS SPACE TO DRAW YOUR SITE PLAN

Show: proposed house or business footprint, wells, water lines, patios, pools and decks, and any other item that will occupy space on the site

See Attach

Signature: _____

Property owner or owner's legal representative signature (SIGNATURE REQUIRED)


1-9-2014

DATE

Scale 1=60'

Plans

(House wide 88'6"
Depth 65'6")

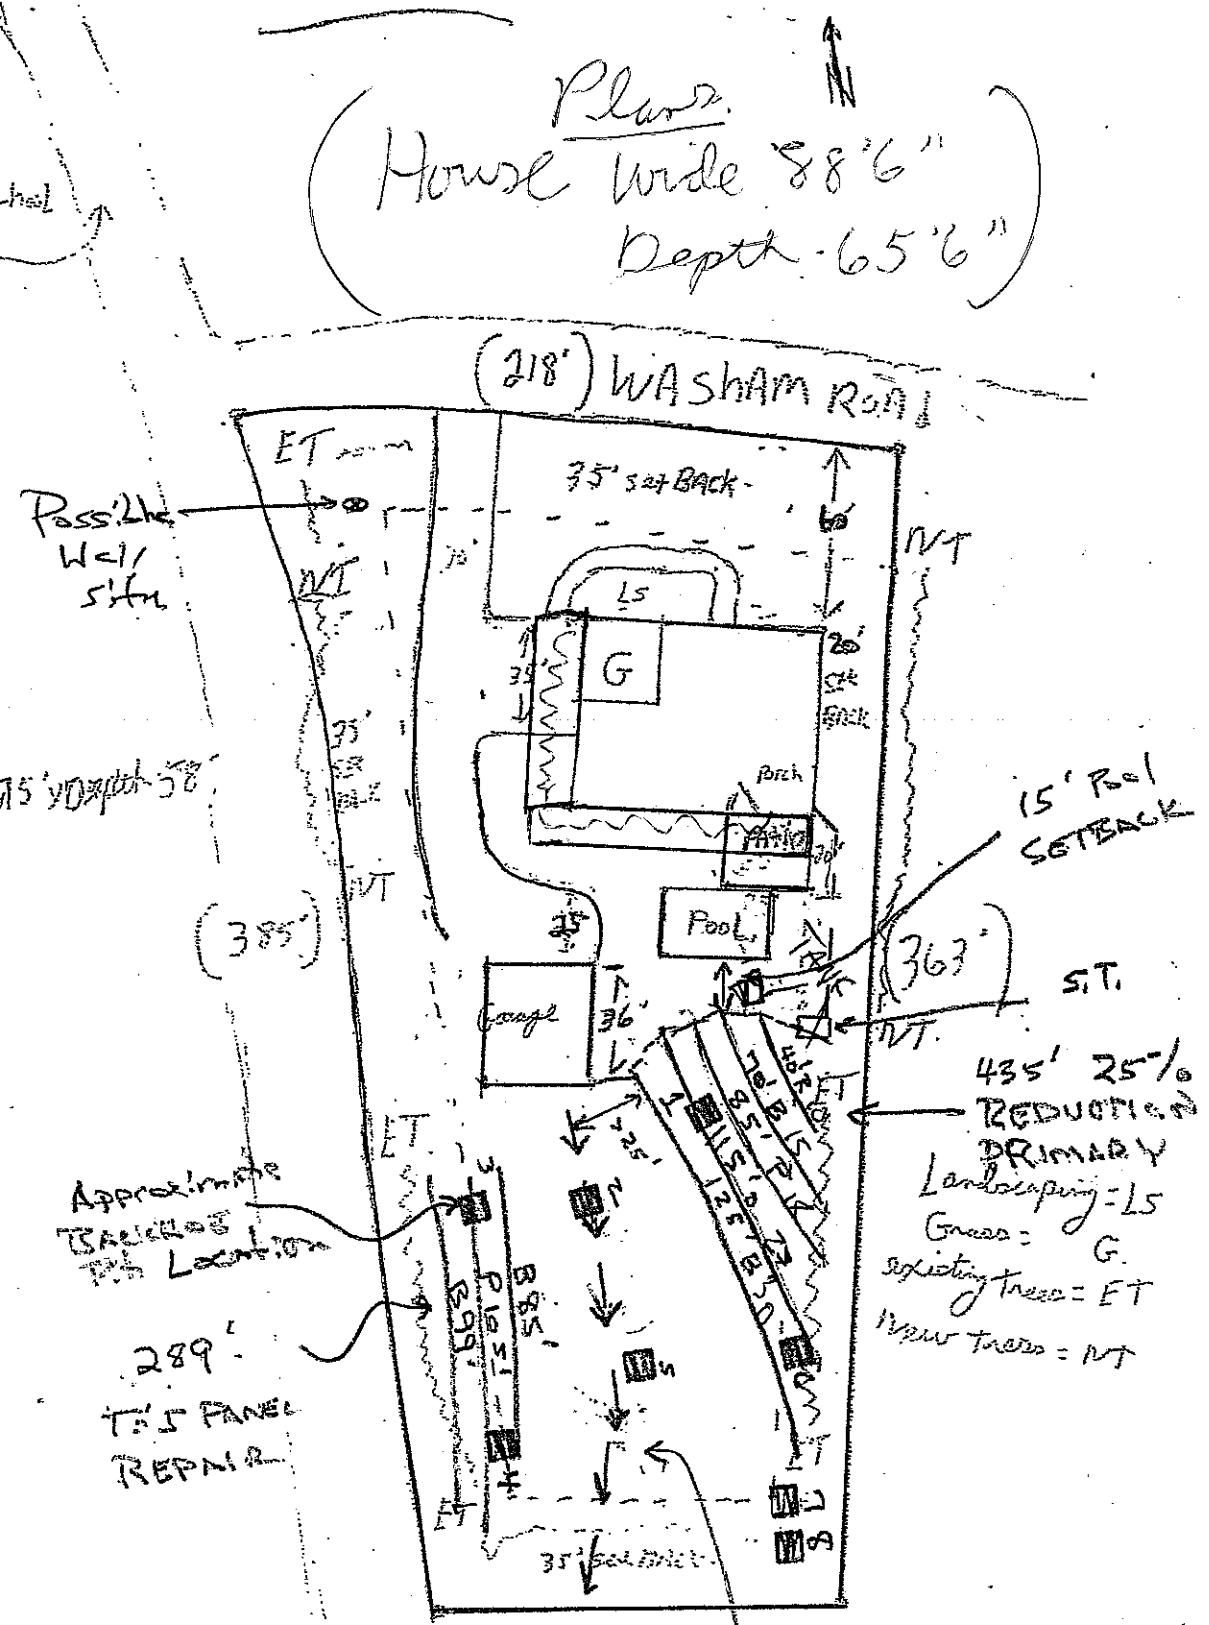

House pad measures 50' x 70' depth 58'
Pool - 20x40'
Garage
width 34'
Depth - 36'

- Lot SKETCH BY JOHN GRAMERA WITH SEPTIC INFO BY SITE
- SITE PROJECT # 1584-13-114
* SKETCH MUST ACCOMPANY 5-30-13 REPORT.

Add ditch/swale to remove stormwater from septic area.