DEPARTMENT OF ENVIRONMENT AND NATURAL RESOURCES
DIVISION OF ENVIRONMENTAL HEALTH
ON-SITE WASTEWATER SECTION

Sheet ___ of ___
PROPERTY ID #: _____
COUNTY: _____

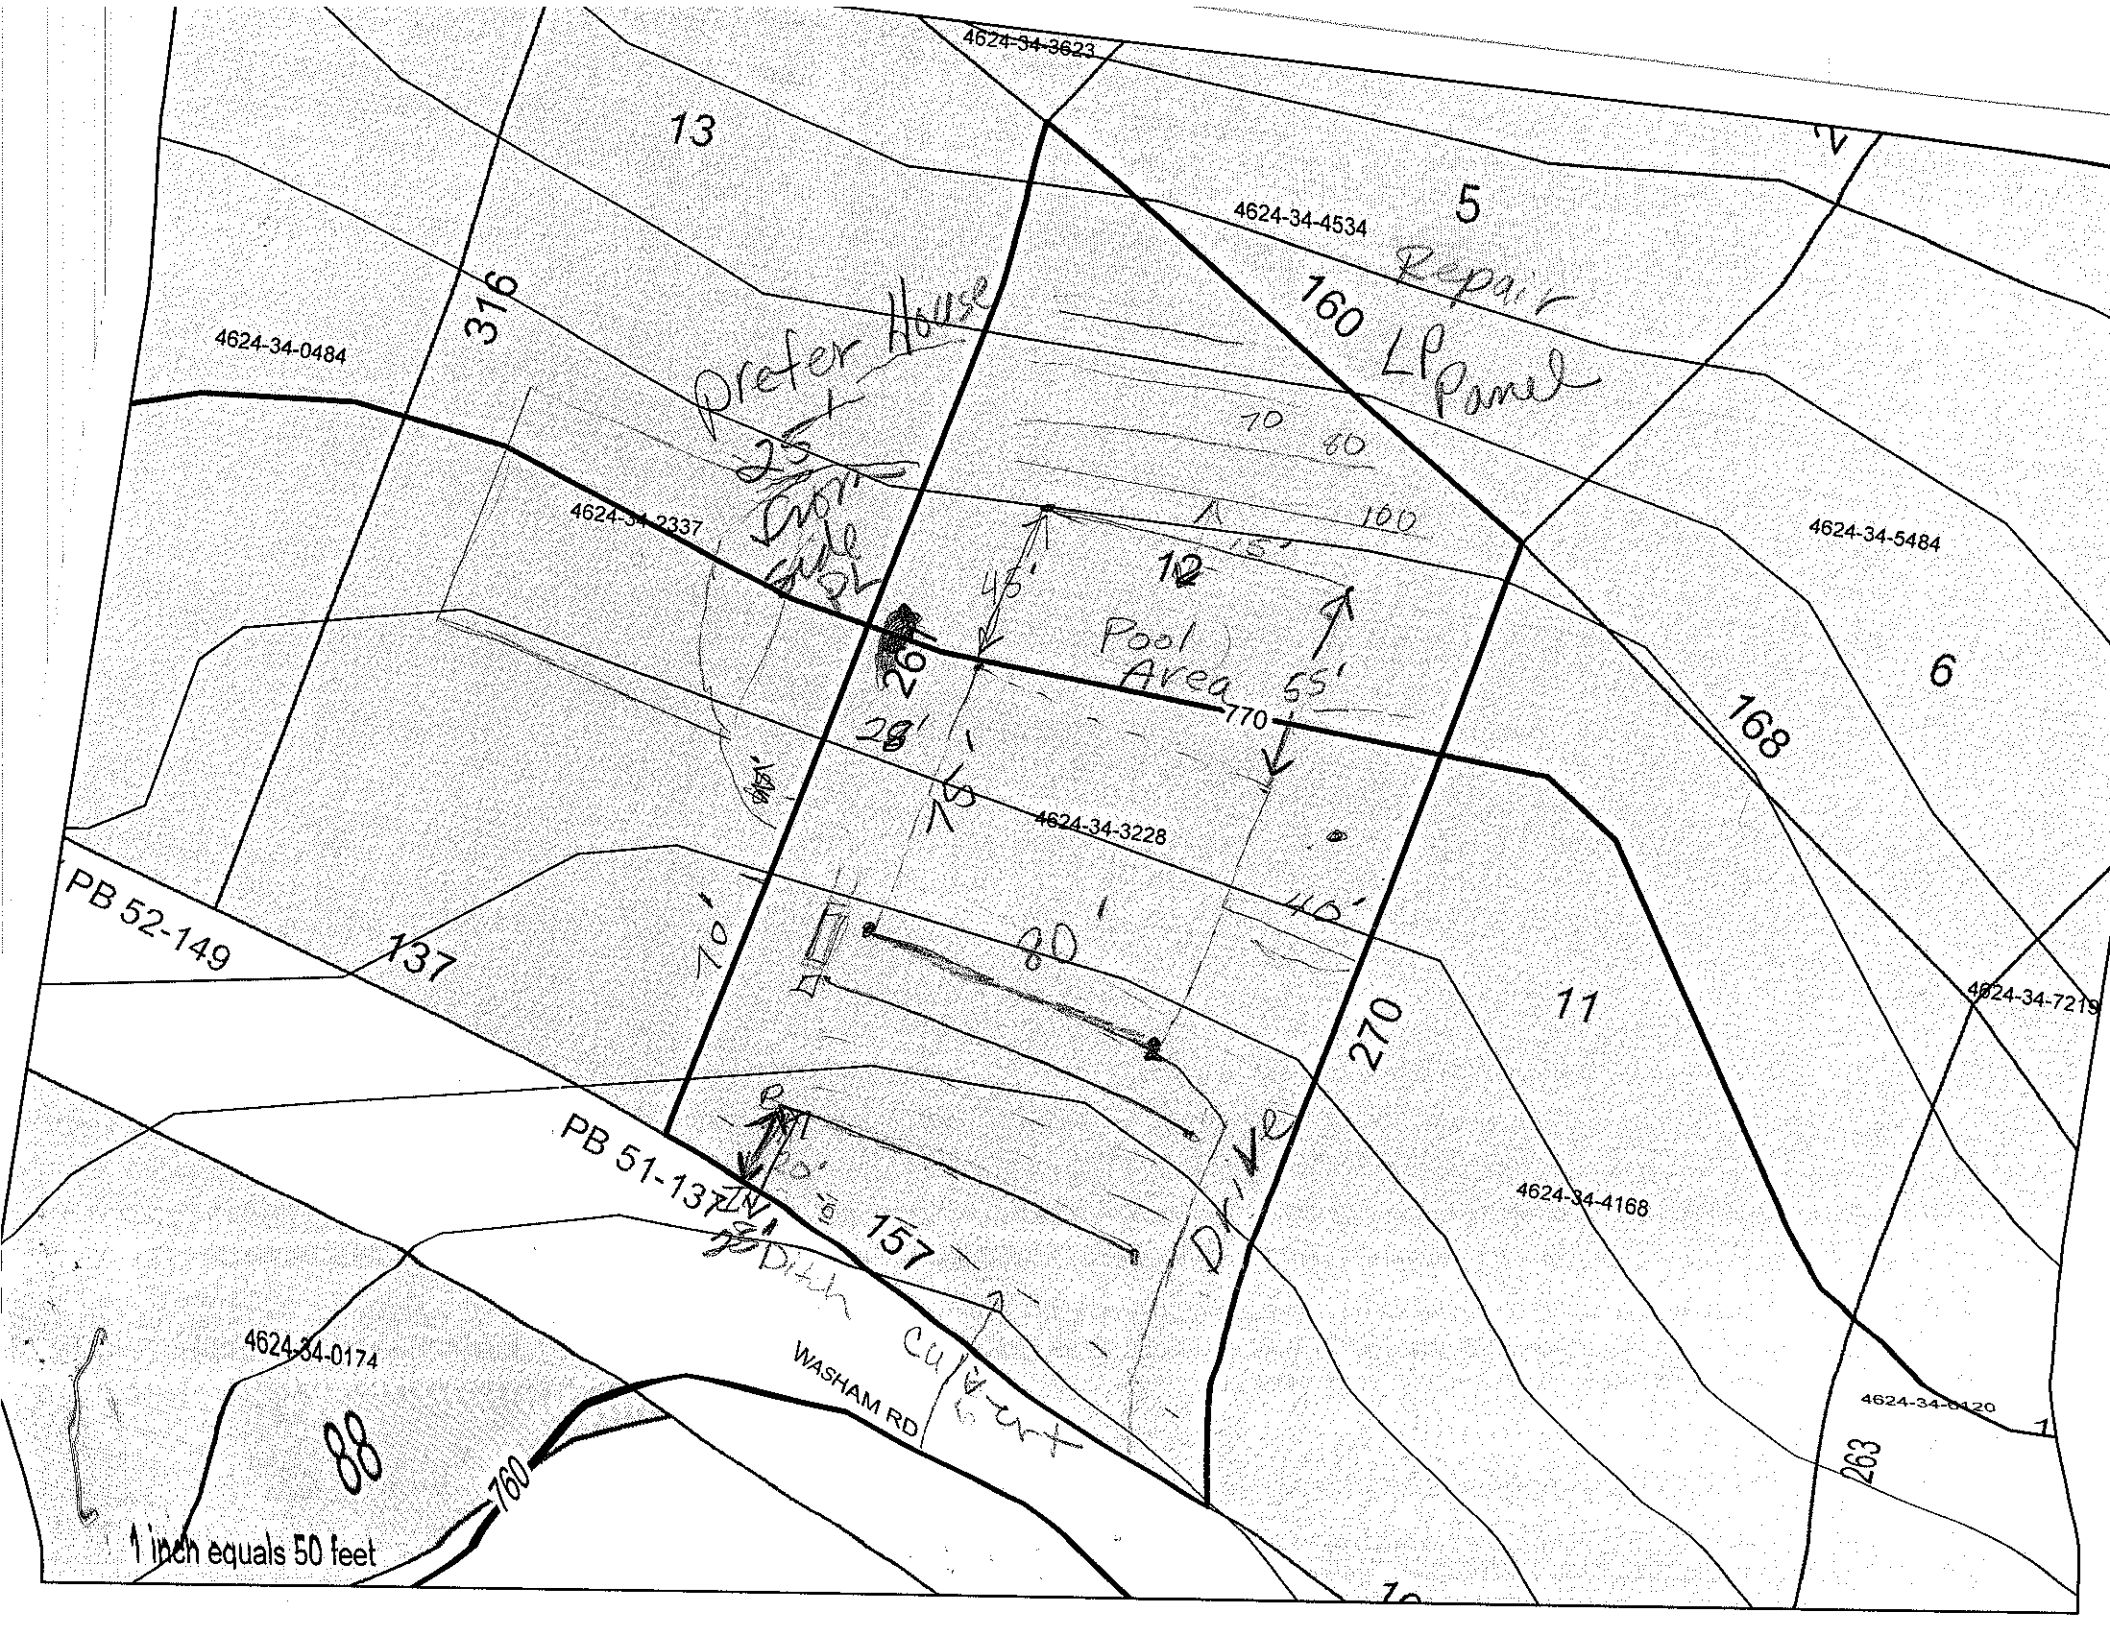
SOIL/SITE EVALUATION
for ON-SITE WASTEWATER SYSTEM

OWNER: _____ APPLICATION DATE _____
ADDRESS: _____ DATE EVALUATED: 11-5-07
PROPOSED FACILITY: _____ PROPOSED DESIGN FLOW (.1949): 480 gpd PROPERTY SIZE: _____
LOCATION OF SITE: Washam Lot 12 PROPERTY RECORDED: _____
WATER SUPPLY: ☐ Private ☐ Public ☐ Well ☐ Spring ☐ Other _____
EVALUATION METHOD: ☒ Auger Boring ☒ Pit ☐ Cut TYPE OF WASTEWATER: ☒ Sewage ☐ Industrial Process ☐ Mixed

PROFILE #	.1940 LANDSCAPE POSITION/ SLOPE %	HORIZON DEPTH (IN.)	SOIL MORPHOLOGY (.1941) .1941 STRUCTURE/ TEXTURE	SOIL MORPHOLOGY (.1941) .1941 CONSISTENCE/ MINERALOGY	OTHER PROFILE FACTORS .1942 SOIL WETNESS/ COLOR	OTHER PROFILE FACTORS .1943 SOIL DEPTH	OTHER PROFILE FACTORS .1956 SAPRO CLASS	OTHER PROFILE FACTORS .1944 RESTR HORIZ	PROFILE CLASS & LTAR
1	AH Front Initial	0-5	sc l	fr sss p	Red f-c mn d yel/br. f-yel/br @ 45' may be relic				.25-.3 @ 36" TB
		5-24	sbk c	fr sss p					
		24-48	sbk c	fr sss p					
2	AH Front Initial	0-8	sc l		Bed f-sap f-clay				.3
		8-34	sbk c	fr sss p					
		34-48	sbk cl	fr sss p					
3	Pit Back Repair	0-6	sbk Br cl						.3
		6-36	mo sbk R c						
		36-48	wk sbk R cl						
4									

DESCRIPTION	INITIAL SYSTEM	REPAIR SYSTEM
Available Space (.1945)		
System Type(s)		
Site LTAR		

OTHER FACTORS (.1946): _____
SITE CLASSIFICATION (.1948): _____
EVALUATED BY: _____
OTHER(S) PRESENT: _____
COMMENTS: _____


4624-34-3623
13
5
4624-34-4534
Repair
160 LP Panel
316
4624-34-0484
Prefer House
25'
Dirt
Drive
4624-34-2337
10
80
100
45'
12
Pool
Area
55'
4624-34-5484
6
26'
28'
770
168
4624-34-3228
PB 52-149
137
10'
40'
80'
11
270
4624-34-7219
PB 51-137
15'
Ditch
Culvert
157
4624-34-4168
4624-34-0174
WASHAM RD
88
760
1 inch equals 50 feet
4624-34-6120
263