IREDELL COUNTY HEATLH DEPARTMENT

PAGE 2: *SITE PLAN WORKSHEET*

SEE THE SAMPLE SITE PLAN BELOW. INCOMPLETE SITE PLANS WILL BE RETURNED TO YOU FOR COMPLETION AND MAY RESULT IN A DELAY IN THE ISSUANCE OF YOUR SEPTIC SYSTEM PERMIT!!!

Place an (X) beside each item as you complete the site plan:

- ✓ Property Line measurements are clearly identified...
- ✓ All proposed structures are indicated...
  SHOW: proposed house or business footprint, wells, water lines, patios, pools and decks, and any other item that will occupy space on the site
- ✓ Front and side setbacks from property line...
- ✓ Preferred driveway location and configuration, preferred well location...
- ✓ Area you prefer your septic system to be placed...
- ✓ North arrow, or other sufficient indicator of direction...

Circle N/A on the following if appropriate:


- ____ Location of septic systems and wells within 100' of your property... N/A
- ____ Location of easements and rights of ways on your property... N/A
- ____ Location of any designated wetlands on the property... N/A


Signature: L. Pruitt
Property owner or owner's legal representative signature (SIGNATURE REQUIRED)


11/9/07
DATE

USE THIS SPACE TO DRAW YOUR SITE PLAN

See Attached Site Plan

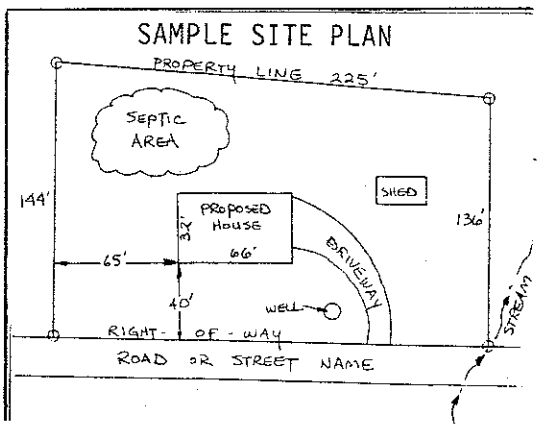

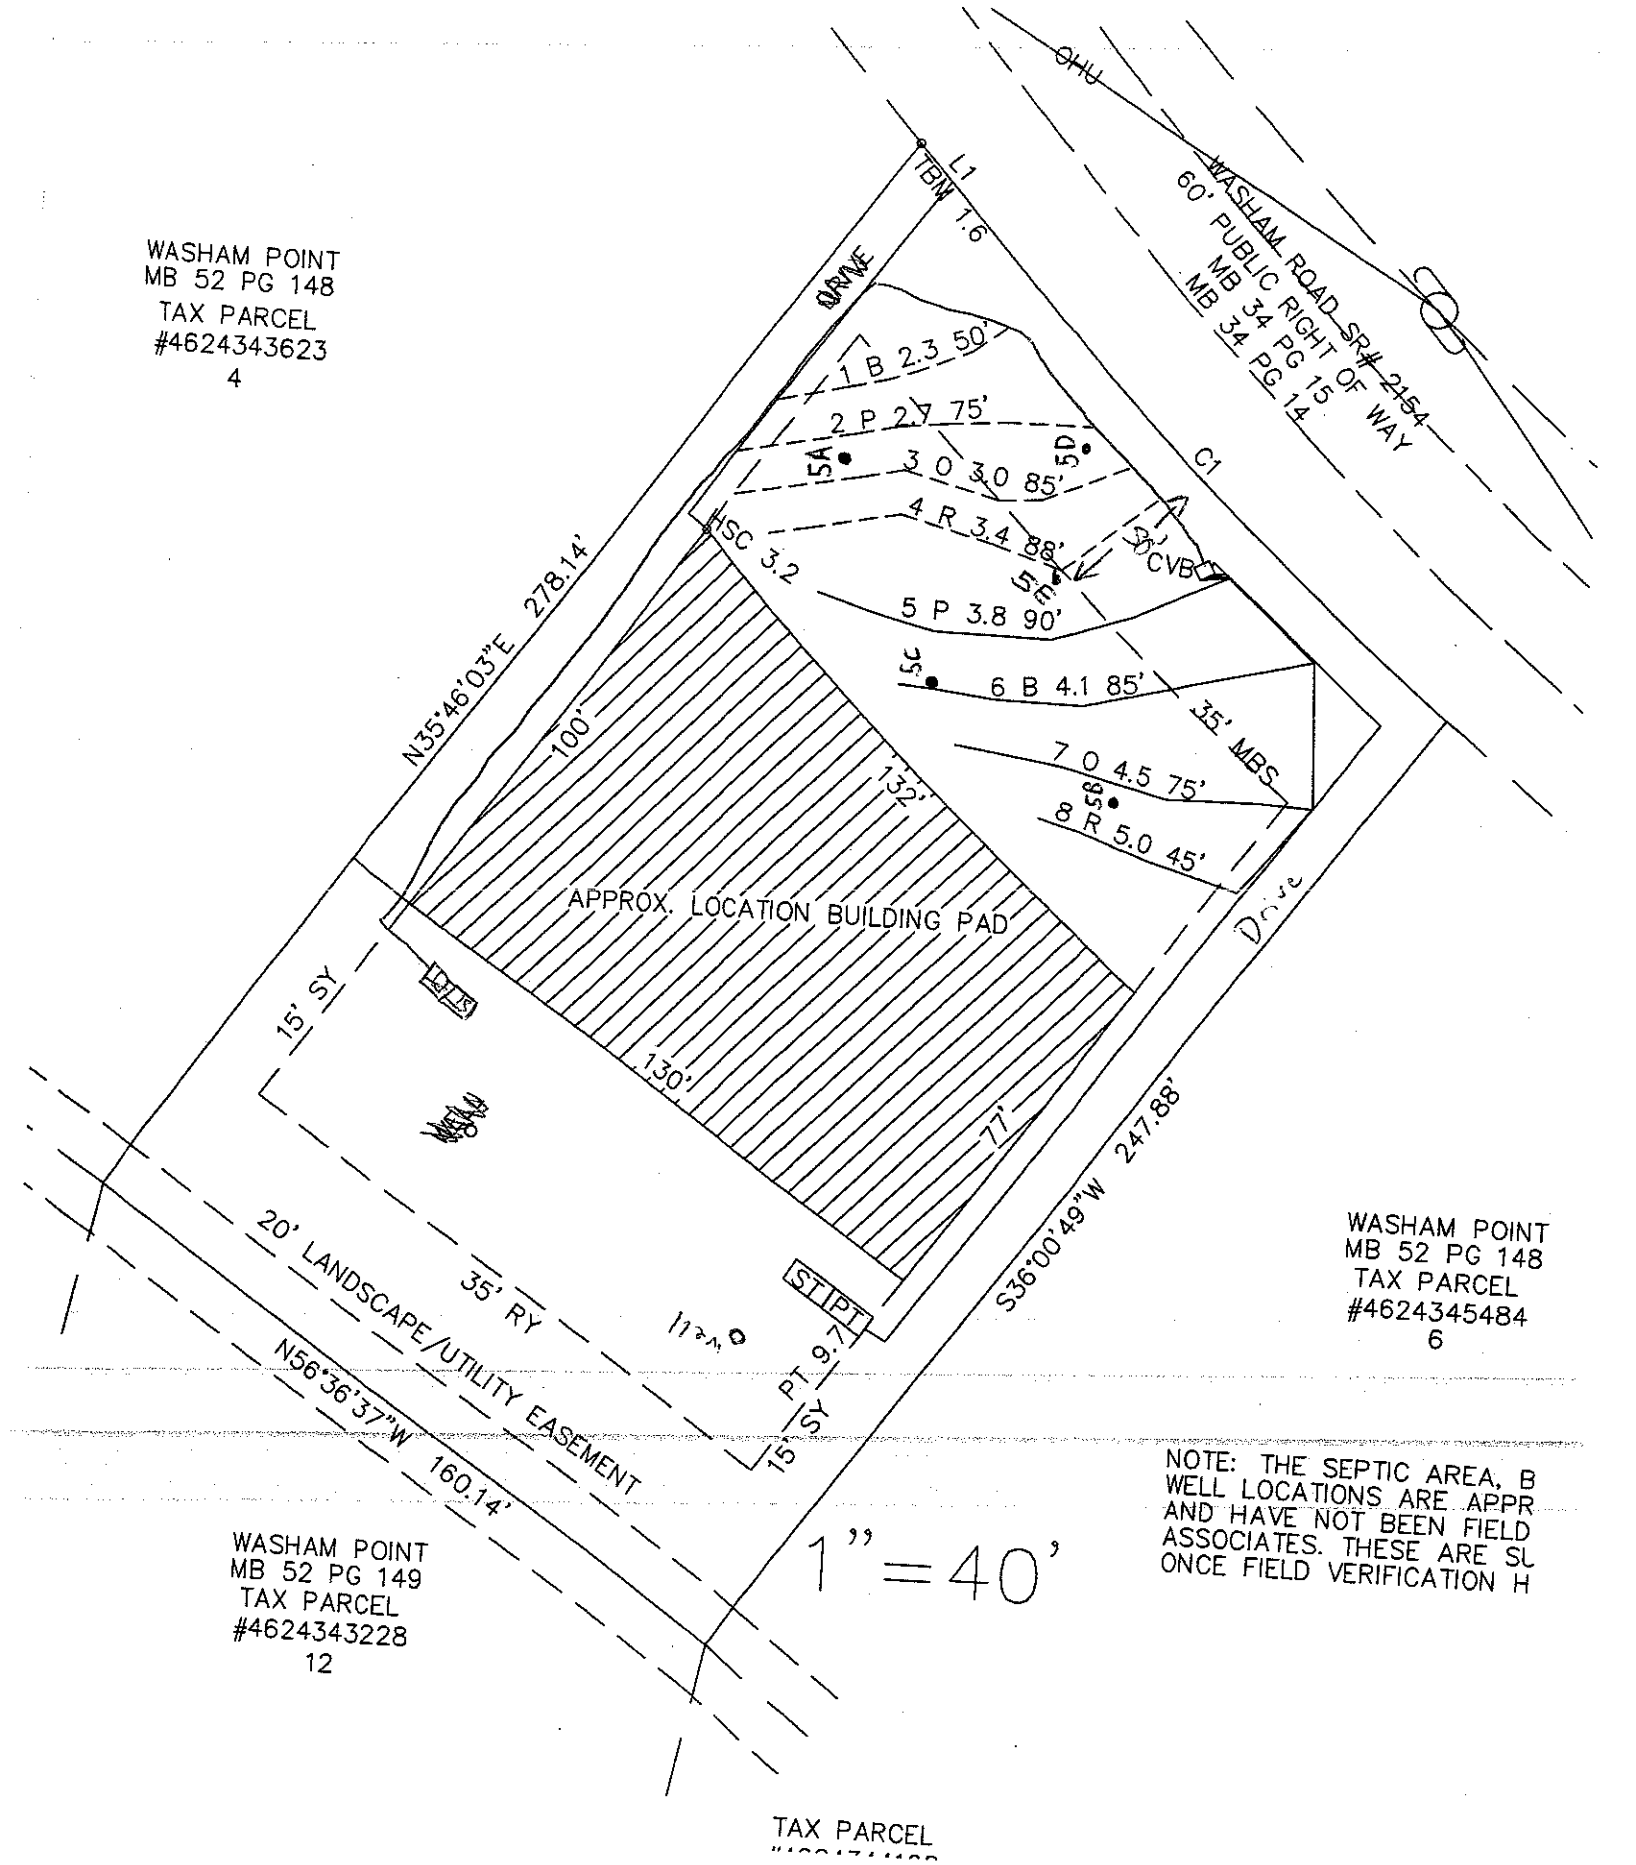
WASHAM POINT
MB 52 PG 148
TAX PARCEL
#4624343623
4
WASHAM ROAD SR# 2154
60' PUBLIC RIGHT OF WAY
MB 34 PG 15
MB 34 PG 14
TBM 1.6
L1
CURVE
C1
1 B 2.3 50'
2 P 2.7 75'
3 O 3.0 85'
4 R 3.4 88'
5 P 3.8 90'
6 B 4.1 85'
7 O 4.5 75'
8 R 5.0 45'
15A
5D
5E
5C
5B
HSC 3.2
30' CVB
35' MBS
N35°46'03"E 278.14'
100'
132'
130'
77'
APPROX. LOCATION BUILDING PAD
15' SY
35' RY
20' LANDSCAPE/UTILITY EASEMENT
N56°36'37"W 160.14'
ST
PT
PT 9.7
15' SY
S36°00'49"W 247.88'
Drive
WASHAM POINT
MB 52 PG 148
TAX PARCEL
#4624345484
6
WASHAM POINT
MB 52 PG 149
TAX PARCEL
#4624343228
12
TAX PARCEL
1" = 40'
NOTE: THE SEPTIC AREA, B
WELL LOCATIONS ARE APPR
AND HAVE NOT BEEN FIELD
ASSOCIATES. THESE ARE SU
ONCE FIELD VERIFICATION H

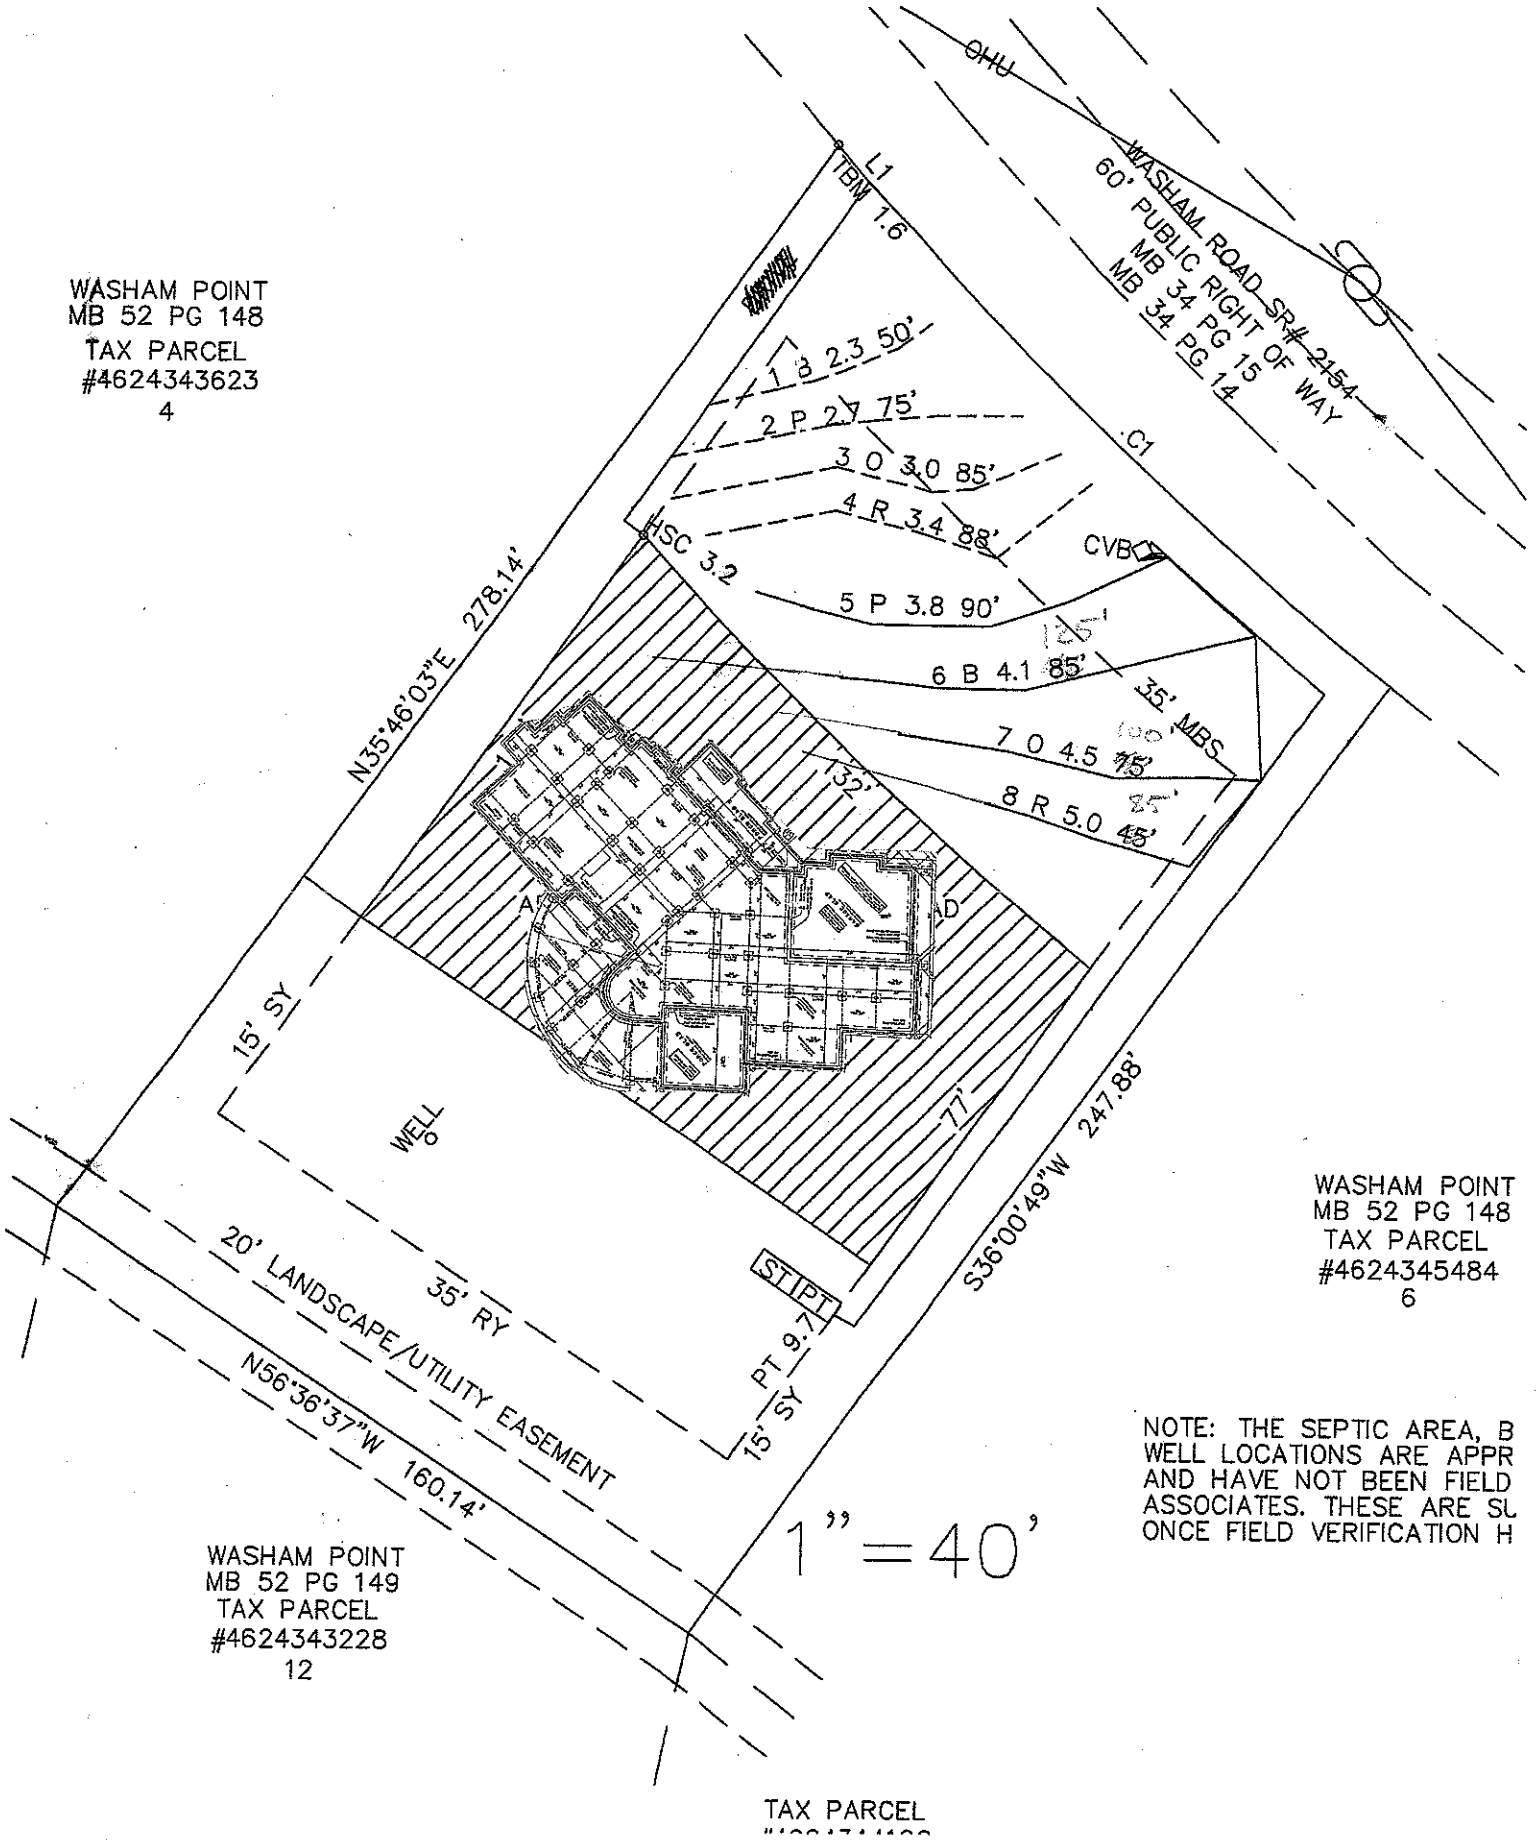

NOTE: THE SEPTIC AREA, B
WELL LOCATIONS ARE APPR
AND HAVE NOT BEEN FIELD
ASSOCIATES. THESE ARE SU
ONCE FIELD VERIFICATION H