IREDELL COUNTY HEATLH DEPARTMENT

PAGE 2: *SITE PLAN WORKSHEET*

SEE THE SAMPLE SITE PLAN BELOW. INCOMPLETE SITE PLANS WILL BE RETURNED TO YOU FOR COMPLETION AND MAY RESULT IN A DELAY IN THE ISSUANCE OF YOUR SEPTIC SYSTEM PERMIT!!!

Place an (X) beside each item as you complete the site plan:

- X — Property Line measurements are clearly identified…
- X — All proposed structures are indicated…
  SHOW: proposed house or business footprint, wells, water lines, patios, pools and decks, and any other item that will occupy space on the site
- X — Front and side setbacks from property line…
- X — Preferred driveway location and configuration, preferred well location…
- X — Area you prefer your septic system to be placed…
- X — North arrow, or other sufficient indicator of direction…

Circle N/A on the following if appropriate:

- ____ Location of septic systems and wells within 100' of your property… N/A
- ____ Location of easements and rights of ways on your property… N/A
- ____ Location of any designated wetlands on the property… N/A

Signature: [signature]

Property owner or owner's legal representative signature (SIGNATURE REQUIRED)


11-4-04


DATE

USE THIS SPACE TO DRAW YOUR SITE PLAN

SEE ATTACHED 1" = 50'

SITE PLAN

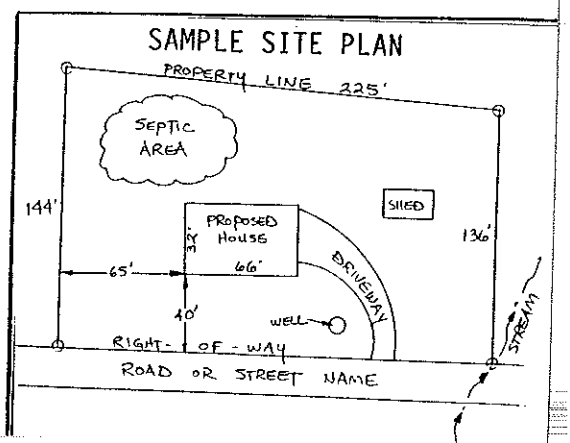

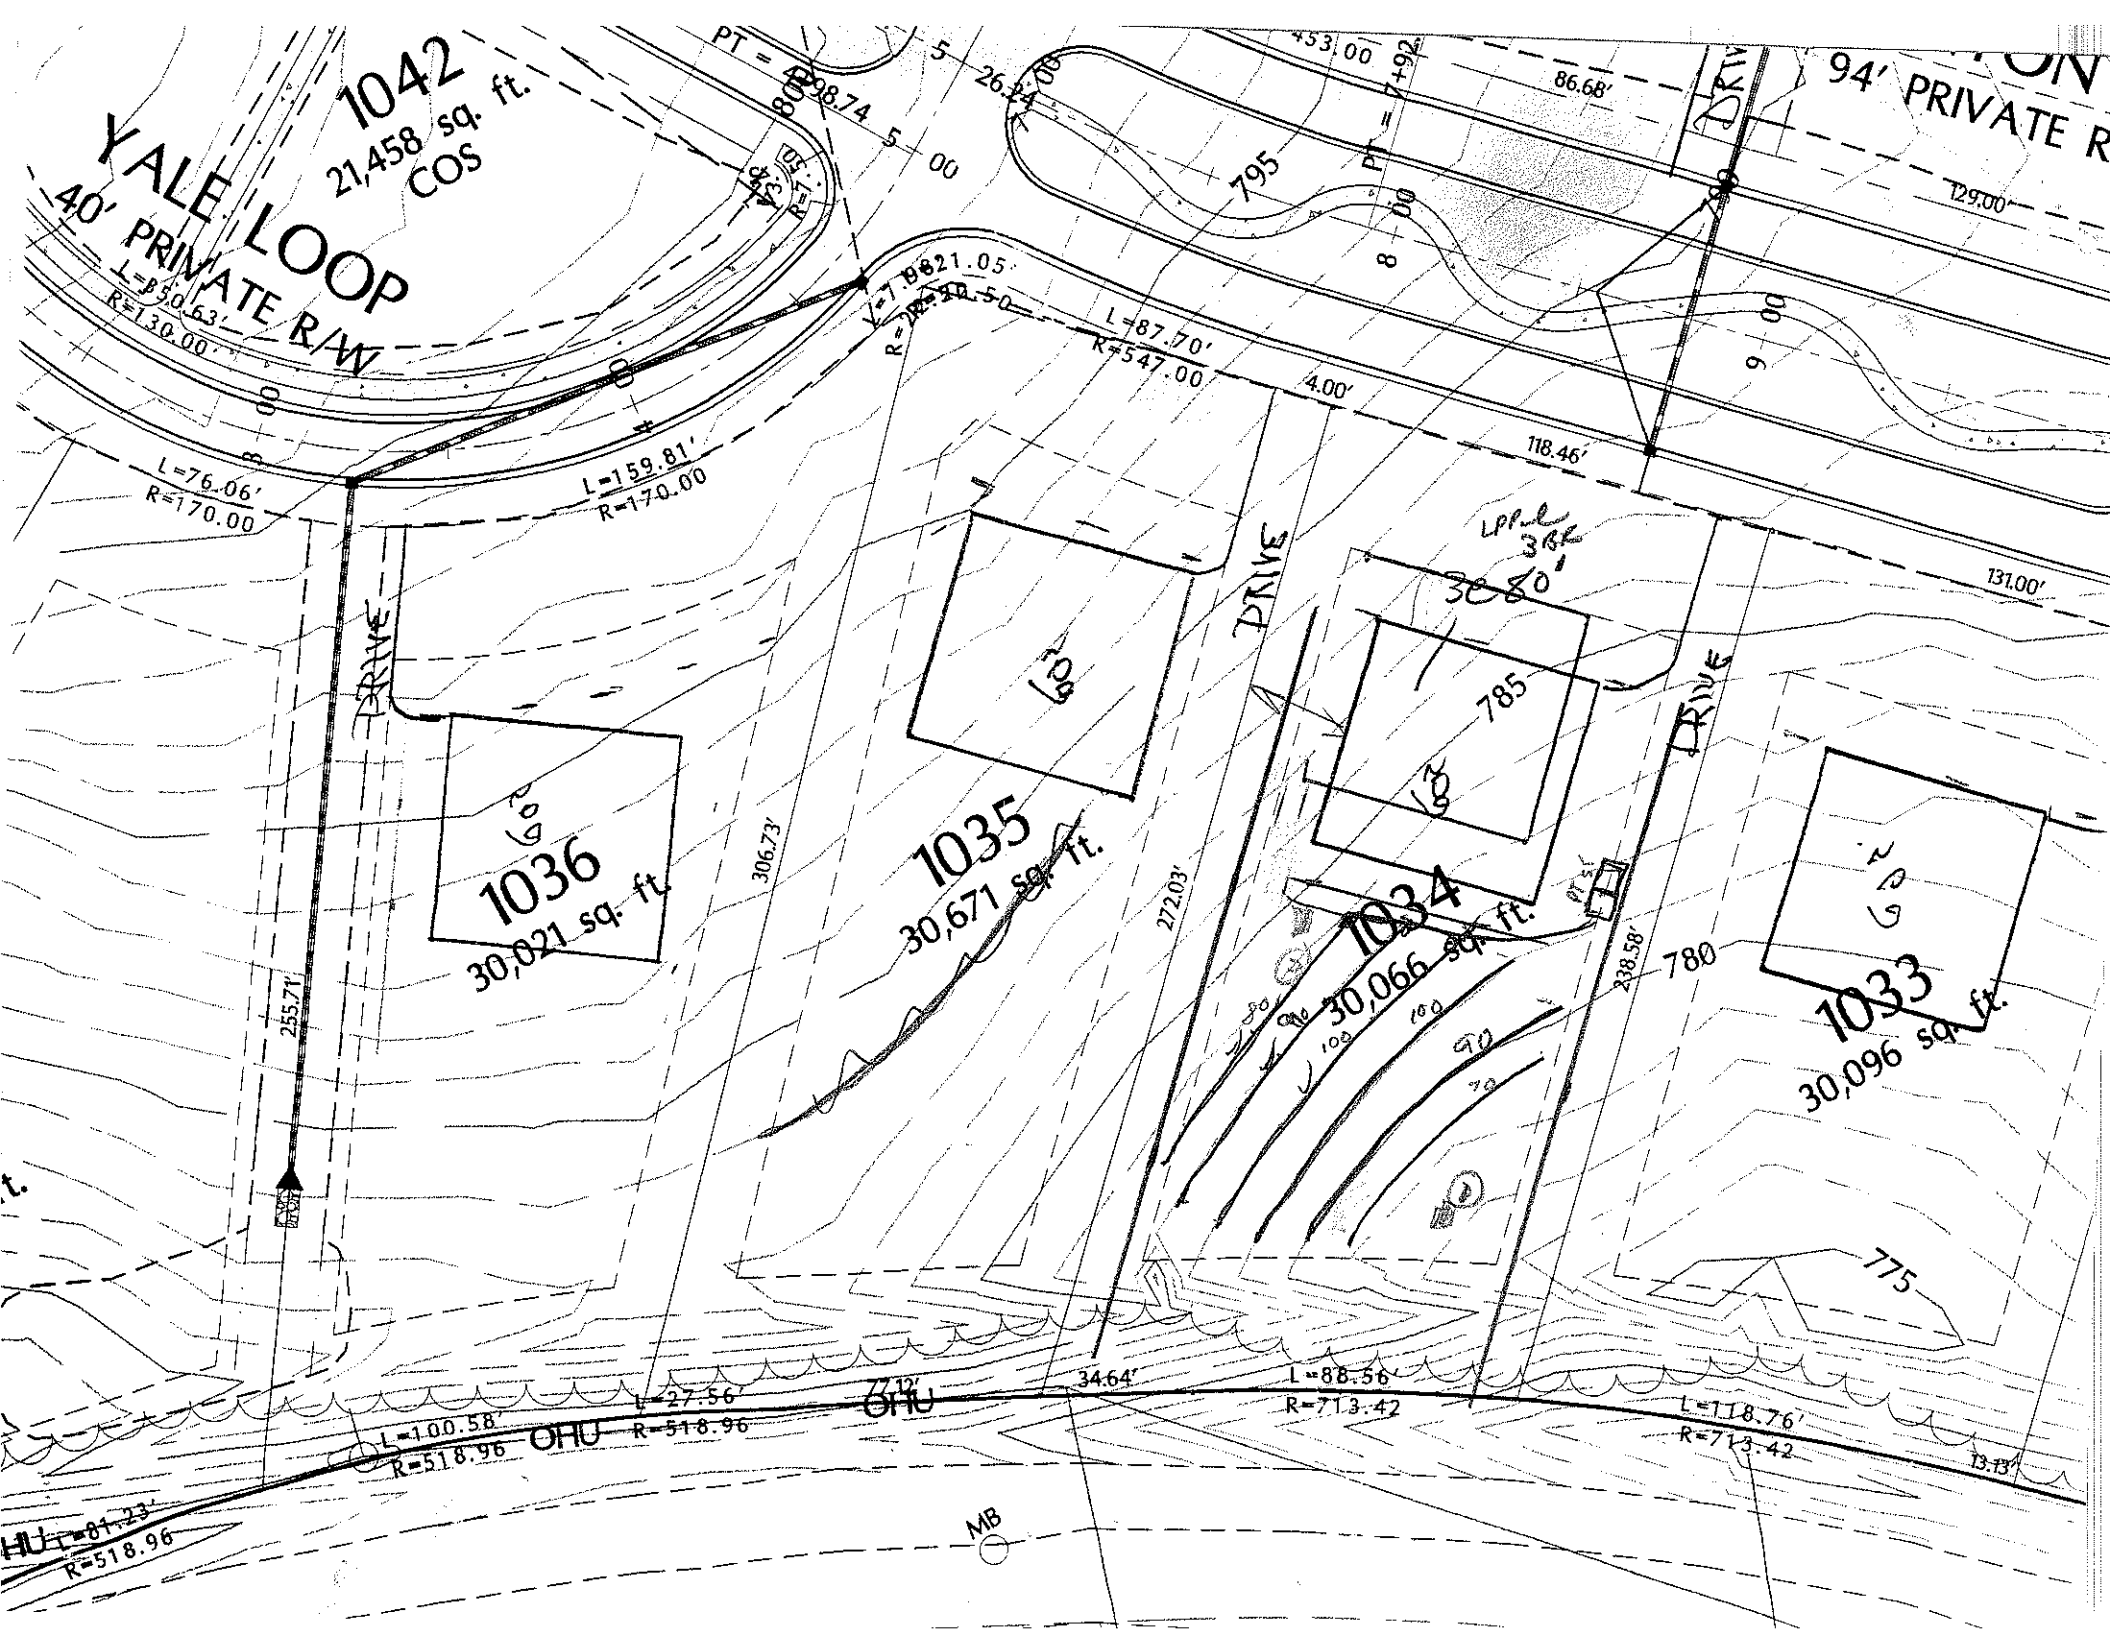
YALE LOOP
40' PRIVATE R/W
1042
21,458 sq. ft.
COS
1036
30,021 sq. ft.
1035
30,671 sq. ft.
1034
30,066 sq. ft.
1033
30,096 sq. ft.
DRIVE
94' PRIVATE R
L=76.06'
R=170.00
L=159.81'
R=170.00
L=87.70'
R=547.00
4.00'
118.46'
131.00'
129.00'
86.68'
453.00'
795
785
780
775
306.73'
272.03'
255.71'
238.58'
34.64'
L=27.56'
L=100.58'
R=518.96
L=88.56'
R=713.42
L=118.76'
R=713.42
L=81.23'
R=518.96
13.13'
OHU
MB