DEPARTMENT OF ENVIRONMENT, HEALTH, AND NATURAL RESOURCES
DIVISION OF ENVIRONMENTAL HEALTH
ON-SITE WASTEWATER SECTION

Sheet ___ of ___
PROPERTY ID #: _____
COUNTY: _____

SOIL/SITE EVALUATION
for ON-SITE WASTEWATER SYSTEM

OWNER: _____ APPLICANT: _____
ADDRESS: _____ APPLICATION DATE: _____ DATE EVALUATED: _____
PROPOSED FACILITY: _____ PROPOSED DESIGN FLOW (.1949): _____ PROPERTY SIZE: _____
LOCATION OF SITE: Lot 103 PROPERTY RECORDED: _____
WATER SUPPLY: ☐ Private ☐ Public ☐ Well ☐ Spring ☐ Other _____
EVALUATION METHOD: ☐ Auger Boring ☐ Pit ☐ Cut
TYPE OF WASTEWATER: ☐ Sewage ☐ Industrial Process ☐ Mixed

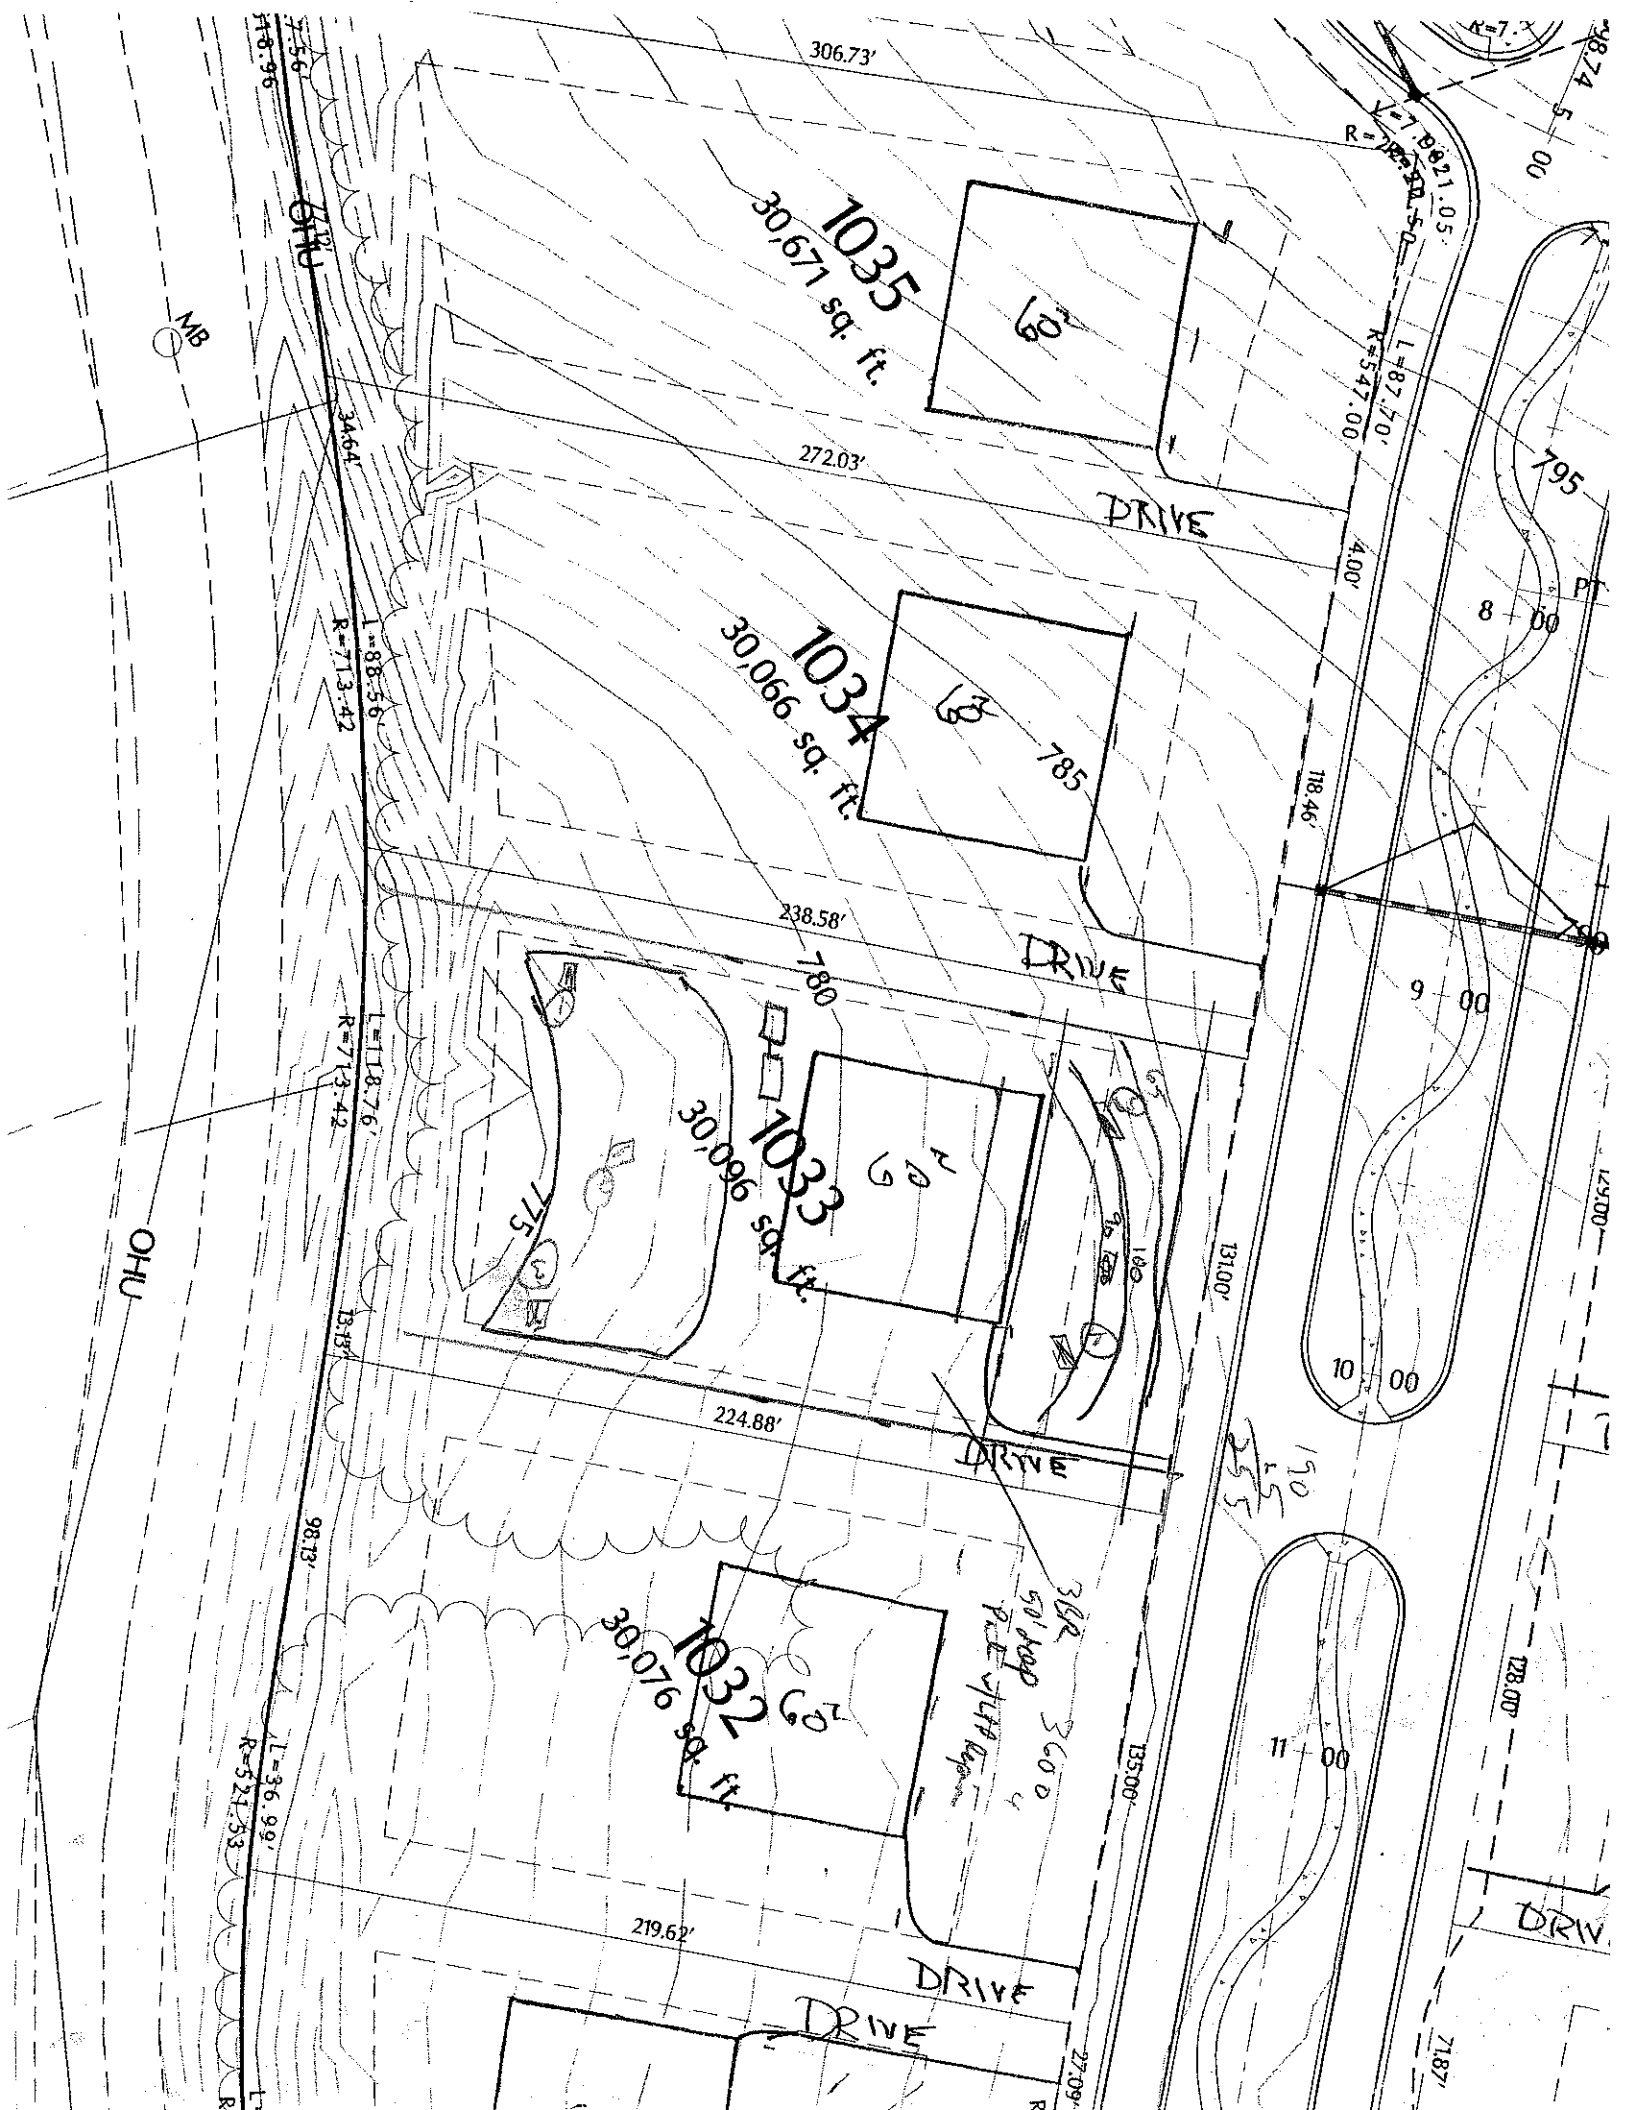
5) 0-8 SCL WSBK fri SSSP
8-32 RC ABK fri SSSP YB's dropping
32-48 RC MFSBK fri SSSP .125

PROFILE #	.1940 LANDSCAPE POSITION/ SLOPE %	HORIZON DEPTH (IN.)	SOIL MORPHOLOGY (.1941) .1941 STRUCTURE/ TEXTURE	.1941 CONSISTENCE/ MINERALOGY	OTHER PROFILE FACTORS .1942 SOIL WETNESS/ COLOR	.1943 SOIL DEPTH	.1956 SAPRO CLASS	.1944 RESTR HORIZ	PROFILE CLASS & LTAR
1		0-9	BSCL GR	fri SSSP					PS .25 to 38"
		9-27	RSCL MFSBK	fri SSSP					
		27-53	RC MFSBK	fri SSP					
2		0-10	LSCL GR	fri SSSP					PS .3
		10-24	RC SBK	fri SSP					
		24-54	MSCL MBK	fri SSSP					
3		0-12	SCL WSBK	fri SSP					PS to 24" LPP
		12-36	RC ABK	fri SP					
		36-55	RCL MFSBK	fri SSSP					
4		0-23	RL SBK	fri SSSP					PS 13
		23-43	RCL MFSBK	fri SSSP					
		43-56	W/Rock SCSP						

DESCRIPTION	INITIAL SYSTEM	REPAIR SYSTEM
Available Space (.1945)		
System Type(s)		
Site LTAR		

OTHER FACTORS (.1946): _____
SITE CLASSIFICATION (.1948): _____

EVALUATED BY: _____
OTHER(S) PRESENT: _____


306.73'
1035
30,671 sq. ft.
60'
272.03'
DRIVE
4.00'
1034
30,066 sq. ft.
60'
785
238.58'
DRIVE
780
1033
30,096 sq. ft.
60'
775
224.88'
DRIVE
1032
30,076 sq. ft.
60'
219.62'
DRIVE
DRIVE
OHU
OHU
MB
34.64'
L=88.56'
R=713.42'
L=118.76'
R=713.42'
98.13'
L=36.99'
R=521.53'
R=547.00'
L=87.70'
795
8 00
9 00
10 00
11 00
118.46'
131.00'
135.00'
128.00'
100
50' Hop
P.E. Wtr Easm
3 GR
3600
DRIVE
DRIVE