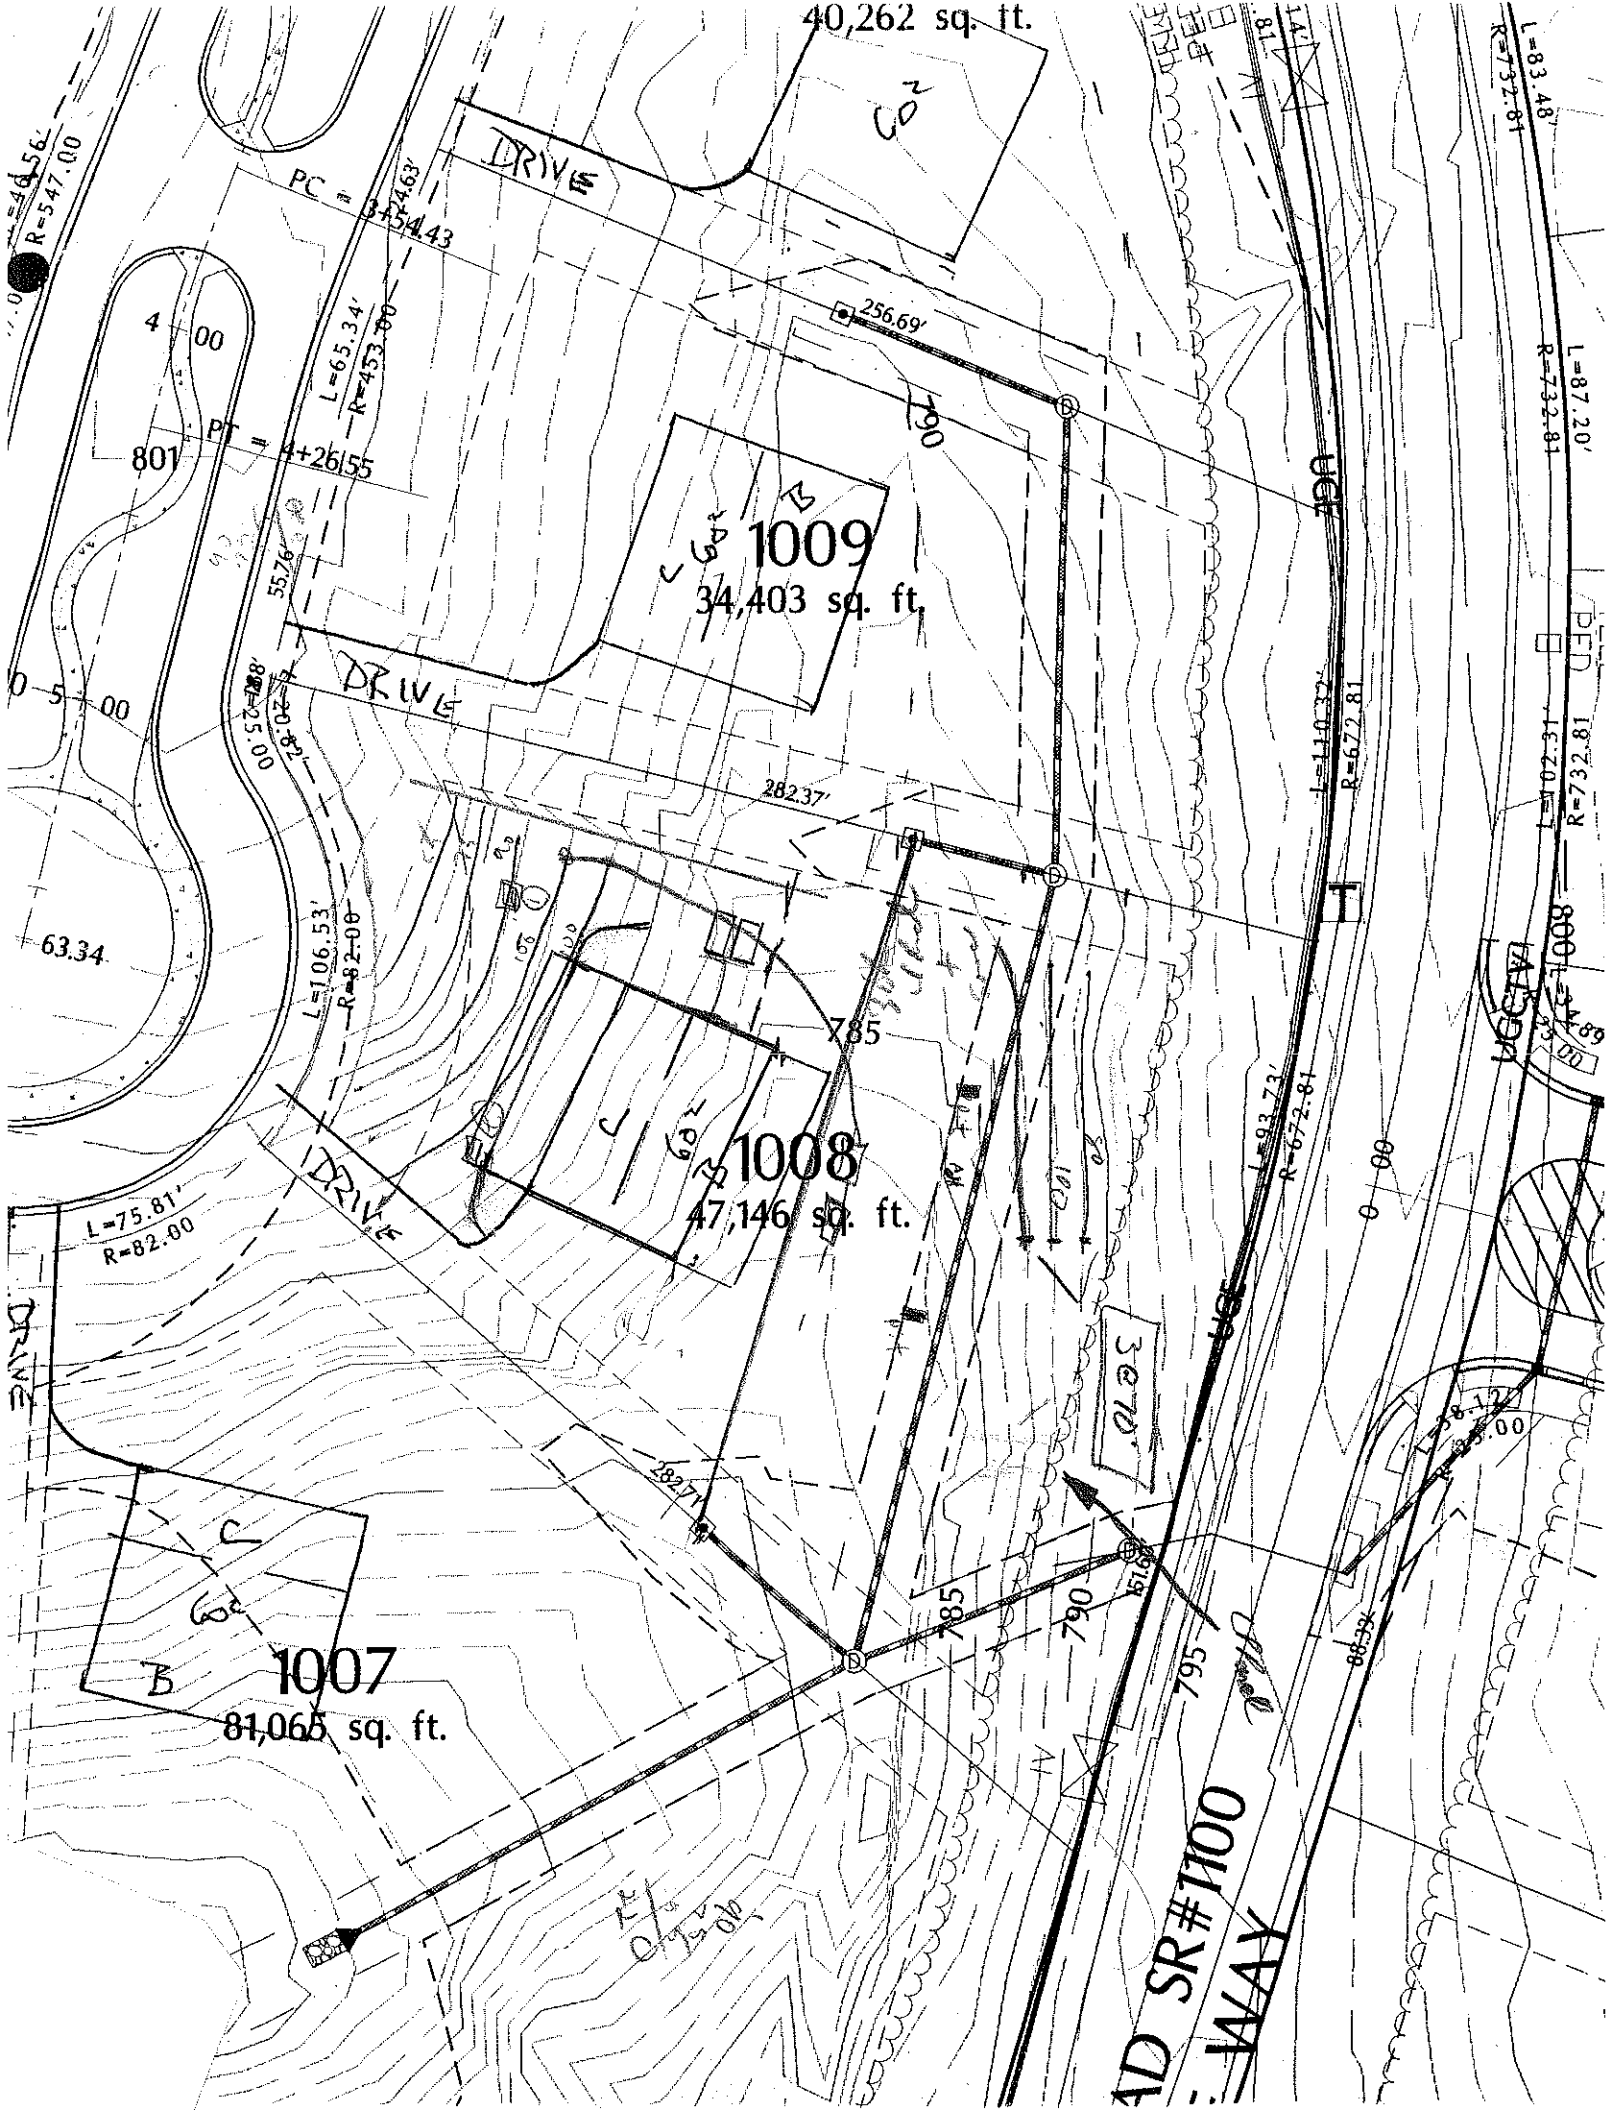

40,262 sq. ft.
1009
34,403 sq. ft.
1008
47,146 sq. ft.
1007
81,065 sq. ft.
DRIVE
DRIVE
DRIVE
PC = 3+54.43
PT = 4+26.55
L=65.34'
R=453.00'
R=547.00
R=82.00
L=106.53'
R=82.00
L=75.81'
R=82.00
R=25.00
256.69'
282.37'
282.71'
785
790
795
63.34
55.76
L=83.48'
R=732.81
L=87.20'
R=732.81
L=110.32'
R=672.81
L=102.31'
R=732.81
L=93.73'
R=672.81
SR#1100
WAY

DEPARTMENT OF ENVIRONMENT, HEALTH, AND NATURAL RESOURCES
DIVISION OF ENVIRONMENTAL HEALTH
ON-SITE WASTEWATER SECTION

Sheet ____ *of* ____
PROPERTY ID #: _____
COUNTY: _____

SOIL/SITE EVALUATION
for ON-SITE WASTEWATER SYSTEM

OWNER: _____ APPLICANT: _____
ADDRESS: _____ APPLICATION DATE: _____ DATE EVALUATED: _____
PROPOSED FACILITY: _____ PROPOSED DESIGN FLOW (.1949): _____ PROPERTY SIZE: _____
LOCATION OF SITE: 1008 Post Pk 10 PROPERTY RECORDED: _____
WATER SUPPLY: ☐ Private ☐ Public ☐ Well ☐ Spring ☐ Other _____
EVALUATION METHOD: ☐ Auger Boring ☐ Pit ☐ Cut
TYPE OF WASTEWATER: ☐ Sewage ☐ Industrial Process ☐ Mixed

PROFILE #	.1940 LANDSCAPE POSITION/ SLOPE %	HORIZON DEPTH (IN.)	SOIL MORPHOLOGY (.1941) STRUCTURE/ TEXTURE	SOIL MORPHOLOGY (.1941) CONSISTENCE/ MINERALOGY	OTHER PROFILE FACTORS .1942 SOIL WETNESS/ COLOR	.1943 SOIL DEPTH	.1956 SAPRO CLASS	.1944 RESTR HORIZ	PROFILE CLASS & LTAR
1		0-8	SiL GR	fri SSSP					
		8-26	RL SHK	fri SSSP					
		26-36	RCL MFSHK	fri SSSP common SAP					
		36-48	SL SAP Mang	fri SSNP					
2		0-5	RSiL GR	fri SSSP					
		5-21	RC SHK	fri SSSP					
		21-40	RCL MFSHK	fri SSSP common SAP					
		40-62	SL SAP Mang	fri SSNP					
3									
4									

DESCRIPTION	INITIAL SYSTEM	REPAIR SYSTEM
Available Space (.1945)		
System Type(s)		
Site LTAR		

OTHER FACTORS (.1946): _____
SITE CLASSIFICATION (.1948): _____

EVALUATED BY: _____
OTHER(S) PRESENT: _____