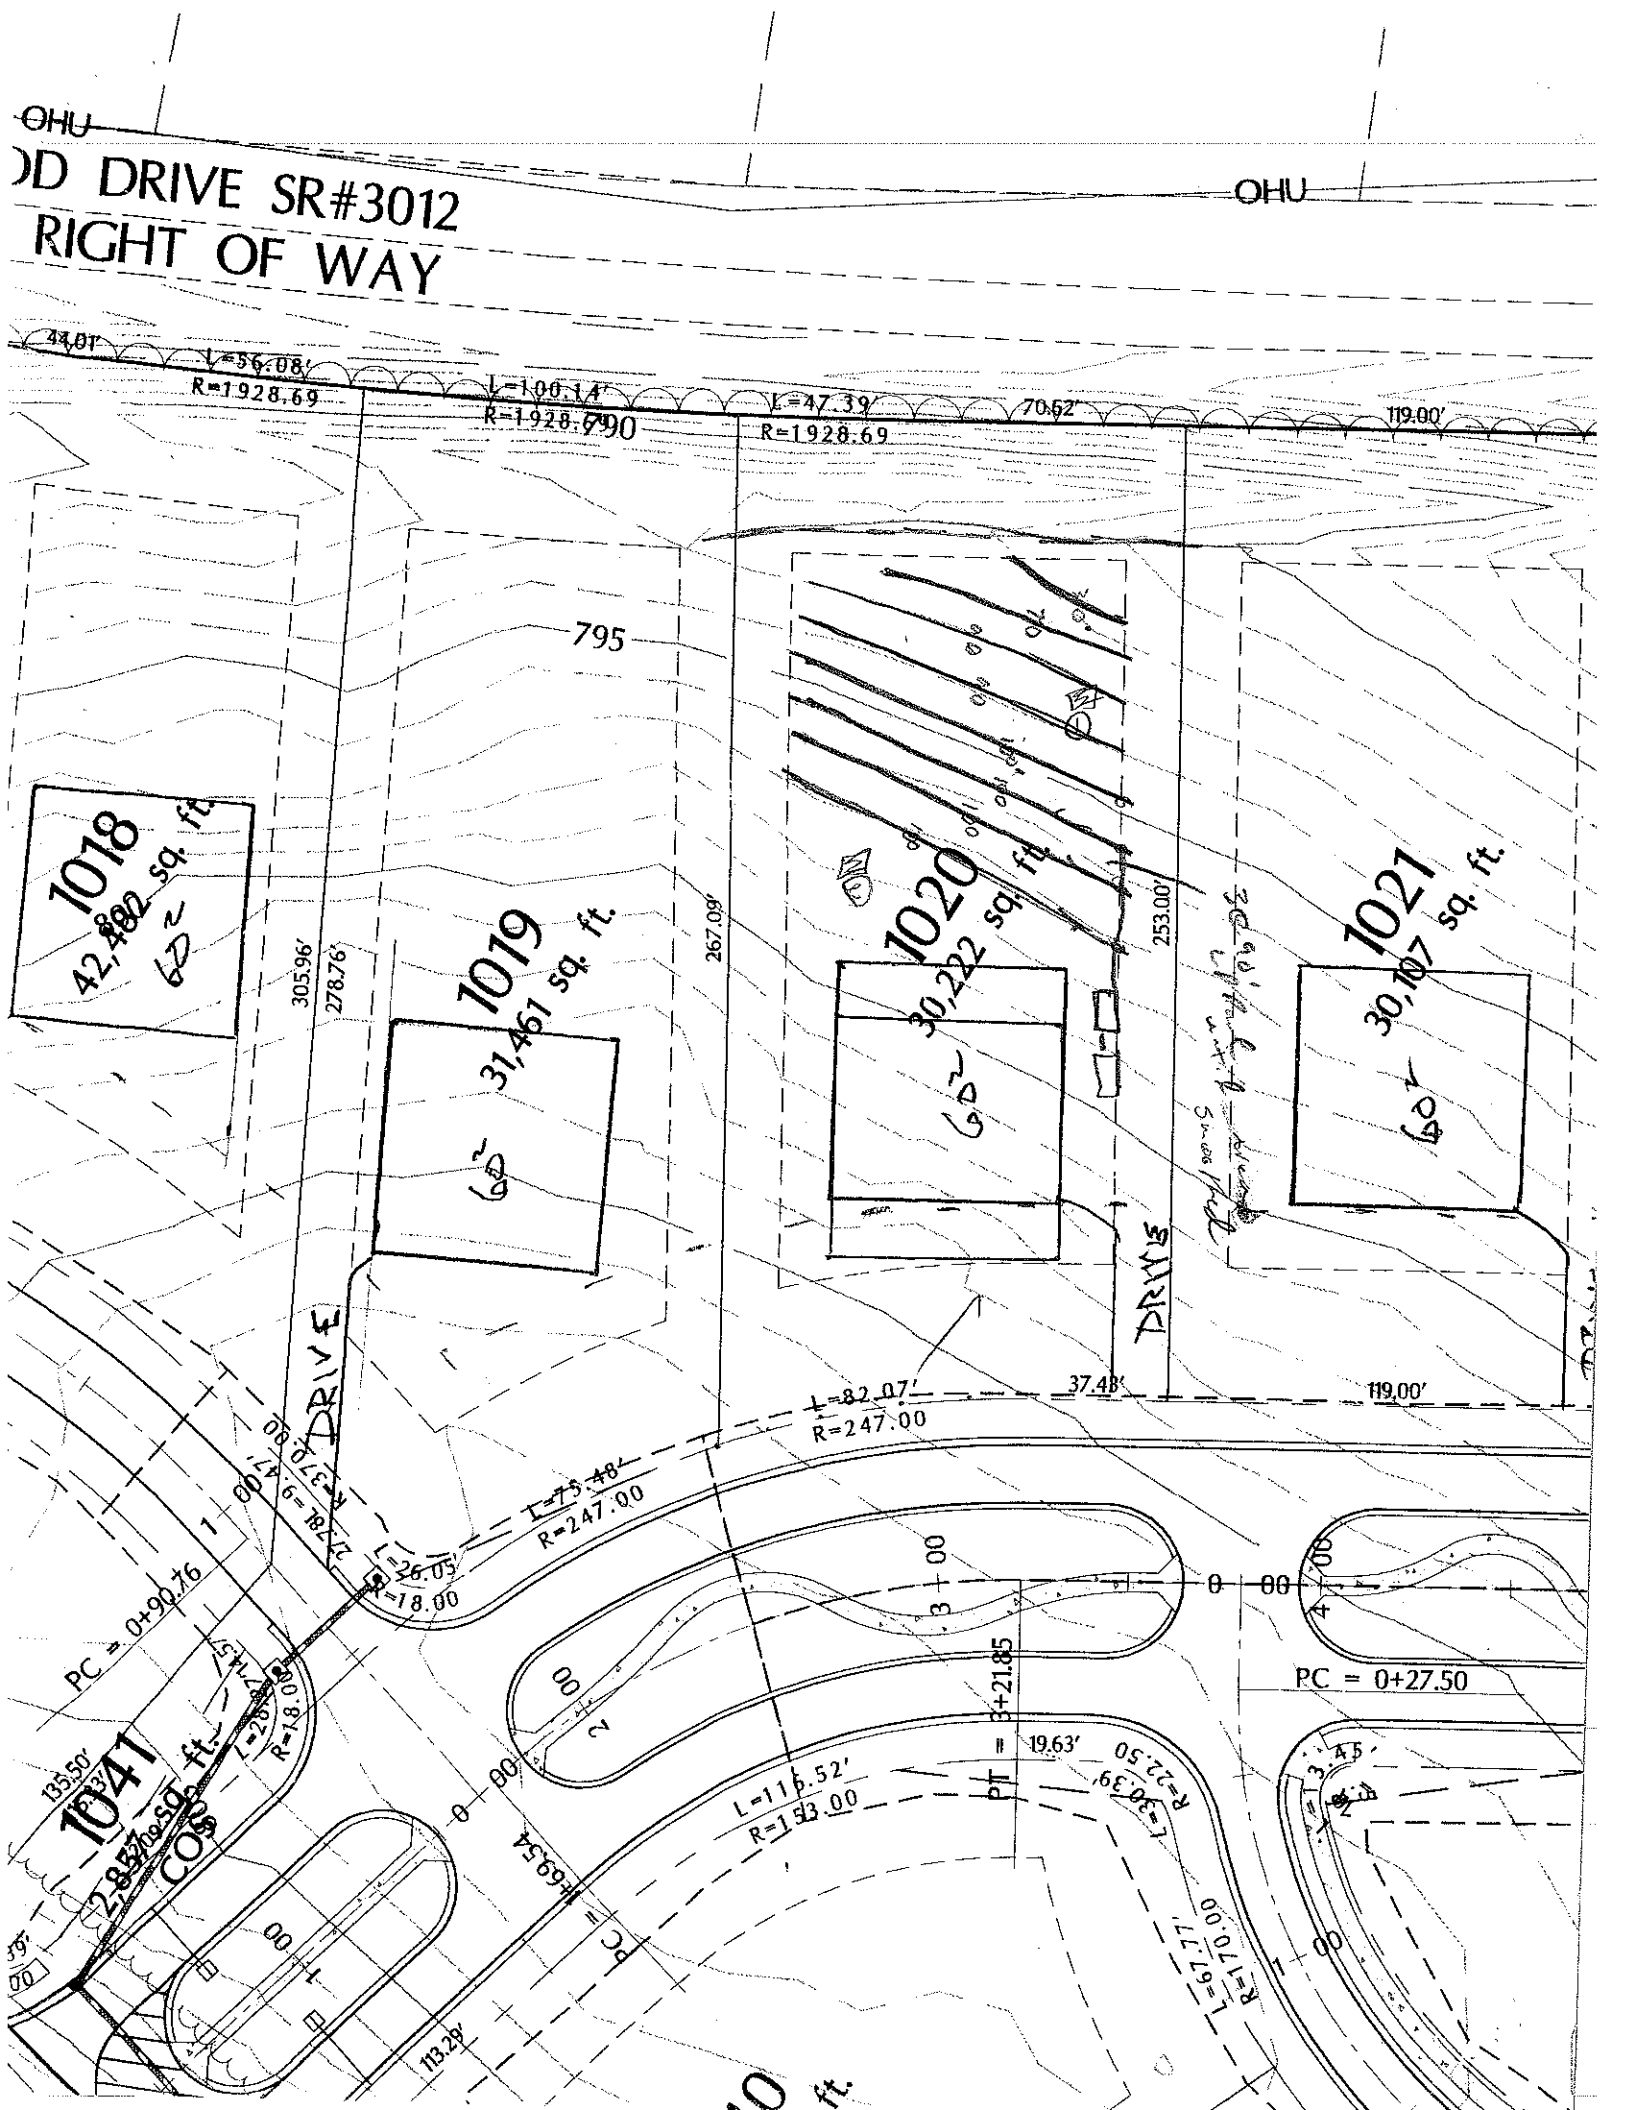

OHU
D DRIVE SR#3012
RIGHT OF WAY
OHU
44.01'
L=56.08'
R=1928.69
L=100.14'
R=1928.69
L=47.39'
R=1928.69
70.62'
119.00'
795
1018
42,482 sq. ft.
1019
31,461 sq. ft.
1020
30,222 sq. ft.
1021
30,107 sq. ft.
305.96'
278.76'
267.09'
253.00'
DRIVE
DRIVE
L=82.07'
R=247.00
37.48'
119.00'
L=75.48'
R=247.00
L=26.03'
R=18.00
PC = 0+90.76
PC = 0+27.50
PT = 3+21.85
19.63'
L=116.52'
R=153.00
R=22.50
R=170.00
135.50'
113.28'
1041
2,857 sq. ft.
COS

DEPARTMENT OF ENVIRONMENT, HEALTH, AND NATURAL RESOURCES
DIVISION OF ENVIRONMENTAL HEALTH
ON-SITE WASTEWATER SECTION

Sheet ___ of ___
PROPERTY ID #: _____
COUNTY: _____

SOIL/SITE EVALUATION
for ON-SITE WASTEWATER SYSTEM

OWNER: _____
ADDRESS: _____ APPLICANT: _____
PROPOSED FACILITY: _____ APPLICATION DATE: _____ DATE EVALUATED: _____
LOCATION OF SITE: 1020 Point pt 10 PROPOSED DESIGN FLOW (.1949): _____ PROPERTY SIZE: _____
WATER SUPPLY: ☐ Private ☐ Public ☐ Well ☐ Spring ☐ Other _____ PROPERTY RECORDED: _____
EVALUATION METHOD: ☐ Auger Boring ☐ Pit ☐ Cut
TYPE OF WASTEWATER: ☐ Sewage ☐ Industrial Process ☐ Mixed

PROFILE #	.1940 LANDSCAPE POSITION/ SLOPE %	HORIZON DEPTH (IN.)	SOIL MORPHOLOGY (.1941) .1941 STRUCTURE/ TEXTURE	.1941 CONSISTENCE/ MINERALOGY	OTHER PROFILE FACTORS .1942 SOIL WETNESS/ COLOR	.1943 SOIL DEPTH	.1956 SAPRO CLASS	.1944 RESTR HORIZ	PROFILE CLASS & LTAR
1		0-5	BSL WL	fri SSSP					PS .3
		5-28	RC SPK	fri SSSP					
		28-58	RCL MPSPK	fri SSSP					
2		0-11	BSL WSPK	fri SSSP					PS .3
		11-30	RC SPK	fri SSSP					
		30-54	RCL MPSPK	fri SSSP					
3									
4									

DESCRIPTION	INITIAL SYSTEM	REPAIR SYSTEM
Available Space (.1945)		
System Type(s)		
Site LTAR		

OTHER FACTORS (.1946): _____
SITE CLASSIFICATION (.1948): _____
EVALUATED BY: _____
OTHER(S) PRESENT: _____