EPARTMENT OF ENVIRONMENT, HEALTH, AND NATURAL RESOURCES
DIVISION OF ENVIRONMENTAL HEALTH
ON-SITE WASTEWATER SECTION

Sheet ___ of ___
PROPERTY ID #: _____
COUNTY: _____

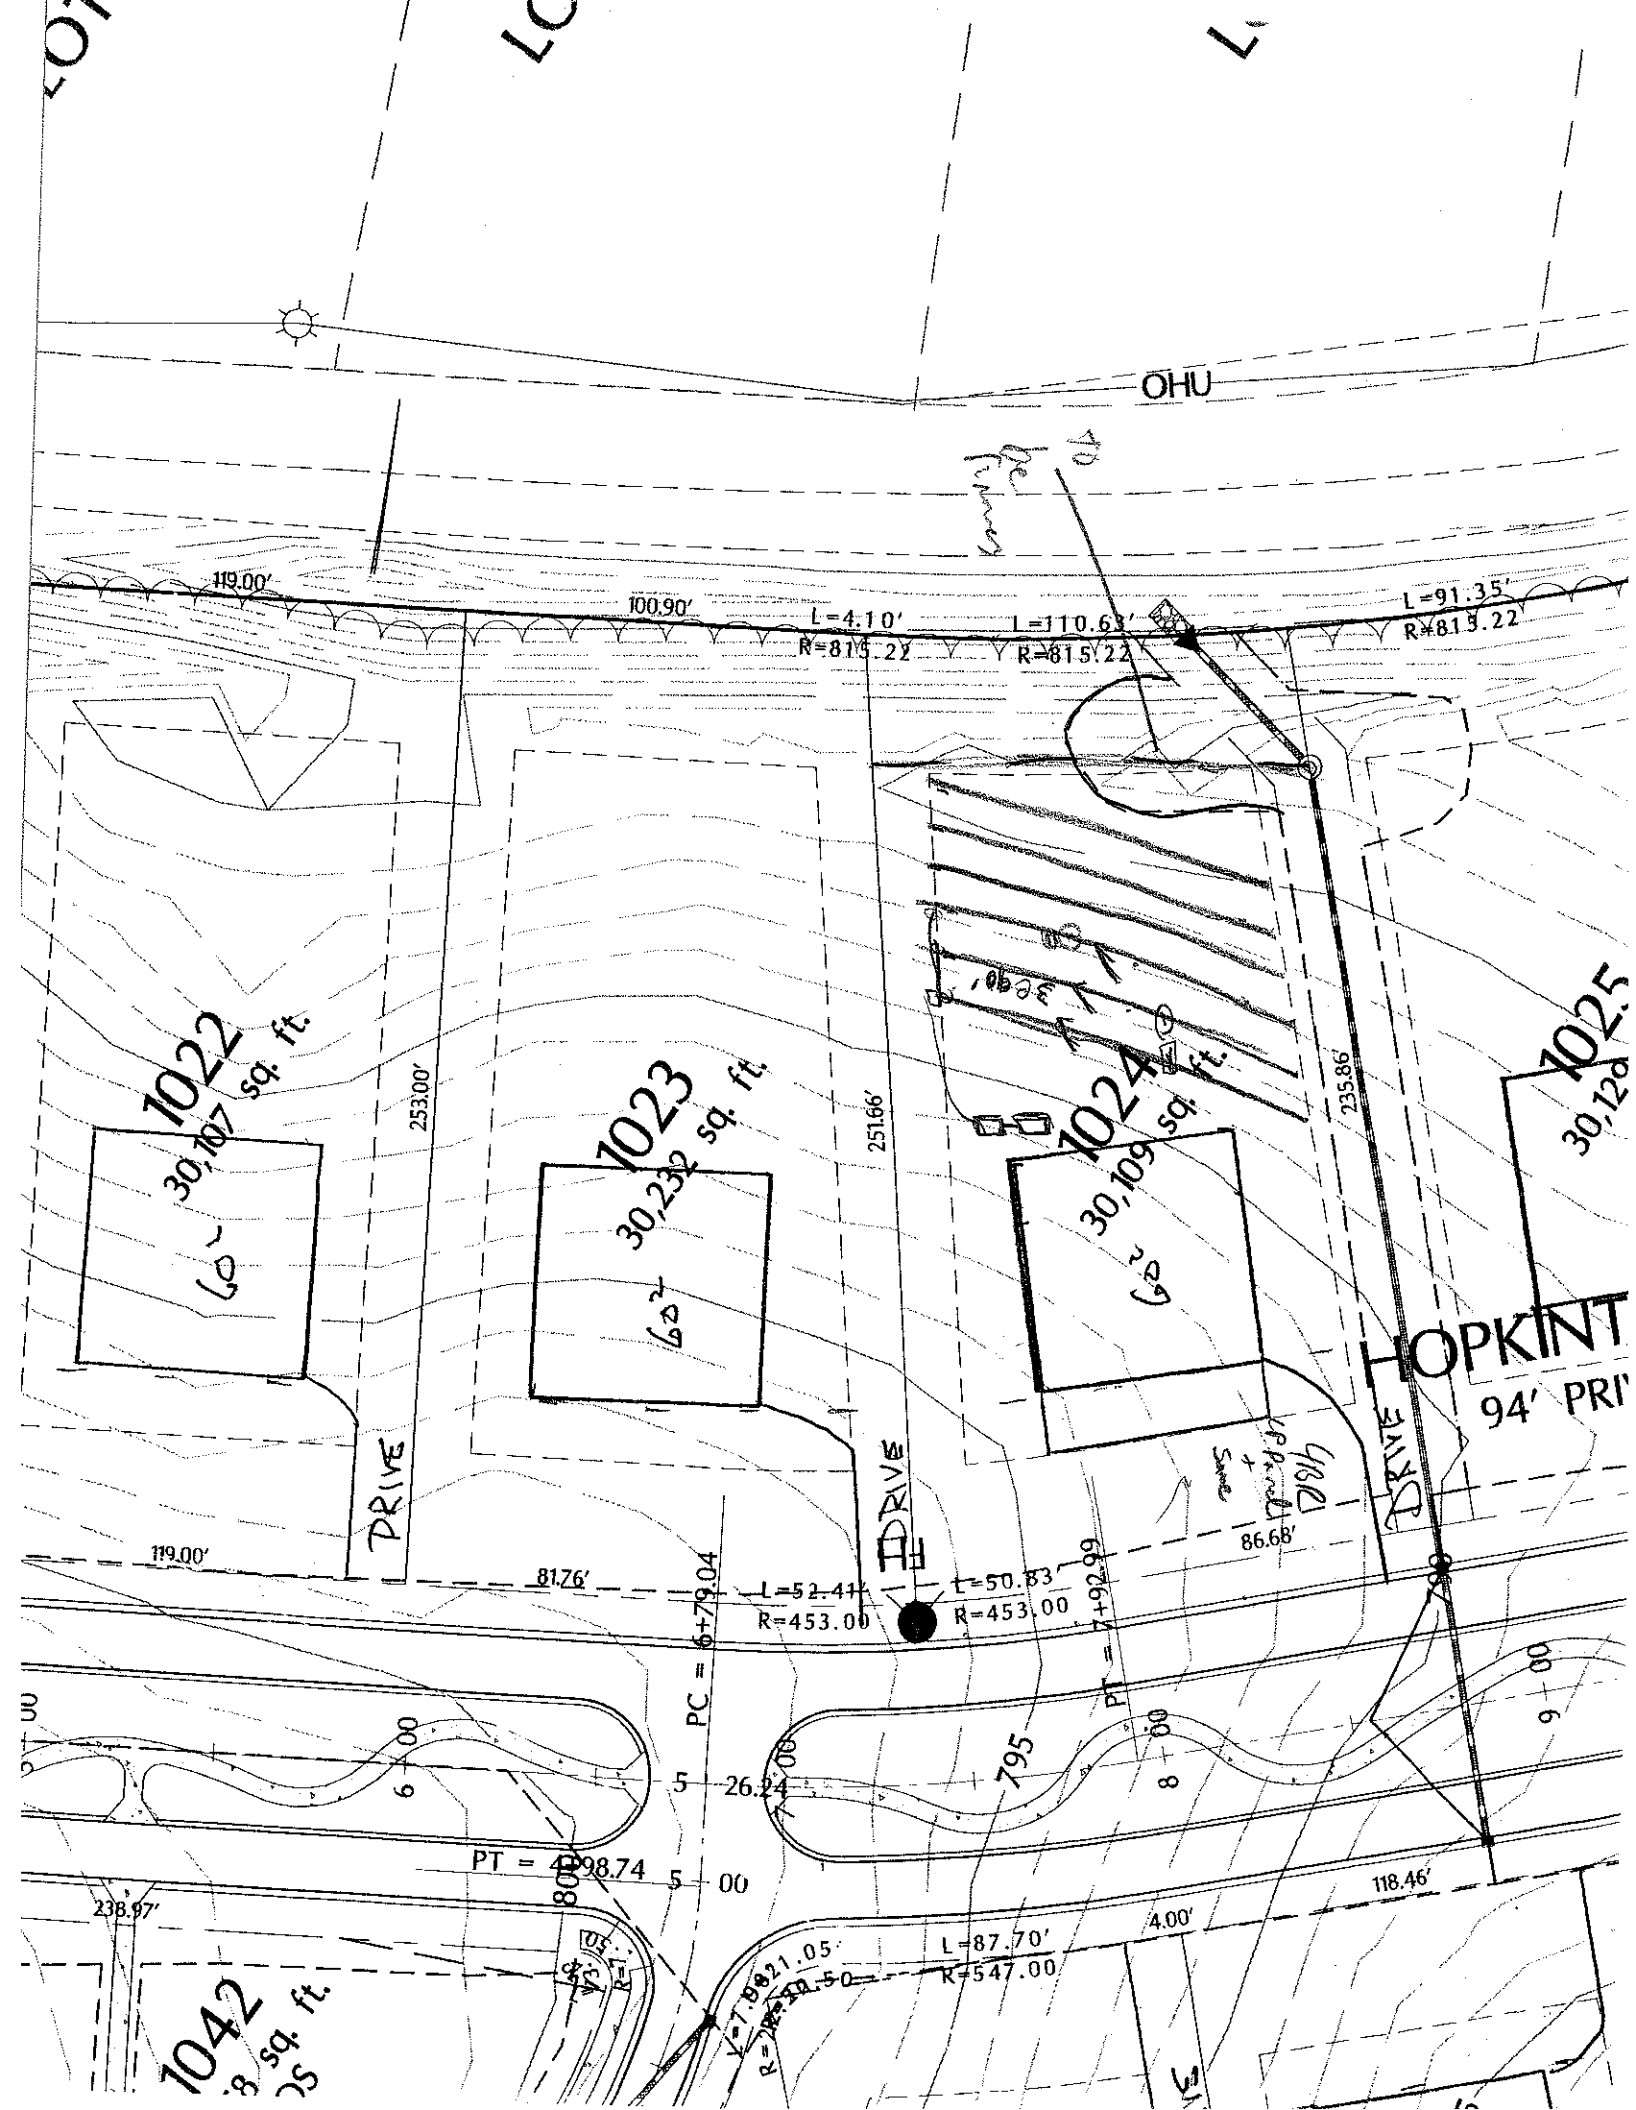
SOIL/SITE EVALUATION
for ON-SITE WASTEWATER SYSTEM

OWNER: _____ APPLICANT: _____
ADDRESS: _____ APPLICATION DATE: _____ DATE EVALUATED: _____
PROPOSED FACILITY: _____ PROPOSED DESIGN FLOW (.1949): _____ PROPERTY SIZE: _____
LOCATION OF SITE: 1024 Dorm Path PROPERTY RECORDED: _____
WATER SUPPLY: ❑ Private ❑ Public ❑ Well ❑ Spring ❑ Other _____
EVALUATION METHOD: ❑ Auger Boring ❑ Pit ❑ Cut
TYPE OF WASTEWATER: ❑ Sewage ❑ Industrial Process ❑ Mixed

PROFILE #	.1940 LANDSCAPE POSITION/ SLOPE %	HORIZON DEPTH (IN.)	SOIL MORPHOLOGY (.1941) .1941 STRUCTURE/ TEXTURE	.1941 CONSISTENCE/ MINERALOGY	OTHER PROFILE FACTORS .1942 SOIL WETNESS/ COLOR	.1943 SOIL DEPTH	.1956 SAPRO CLASS	.1944 RESTR HORIZ	PROFILE CLASS & LTAR
1		0-10	BSL GR	fr SSSP					
		10-24	RL SBK	fr SSSP					
		24-50	RCL MSBK	fr SSSP					
2		0-7	BSCL WSBK	fr SSSP					
		7-24	RC MSBK	fr SSSP					
		24-55	RCL SBK	fr SSSP					
3									
4									

DESCRIPTION	INITIAL SYSTEM	REPAIR SYSTEM
vailable Space (.1945)		
ıtem Type(s)		
LTAR		

OTHER FACTORS (.1946): _____
SITE CLASSIFICATION (.1948): _____
EVALUATED BY: _____
OTHER(S) PRESENT: _____


OHU
119.00'
100.90'
L=4.10'
R=815.22
L=110.63'
R=815.22
L=91.35'
R=815.22
1022
30,107 sq. ft.
1023
30,232 sq. ft.
1024
30,109 sq. ft.
253.00'
251.66'
235.86'
DRIVE
DRIVE
DRIVE
119.00'
81.76'
L=52.41'
R=453.00
L=50.83'
R=453.00
86.68'
PC = 6+79.04
PT = 7+92.99
795
6+00
5+00
8+00
9+00
26.24
PT = 4+98.74
238.97'
118.46'
4.00'
L=87.70'
R=547.00
1042