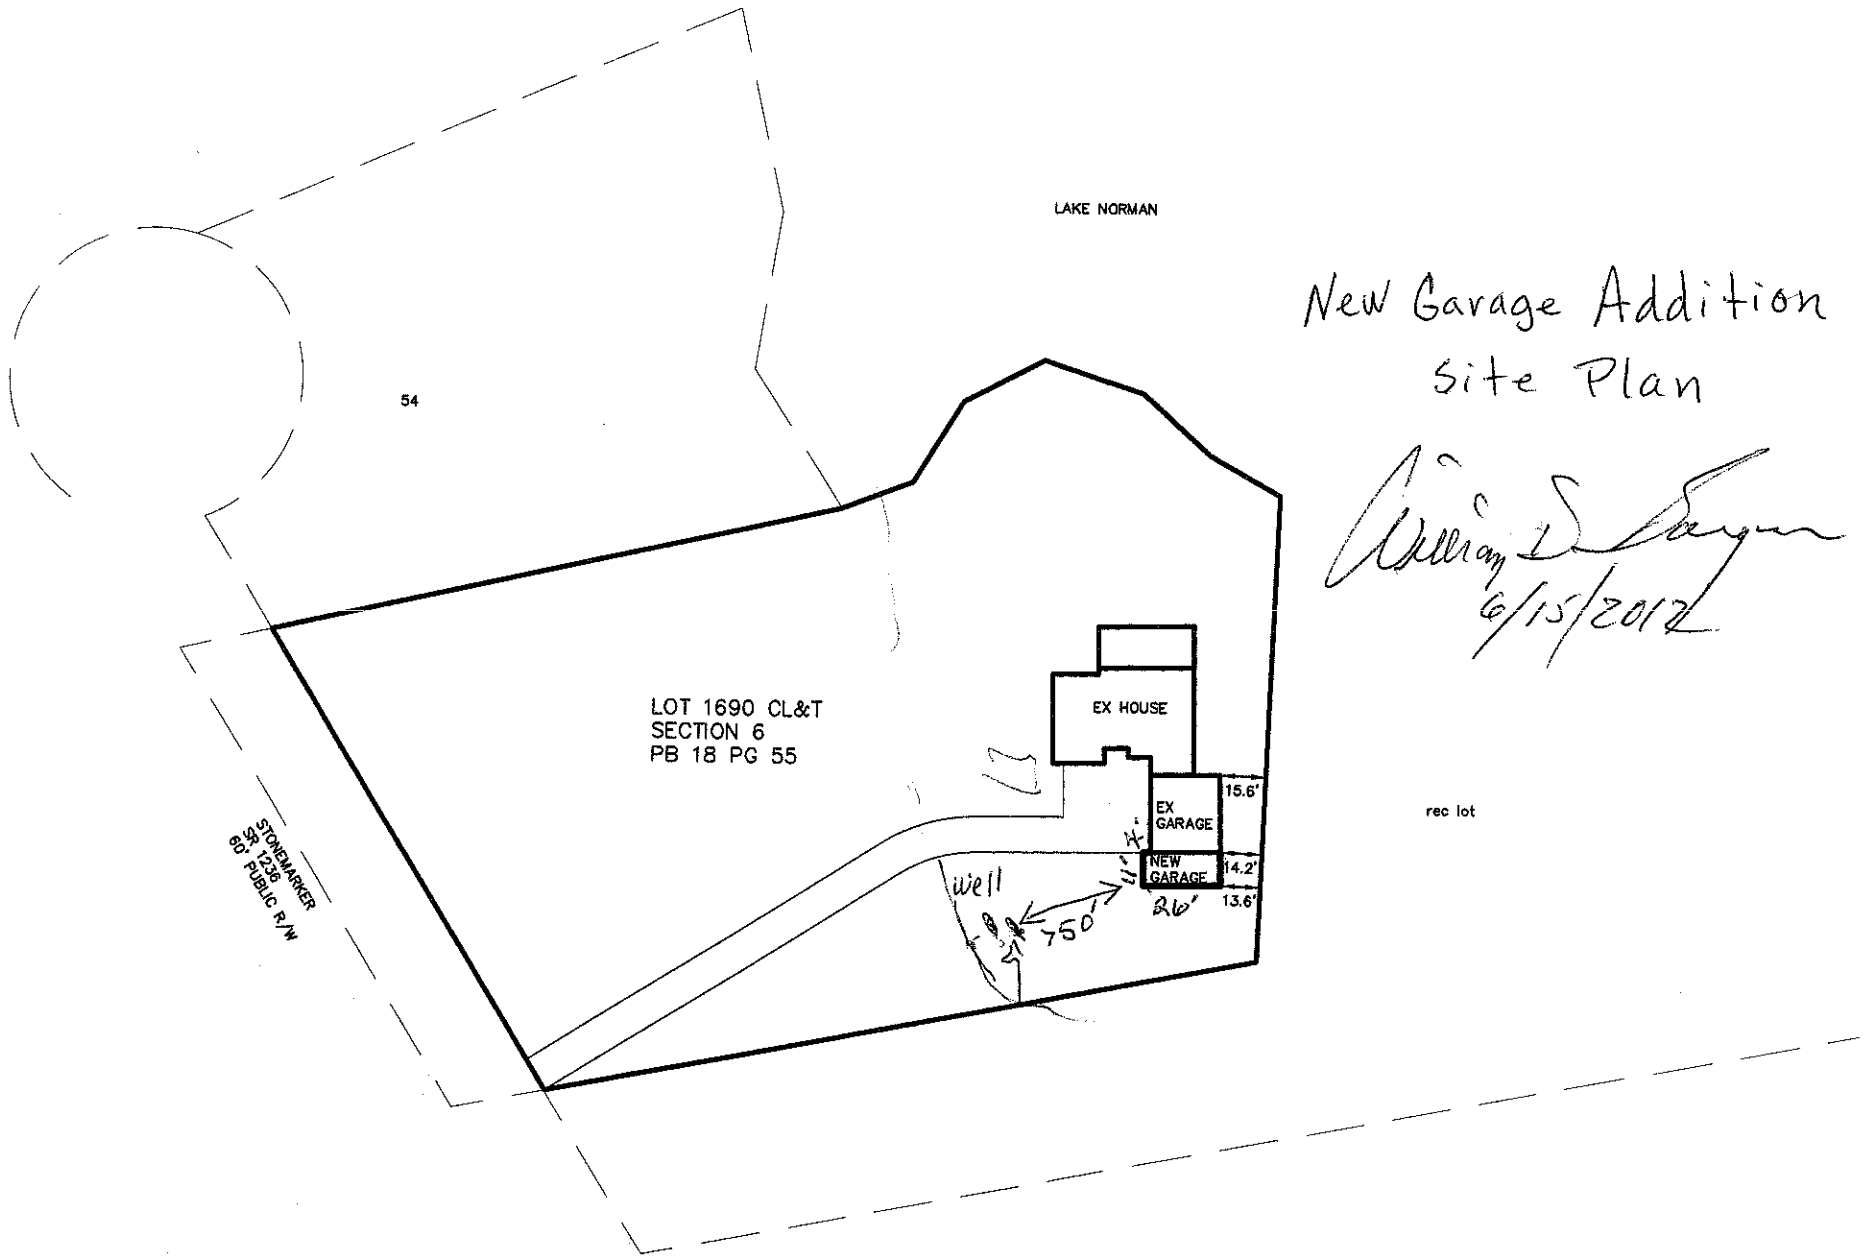


New Garage Addition
Site Plan

William D Sawyer
6/15/2012