DEPARTMENT OF ENVIRONMENT, HEALTH, AND NATURAL RESOURCES
DIVISION OF ENVIRONMENTAL HEALTH
ON-SITE WASTEWATER SECTION

Sheet ___ *of* ___
PROPERTY ID #: _____
COUNTY: _____

SOIL/SITE EVALUATION
for ON-SITE WASTEWATER SYSTEM

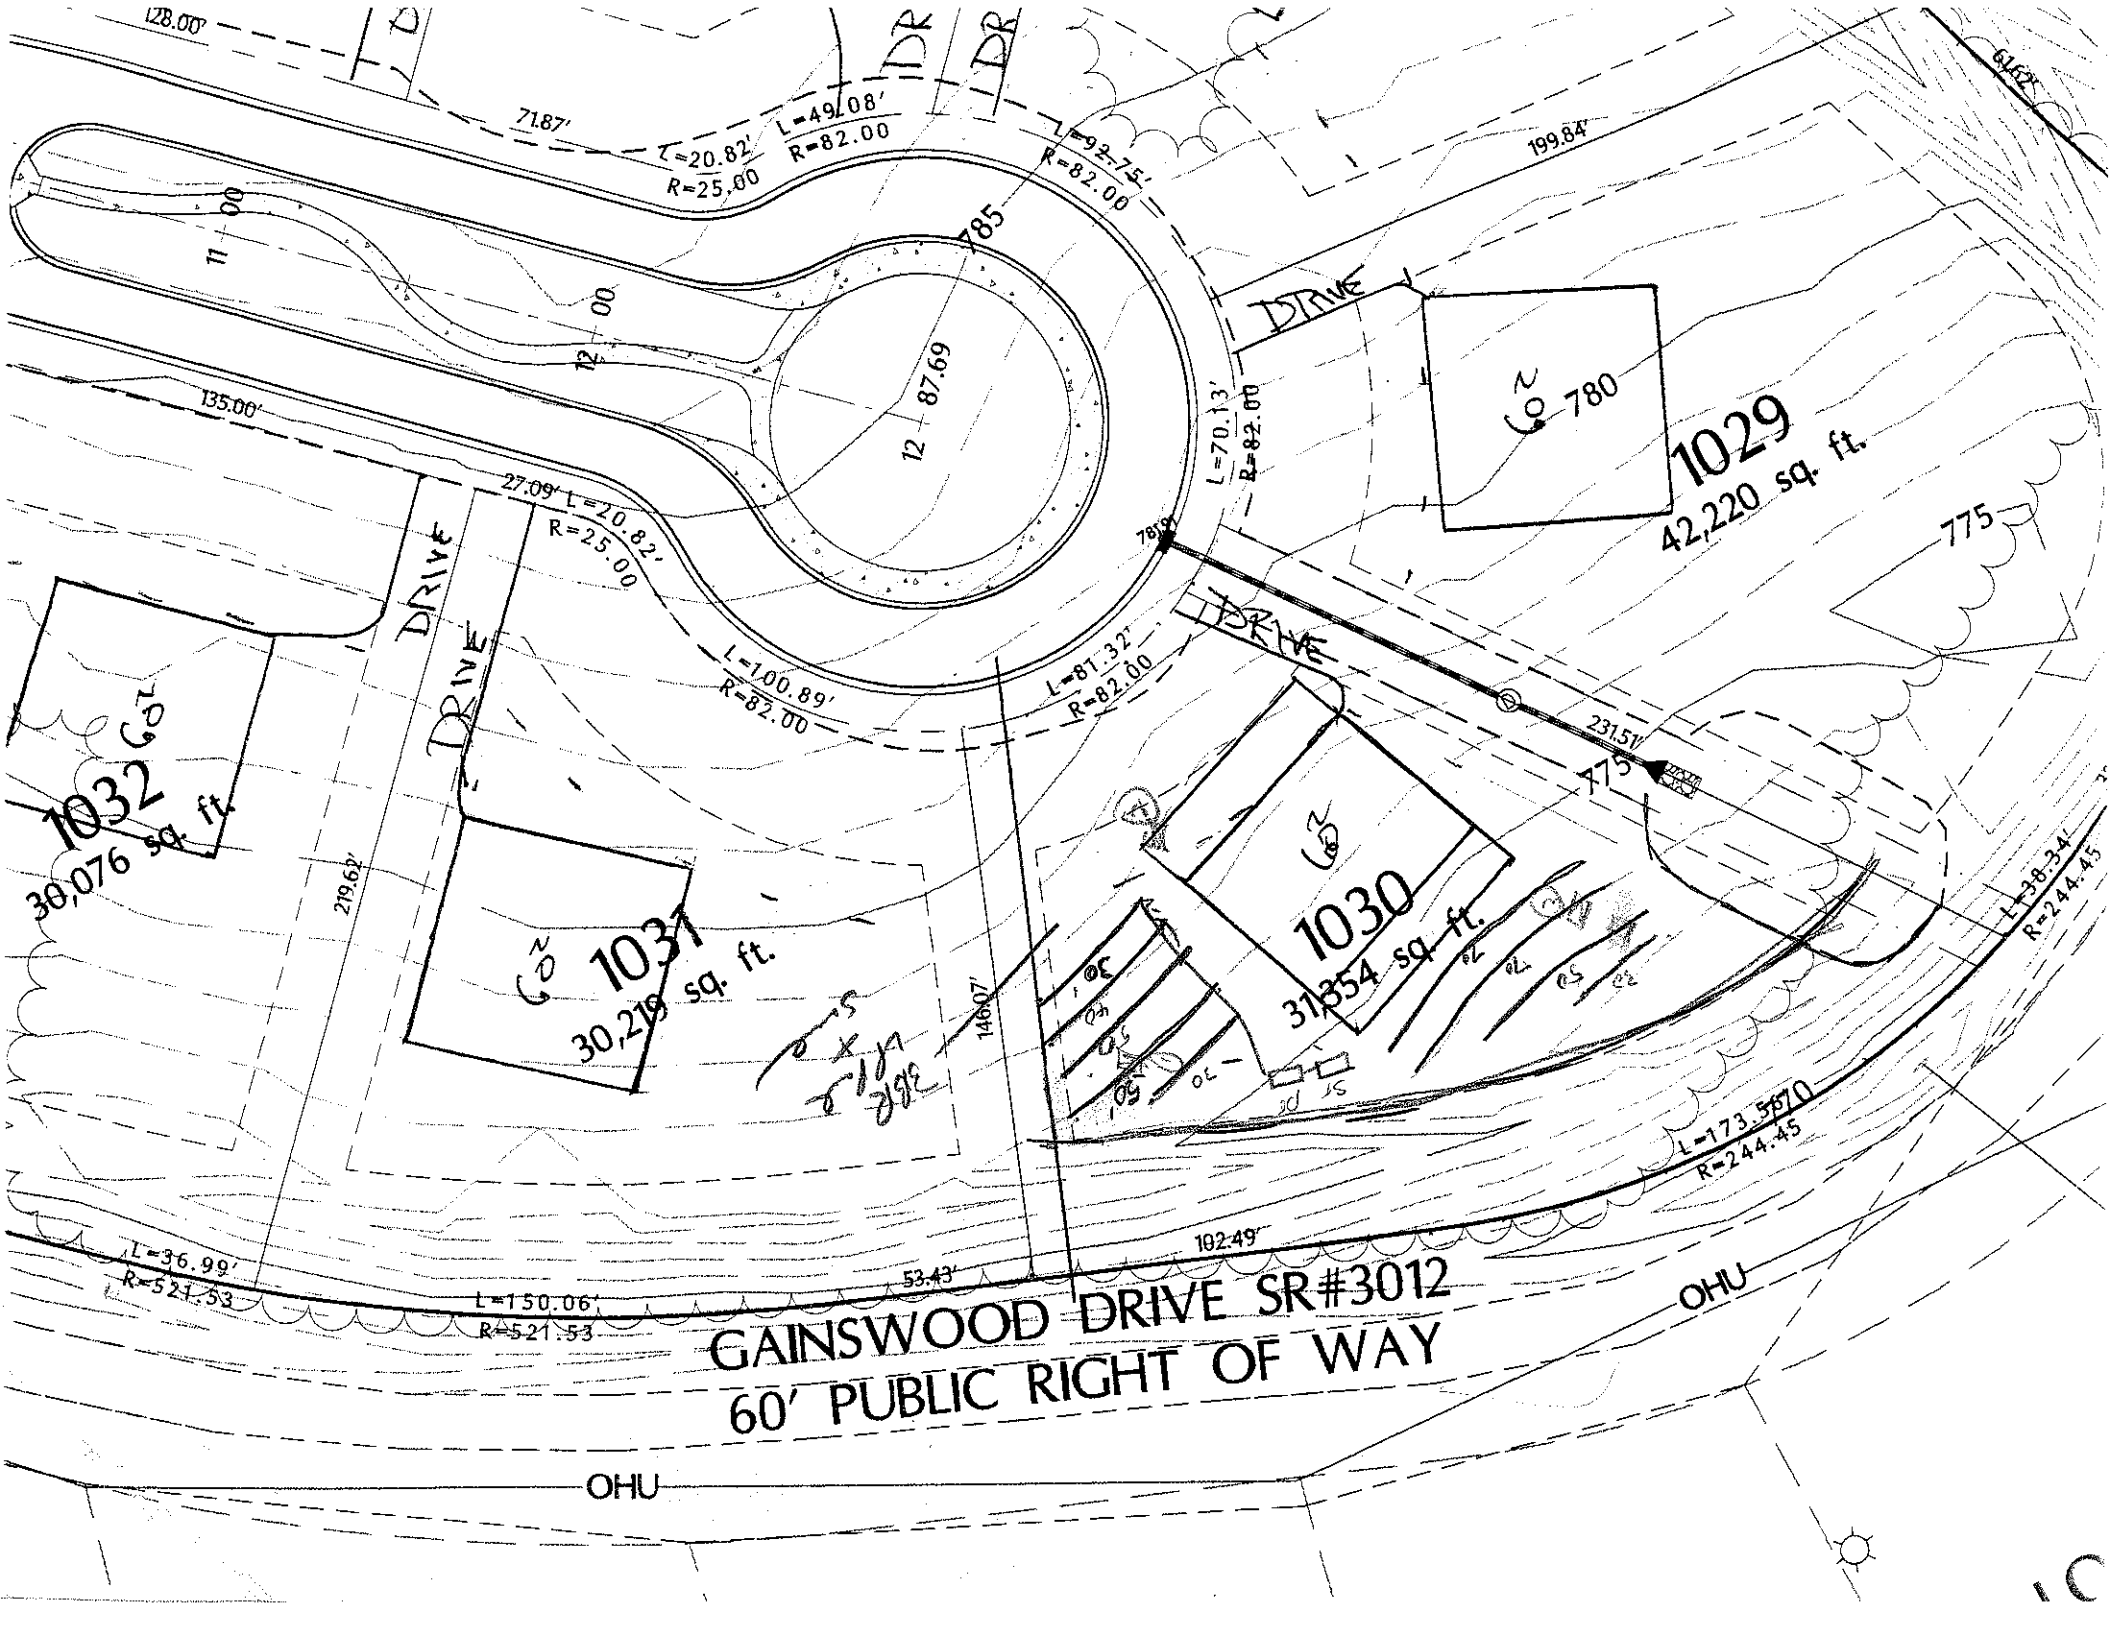
OWNER: _____ APPLICANT: _____
ADDRESS: _____ APPLICATION DATE: _____ DATE EVALUATED: _____
PROPOSED FACILITY: _____ PROPOSED DESIGN FLOW (.1949): _____ PROPERTY SIZE: _____
LOCATION OF SITE: lot 10 3D PROPERTY RECORDED: _____
WATER SUPPLY: ❑ Private ❑ Public ❑ Well ❑ Spring ❑ Other _____
EVALUATION METHOD: ❑ Auger Boring ❑ Pit ❑ Cut
TYPE OF WASTEWATER: ❑ Sewage ❑ Industrial Process ❑ Mixed

PROFILE #	.1940 LANDSCAPE POSITION/ SLOPE %	HORIZON DEPTH (IN.)	SOIL MORPHOLOGY (.1941) .1941 STRUCTURE/ TEXTURE	SOIL MORPHOLOGY (.1941) .1941 CONSISTENCE/ MINERALOGY	OTHER PROFILE FACTORS .1942 SOIL WETNESS/ COLOR	.1943 SOIL DEPTH	.1956 SAPRO CLASS	.1944 RESTR HORIZ	PROFILE CLASS & LTAR
1		0-9	SiL WSSBk	fr SSSP					PS .3
		9-30	RC MSSBk	fr SSSP					
		30-48	LSAP WSSBk/Mass	fr SSSP					
2		0-8	BSiL WFSBk	fr SSSP					PS .3
		8-18	RC MFSBk	fr SSSP - few SAP					
		18-35	YRCL WFSBk	fri SSSP - many SAP					
		35-48	R4/4B/PR LSAP Mass	fri SSSP					
3		0-18	BSiL WFSBk	fr SSSP					PS .3
		18-42	RC SAP	fr SSSP					
		42-60	RCL MFSBk	fr SSSP					
4									

DESCRIPTION	INITIAL SYSTEM	REPAIR SYSTEM
Available Space (.1945)		
System Type(s)		
Site LTAR		

OTHER FACTORS (.1946): _____
SITE CLASSIFICATION (.1948): _____

EVALUATED BY: _____
OTHER(S) PRESENT: _____


GAINSWOOD DRIVE SR#3012
60' PUBLIC RIGHT OF WAY
OHU
OHU
1032
30,076 sq. ft.
1031
30,219 sq. ft.
1030
31,354 sq. ft.
1029
42,220 sq. ft.
DRIVE
DRIVE
DRIVE
DRIVE
785
780
775
775
L=20.82'
R=25.00
L=49.08'
R=82.00
L=92.75'
R=82.00
L=100.89'
R=82.00
L=81.32'
R=82.00
L=70.13'
R=82.00
L=36.99'
R=521.53
L=150.06'
R=521.53
L=173.57'
R=244.45
L=38.34'
R=244.45
71.87'
199.84'
135.00'
27.09'
219.62'
146.07'
102.49'
53.43'
231.51'