ON-SITE WASTEWATER SECTION

Sheet ___ of ___
PROPERTY ID #: ___
COUNTY: ___

SOIL/SITE EVALUATION
for ON-SITE WASTEWATER SYSTEM

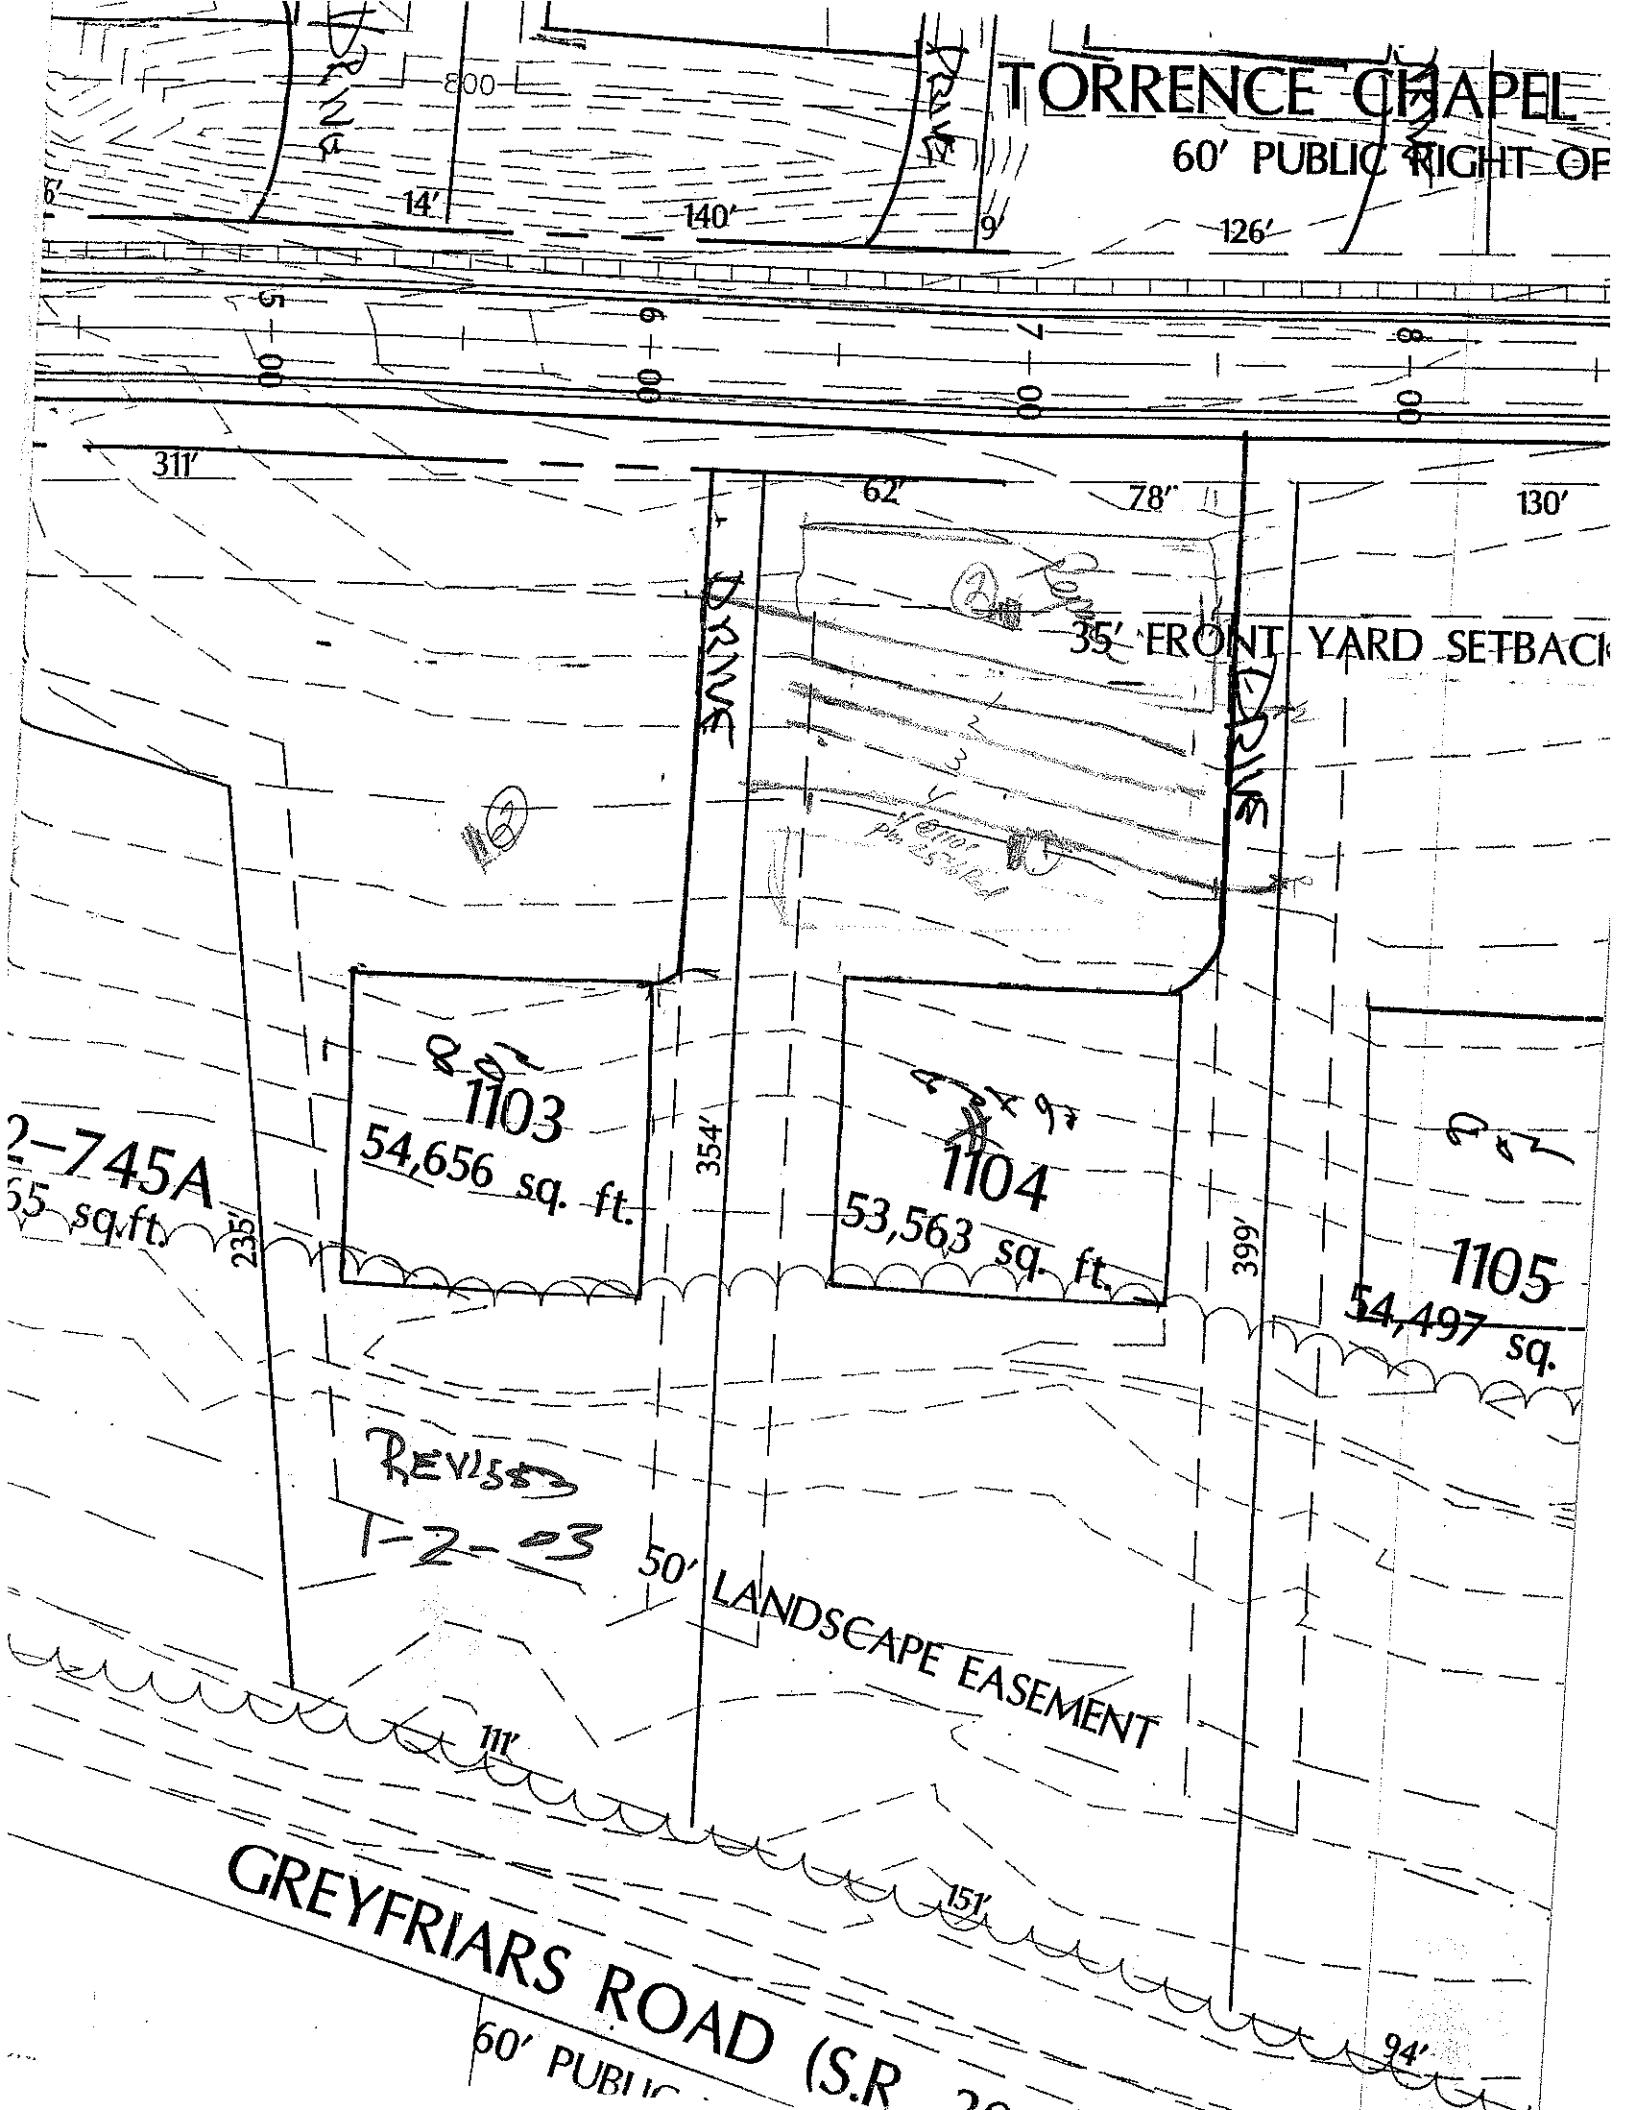
OWNER: CRT
ADDRESS: ___ APPLICATION DATE ___
PROPOSED FACILITY: ___ PROPOSED DESIGN FLOW (.1949): 480gpd DATE EVALUATED: 1-7-03
LOCATION OF SITE: Lot 1104 adj 11 Tee Court PROPERTY SIZE: ___
WATER SUPPLY: ☐ Private ☒ Public ☒ Well ☐ Spring ☐ Other ___ PROPERTY RECORDED: ___
EVALUATION METHOD: ☐ Auger Boring ☒ Pit ☐ Cut
TYPE OF WASTEWATER: ☒ Sewage ☐ Industrial Process ☐ Mixed

PROFILE #	.1940 LAND-SCAPE POSITION/ SLOPE %	HORI-ZON DEPTH (IN.)	SOIL MORPHOLOGY (.1941) .1941 STRUCTURE/ TEXTURE	SOIL MORPHOLOGY (.1941) .1941 CONSISTENCE/ MINERALOGY	OTHER PROFILE FACTORS .1942 SOIL WETNESS/ COLOR	OTHER PROFILE FACTORS .1943 SOIL DEPTH	OTHER PROFILE FACTORS .1956 SAPRO CLASS	OTHER PROFILE FACTORS .1944 RESTR HORIZ	PROFILE CLASS & LTAR
1		0-6	gr vfsl brnsl	frssp					.3+
		6-17	mfsbk rrc	frssp					
		17-43	wksbk rpdcf	frssp common mfssp					
		43-60	massive gy fsl	sl fr ss p frssp					
2	4-6%	0-8	wk sbk brnsl	frssp					.25 / .3
		8-24	wk mabk rc	frsp					
		24-50	wk fsbk/massive	frssp common mfssp					
3									
4									

DESCRIPTION	INITIAL SYSTEM	REPAIR SYSTEM
Available Space (.1945)		
System Type(s)	pm 25% Red	pm 25% Red
Site LTAR	.25-.3	.25-.3

OTHER FACTORS (.1946): ___
SITE CLASSIFICATION (.1948): PS
EVALUATED BY: DRH
OTHER(S) PRESENT: Paul Penninger

COMMENTS: Repair area not evaluated. CRT did not want to clear & dig pits there


TORRENCE CHAPEL
60' PUBLIC RIGHT OF
14'
140'
9'
126'
311'
62'
78'
130'
35' FRONT YARD SETBACK
1103
54,656 sq. ft.
1104
53,563 sq. ft.
1105
54,497 sq.
354'
399'
235'
REVISED
1-2-03
50' LANDSCAPE EASEMENT
111'
151'
94'
GREYFRIARS ROAD (S.R
60' PUBLIC