DIVISION OF ENVIRONMENTAL HEALTH
ON-SITE WASTEWATER SECTION

Sheet ___ of ___
PROPERTY ID #: _____
COUNTY: _____

SOIL/SITE EVALUATION
for ON-SITE WASTEWATER SYSTEM

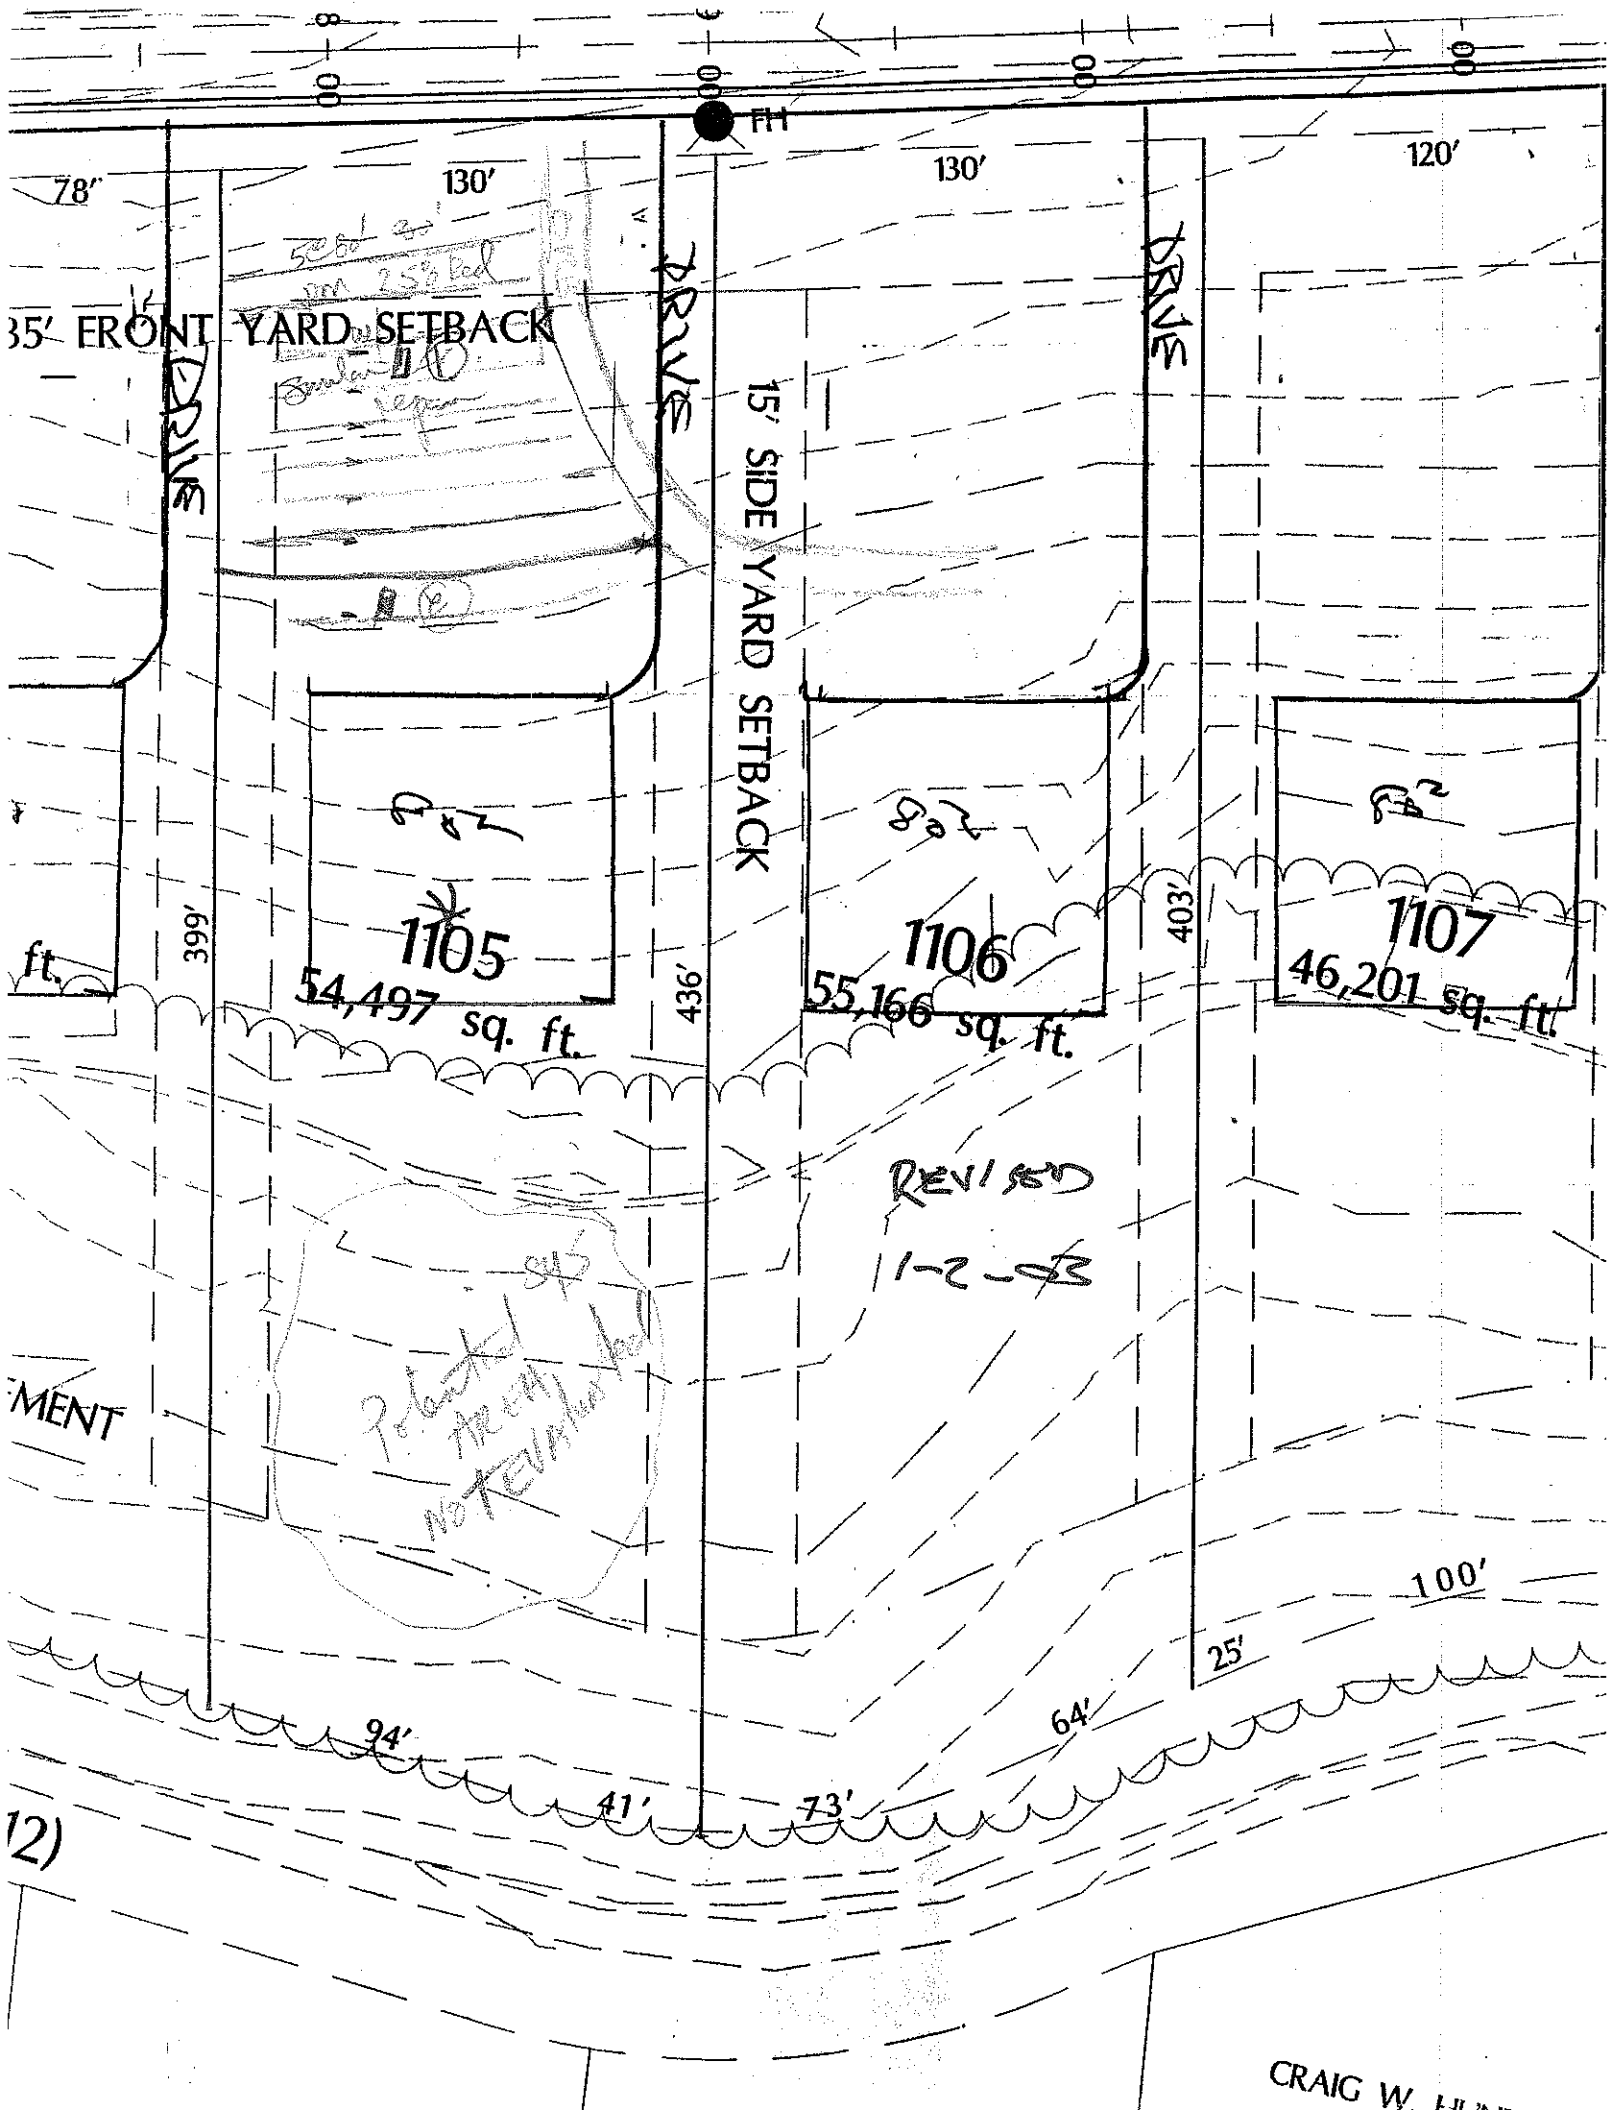
OWNER: ~~CDL~~ APPLICATION DATE: _____
ADDRESS: _____ DATE EVALUATED: 1-7-03
PROPOSED FACILITY: _____ PROPOSED DESIGN FLOW (.1949): 480 gpd PROPERTY SIZE: _____
LOCATION OF SITE: Lot 1105 Phase II Pt PROPERTY RECORDED: _____
WATER SUPPLY: ☐ Private ☒ Public ☐ Well ☐ Spring ☐ Other _____
EVALUATION METHOD: ☐ Auger Boring ☒ Pit ☐ Cut
TYPE OF WASTEWATER: ☒ Sewage ☐ Industrial Process ☐ Mixed

PROFILE #	.1940 LANDSCAPE POSITION/ SLOPE %	HORIZON DEPTH (IN.)	SOIL MORPHOLOGY (.1941) STRUCTURE/ TEXTURE	SOIL MORPHOLOGY (.1941) CONSISTENCE/ MINERALOGY	OTHER PROFILE FACTORS .1942 SOIL WETNESS/ COLOR	.1943 SOIL DEPTH	.1956 SAPRO CLASS	.1944 RESTR HORIZ	PROFILE CLASS & LTAR
1		0-6	gr	[illegible] fr sss sp					.3
		6-26	[illegible]	RC fr sp					
		26-55	MSAK	RCK fr sssp					
2		0-7	wk sbk [illegible]	fr sssp					.3
		7-48	msbk	rock fr sssp					
		48-54	wk [illegible]	gyl sap fr sssp	[illegible]				
3									
4									

DESCRIPTION	INITIAL SYSTEM	REPAIR SYSTEM
Available Space (.1945)		
System Type(s)	pm 25% RD	pm/LPP 25% RD
Site LTAR	.3	.3

OTHER FACTORS (.1946): _____
SITE CLASSIFICATION (.1948): PS
EVALUATED BY: [illegible]
OTHER(S) PRESENT: Paul Pennington

COMMENTS: Repair yard not evaluated. CRL did not want to clear up and dig test pits


78'
130'
130'
120'
35' FRONT YARD SETBACK
DRIVE
DRIVE
DRIVE
15' SIDE YARD SETBACK
1105
54,497 sq. ft.
1106
55,166 sq. ft.
1107
46,201 sq. ft.
399'
436'
403'
REVISED
1-2-93
100'
25'
94'
64'
41'
73'