

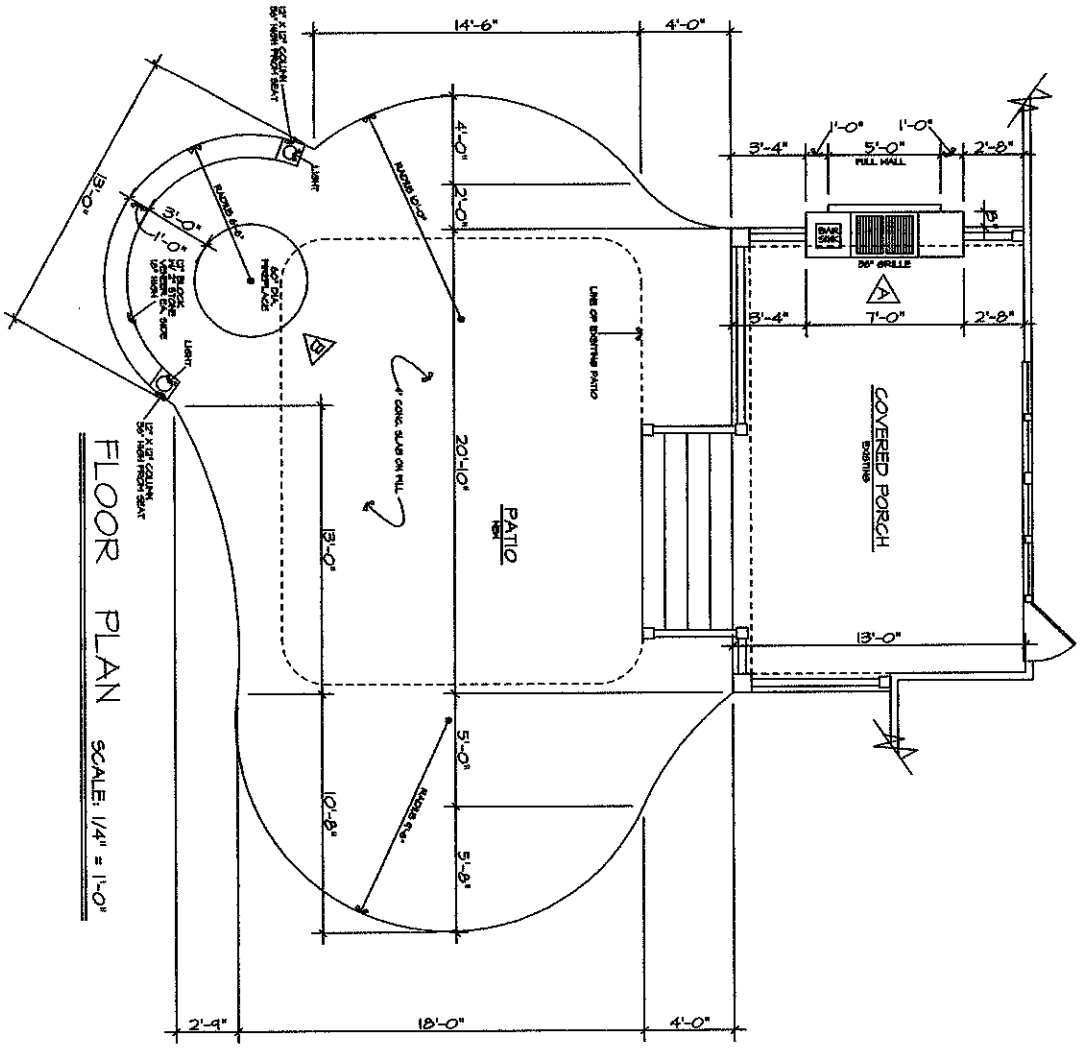



FLOOR PLAN SCALE: 1/4" = 1'-0"

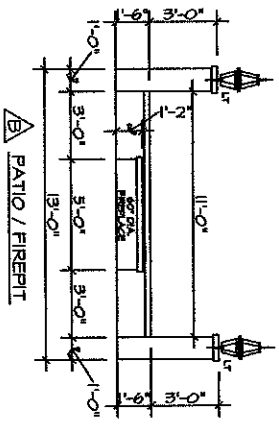


B PATIO / FIREPIT

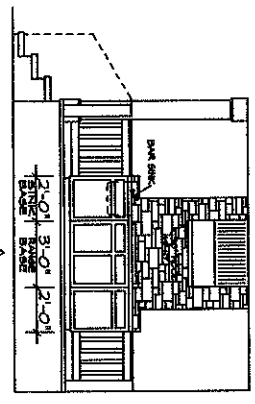


A PORCH

1 / 1

DATE: 3.07.12

REVISIONS: ##.##.##

SHEET TITLE: PATIO/FIREPIT

DRAWN BY: JR


# CUSTOM PATIO

154 TORRENCE CHAPEL ROAD

MOORESVILLE, NC

CENTURY DESIGNS, INC.
Residential Design & Drafting Services
13420 Reese Blvd. West
Huntersville, North Carolina 28078
phone: 704.948.7078 fax 704.817.4158

Plans Submittal ONLY!
Approved Date 10-30-06
Approved Date 10/30/06

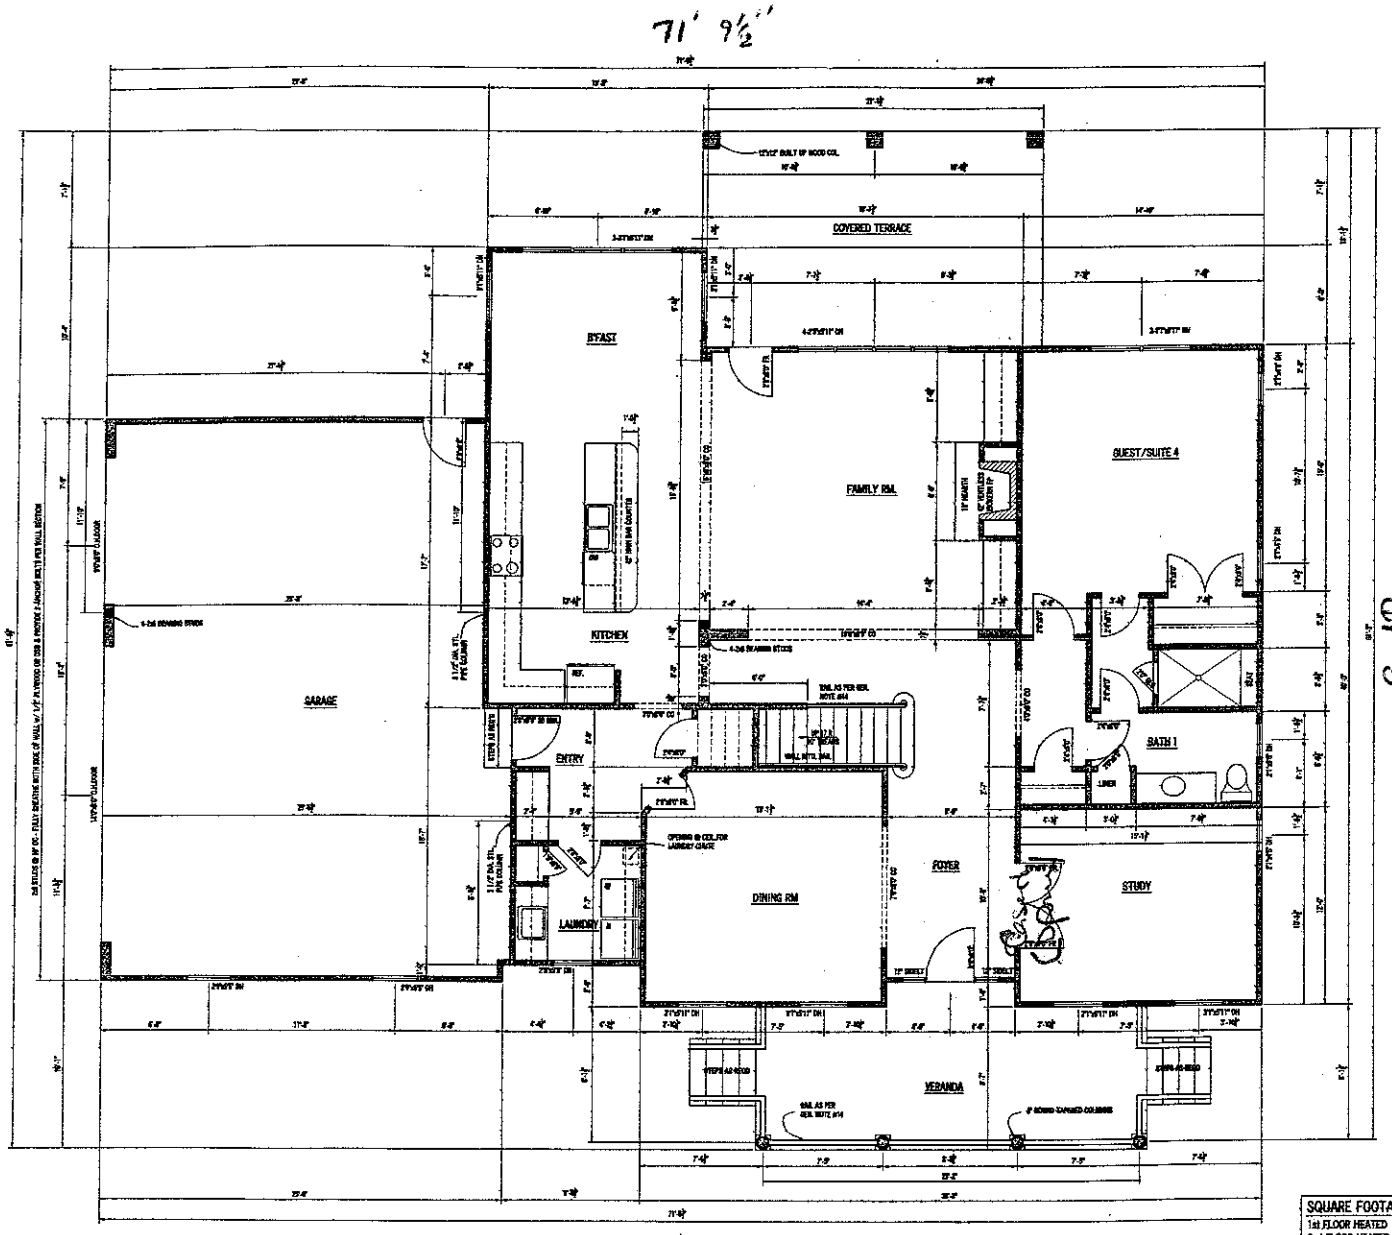



A/4 FIRST FLOOR PLAN
SCALE 1/4" = 1'-0"

| SQUARE FOOTAGE | |
|---|---|
| 1st FLOOR HEATED | 1941 SQ. FT. |
| 2nd FLOOR HEATED | 1793 SQ. FT. |
| TOTAL HEATED | 3734 SQ. FT. |
| BONUS | 501 SQ. FT. |
| GARAGE | 839 SQ. FT. |
| COV. TERRACE | 275 SQ. FT. |
| VERANDAS | 426 SQ. FT. |
| TOTAL UNDER ROOF | 5775 SQ. FT. |

Acknowledgement Of
Plans Submittal ONLY!
_____ Date 10-30-06
_____ Date 10/30/06

40' 4"

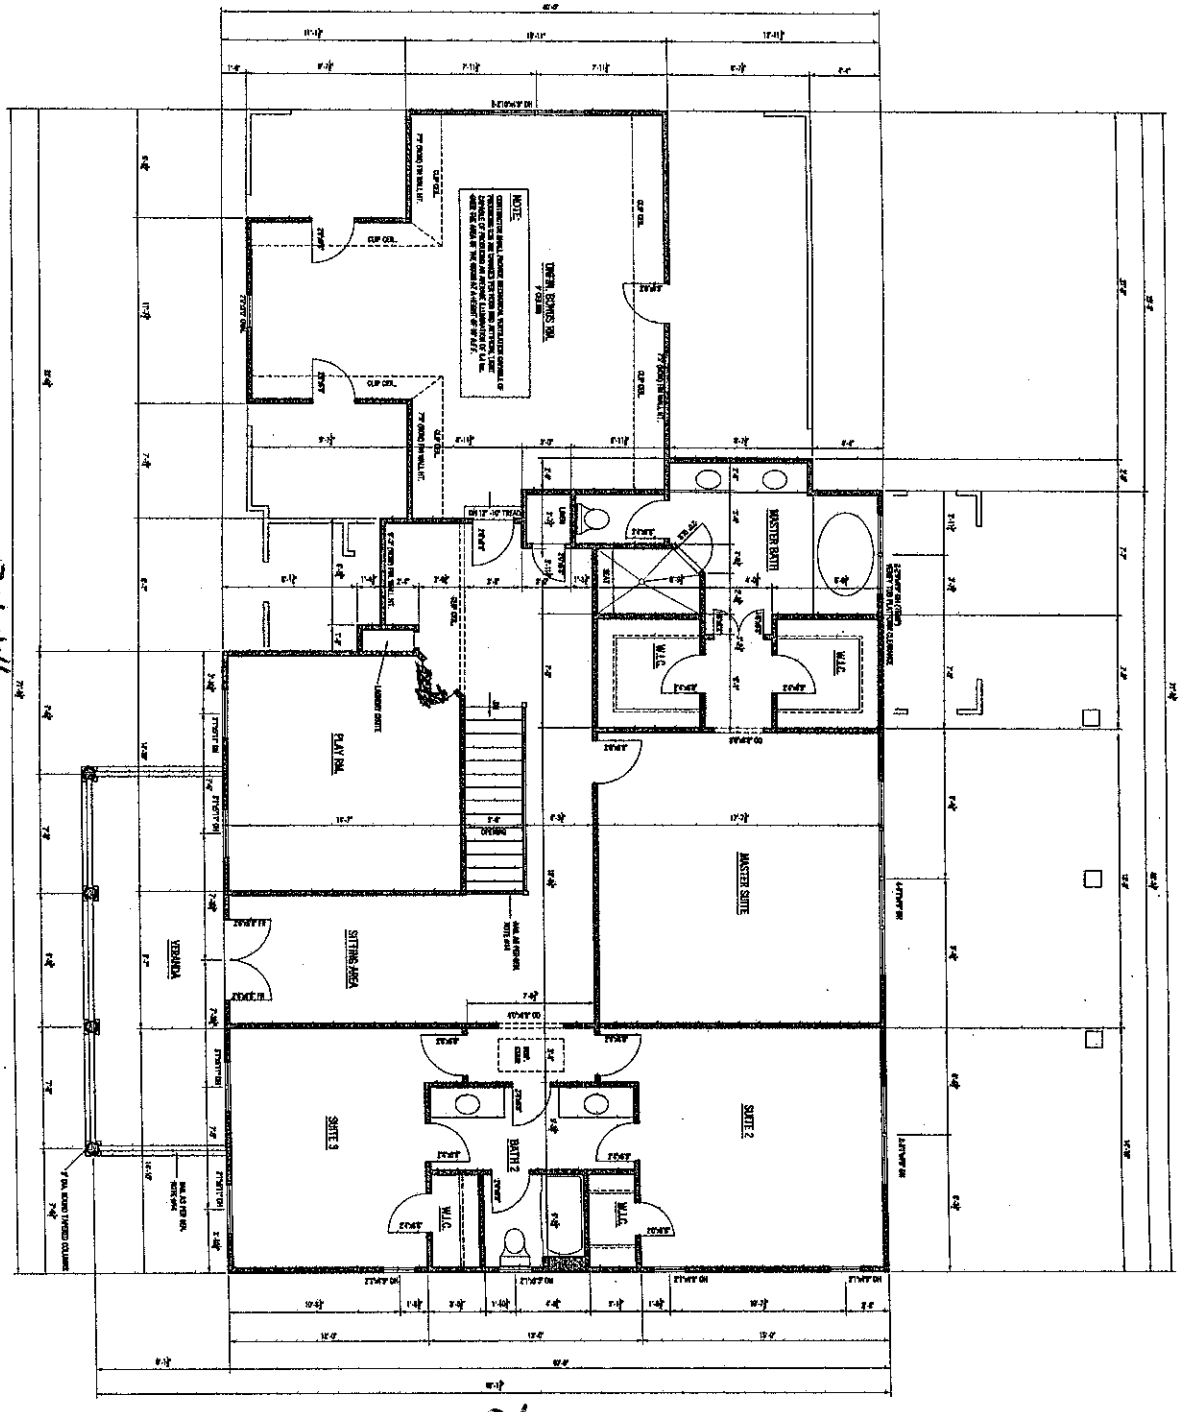


71' 9½"

A/6 SECOND FLOOR PLAN

71' 9½"

48' 1½"