DIVISION OF ENVIRONMENTAL HEALTH
ON-SITE WASTEWATER SECTION

Sheet ___ of ___
PROPERTY ID #: _____
COUNTY: _____

SOIL/SITE EVALUATION
for ON-SITE WASTEWATER SYSTEM

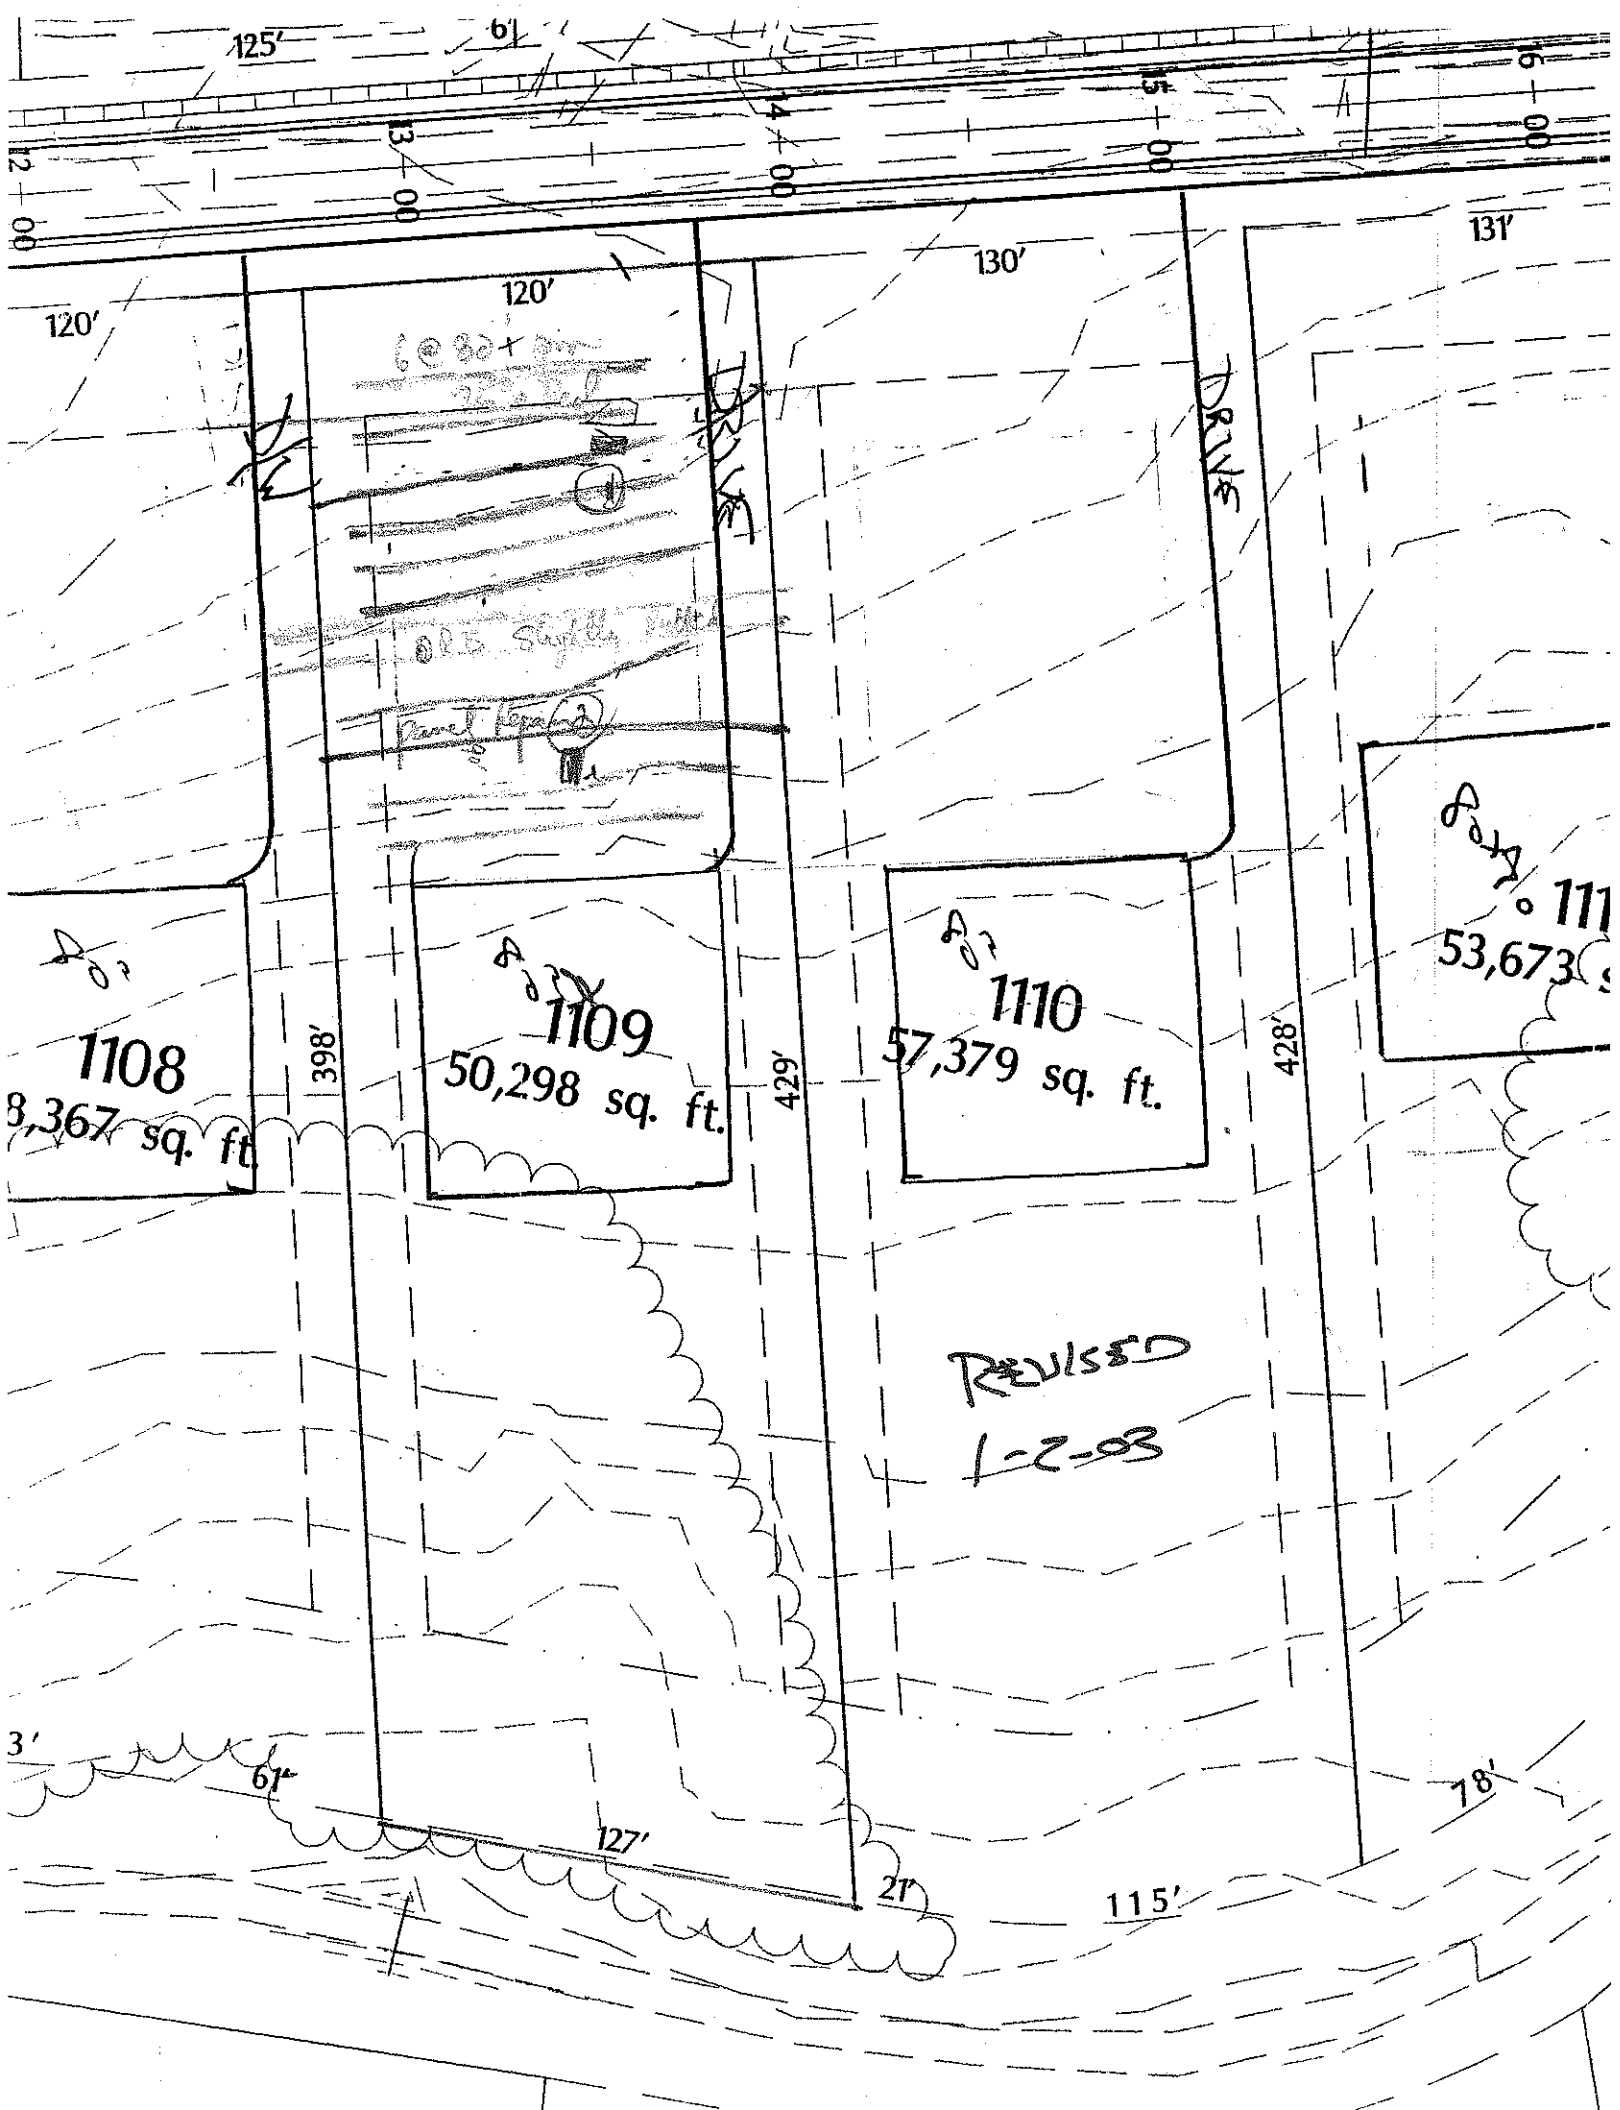
OWNER: CRI APPLICATION DATE _____
ADDRESS: _____
PROPOSED FACILITY: _____ PROPOSED DESIGN FLOW (.1949): 450 gpd DATE EVALUATED: 1-7-03
LOCATION OF SITE: Lot 119 phase 2 PROPERTY SIZE: _____
WATER SUPPLY: ☐ Private ☒ Public ☒ Well ☐ Spring ☐ Other _____ PROPERTY RECORDED: _____
EVALUATION METHOD: ☐ Auger Boring ☒ Pit ☐ Cut
TYPE OF WASTEWATER: ☒ Sewage ☐ Industrial Process ☐ Mixed

PROFILE #	.1940 LANDSCAPE POSITION/ SLOPE %	HORIZON DEPTH (IN.)	SOIL MORPHOLOGY (.1941) .1941 STRUCTURE/ TEXTURE	SOIL MORPHOLOGY (.1941) .1941 CONSISTENCE/ MINERALOGY	OTHER PROFILE FACTORS .1942 SOIL WETNESS/ COLOR	.1943 SOIL DEPTH	.1956 SAPRO CLASS	.1944 RESTR HORIZ	PROFILE CLASS & LTAR
1		0-8	wk sbk loamy sd	fri ss p					.3
		8-41	mod sbk RC	fri ss p					
		41-60	mod sbk gyel	fri ss p for common mid sap					
2	4-6%	0-11	gr-wk sbk loamy sd	fri ss sp	a little water seeping from this horizon				.35 .3
		11-24	wk sbk fsa clc	fri sp					
		24-60	m sbk R-yel	fri ss sp					
3									
4									

DESCRIPTION	INITIAL SYSTEM	REPAIR SYSTEM
Available Space (.1945)		
System Type(s)	Pm 25% Red	LPP60S
Site LTAR	.25-.3	.25-.3

OTHER FACTORS (.1946): _____
SITE CLASSIFICATION (.1948): PS
EVALUATED BY: DPH
OTHER(S) PRESENT: Paul Pennington

COMMENTS: NOTE: Upper not evaluated. CRI did not want to clean up until this point.


125'
61'
12+00
13+00
14+00
15+00
16+00
120'
120'
130'
131'
DRIVE
1108
8,367 sq. ft.
398'
1109
50,298 sq. ft.
429'
1110
57,379 sq. ft.
428'
53,673
REVISED
1-2-98
3'
61'
127'
21'
115'
78'