DIVISION OF ENVIRONMENTAL HEALTH
ON-SITE WASTEWATER SECTION

Sheet ___ of ___
PROPERTY ID #: _____
COUNTY: _____

SOIL/SITE EVALUATION
for ON-SITE WASTEWATER SYSTEM

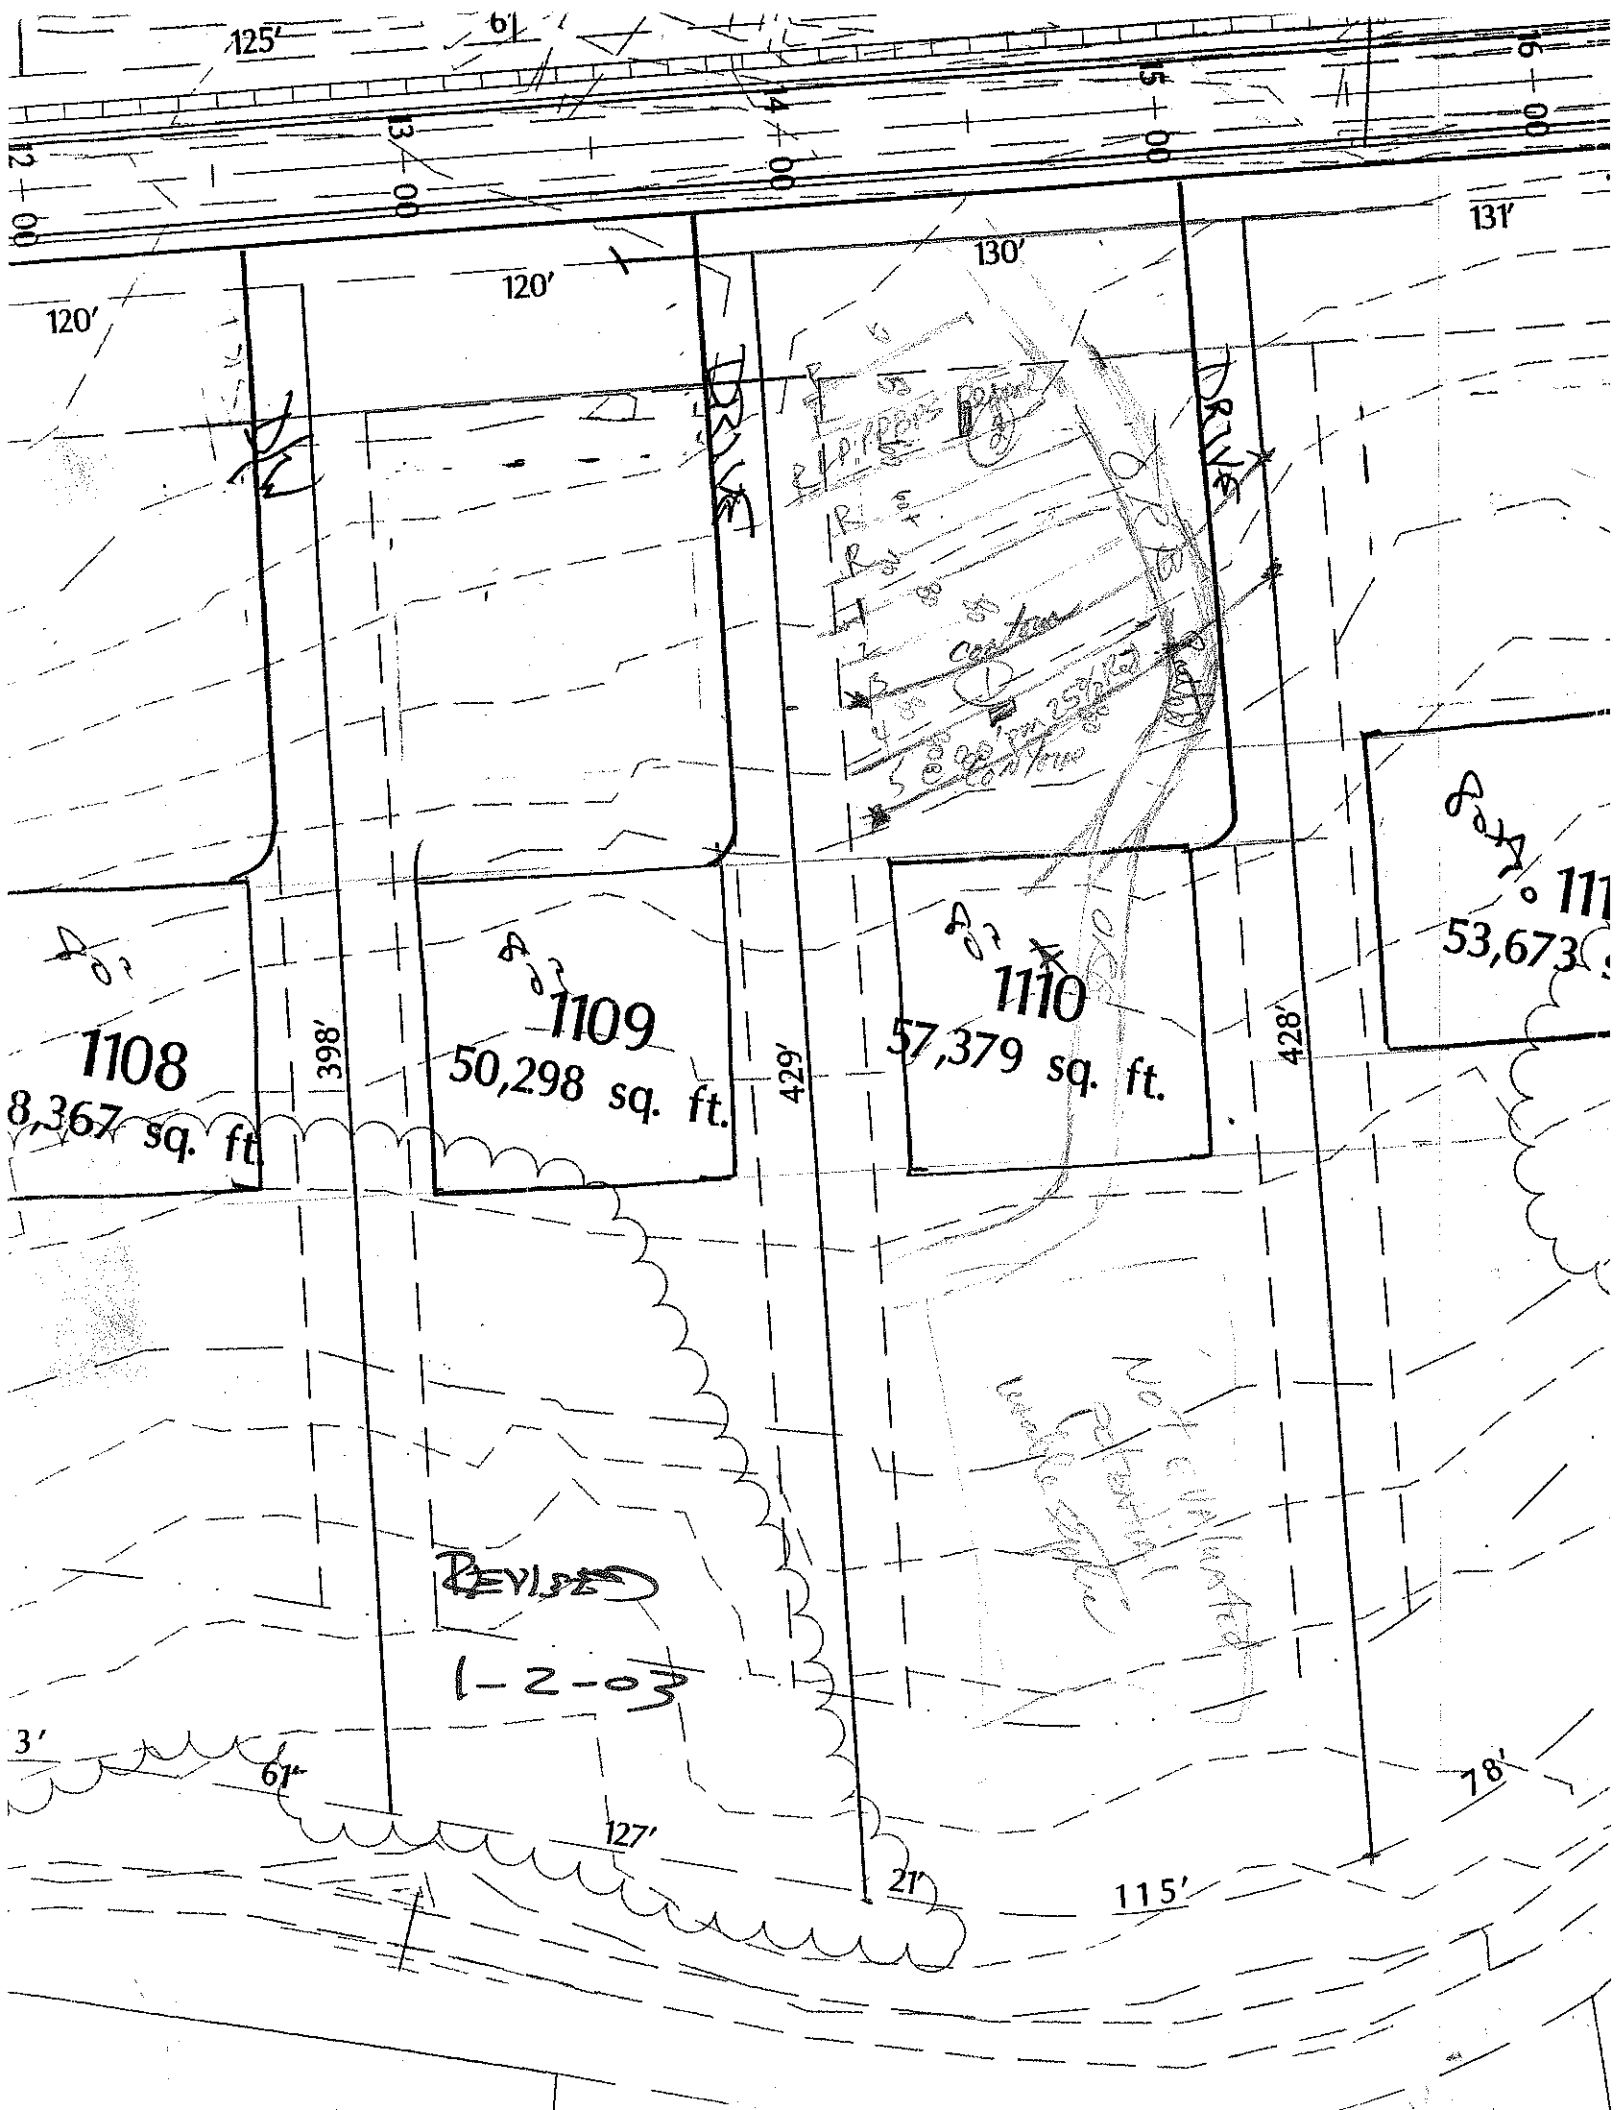
OWNER: CRL APPLICATION DATE _____
ADDRESS: _____ DATE EVALUATED: 1-7-03
PROPOSED FACILITY: _____ PROPOSED DESIGN FLOW (.1949): 4[illegible] PROPERTY SIZE: _____
LOCATION OF SITE: Lot 1115 pha II The PP PROPERTY RECORDED: _____
WATER SUPPLY: ☐ Private ☒ Public ☒ Well ☐ Spring ☐ Other _____
EVALUATION METHOD: ☐ Auger Boring ☒ Pit ☐ Cut
TYPE OF WASTEWATER: ☒ Sewage ☐ Industrial Process ☐ Mixed

PROFILE #	.1940 LANDSCAPE POSITION/ SLOPE %	HORIZON DEPTH (IN.)	SOIL MORPHOLOGY (.1941) .1941 STRUCTURE/ TEXTURE	SOIL MORPHOLOGY (.1941) .1941 CONSISTENCE/ MINERALOGY	OTHER PROFILE FACTORS .1942 SOIL WETNESS/ COLOR	.1943 SOIL DEPTH	.1956 SAPRO CLASS	.1944 RESTR HORIZ	PROFILE CLASS & LTAR
1		0-8	wk sbk brn sl sy	fr sso					3
		8-31	m-wk sbk R sl sy	fr sso					
		31-53	m-wk sbk yl cl	fi sso sp	for common mi sp				
2	4 to 8%	0-4	wk sbk sandy l	fr sso sp					.37 23"
		4-23	wk sbk lms RBNC	fi sp					
		23-50	m Pmk Rd	fr sso sp					
		50-60	LSAP	fr sso sp					
3									
4									

DESCRIPTION	INITIAL SYSTEM	REPAIR SYSTEM
Available Space (.1945)		
System Type(s)	pm 25% Red	LPPPBPS
Site LTAR	.3	.3

OTHER FACTORS (.1946): _____
SITE CLASSIFICATION (.1948): PS
EVALUATED BY: DRH
OTHER(S) PRESENT: Paul Pennington

COMMENTS: NEW yard Not Disturbed. CRL did not want to clean up and dig Bitches.


125'
61'
12+00
13+00
14+00
15+00
16+00
120'
120'
130'
131'
DRIVE
1108
8,367 sq. ft.
398'
1109
50,298 sq. ft.
429'
1110
57,379 sq. ft.
428'
53,673
REVISED
1-2-03
3'
61'
127'
21'
115'
78'