VISION OF ENVIRONMENTAL HEALTH:
-SITE WASTEWATER SECTION

PROPERTY ID #: _____
COUNTY: _____

SOIL/SITE EVALUATION
for ON-SITE WASTEWATER SYSTEM

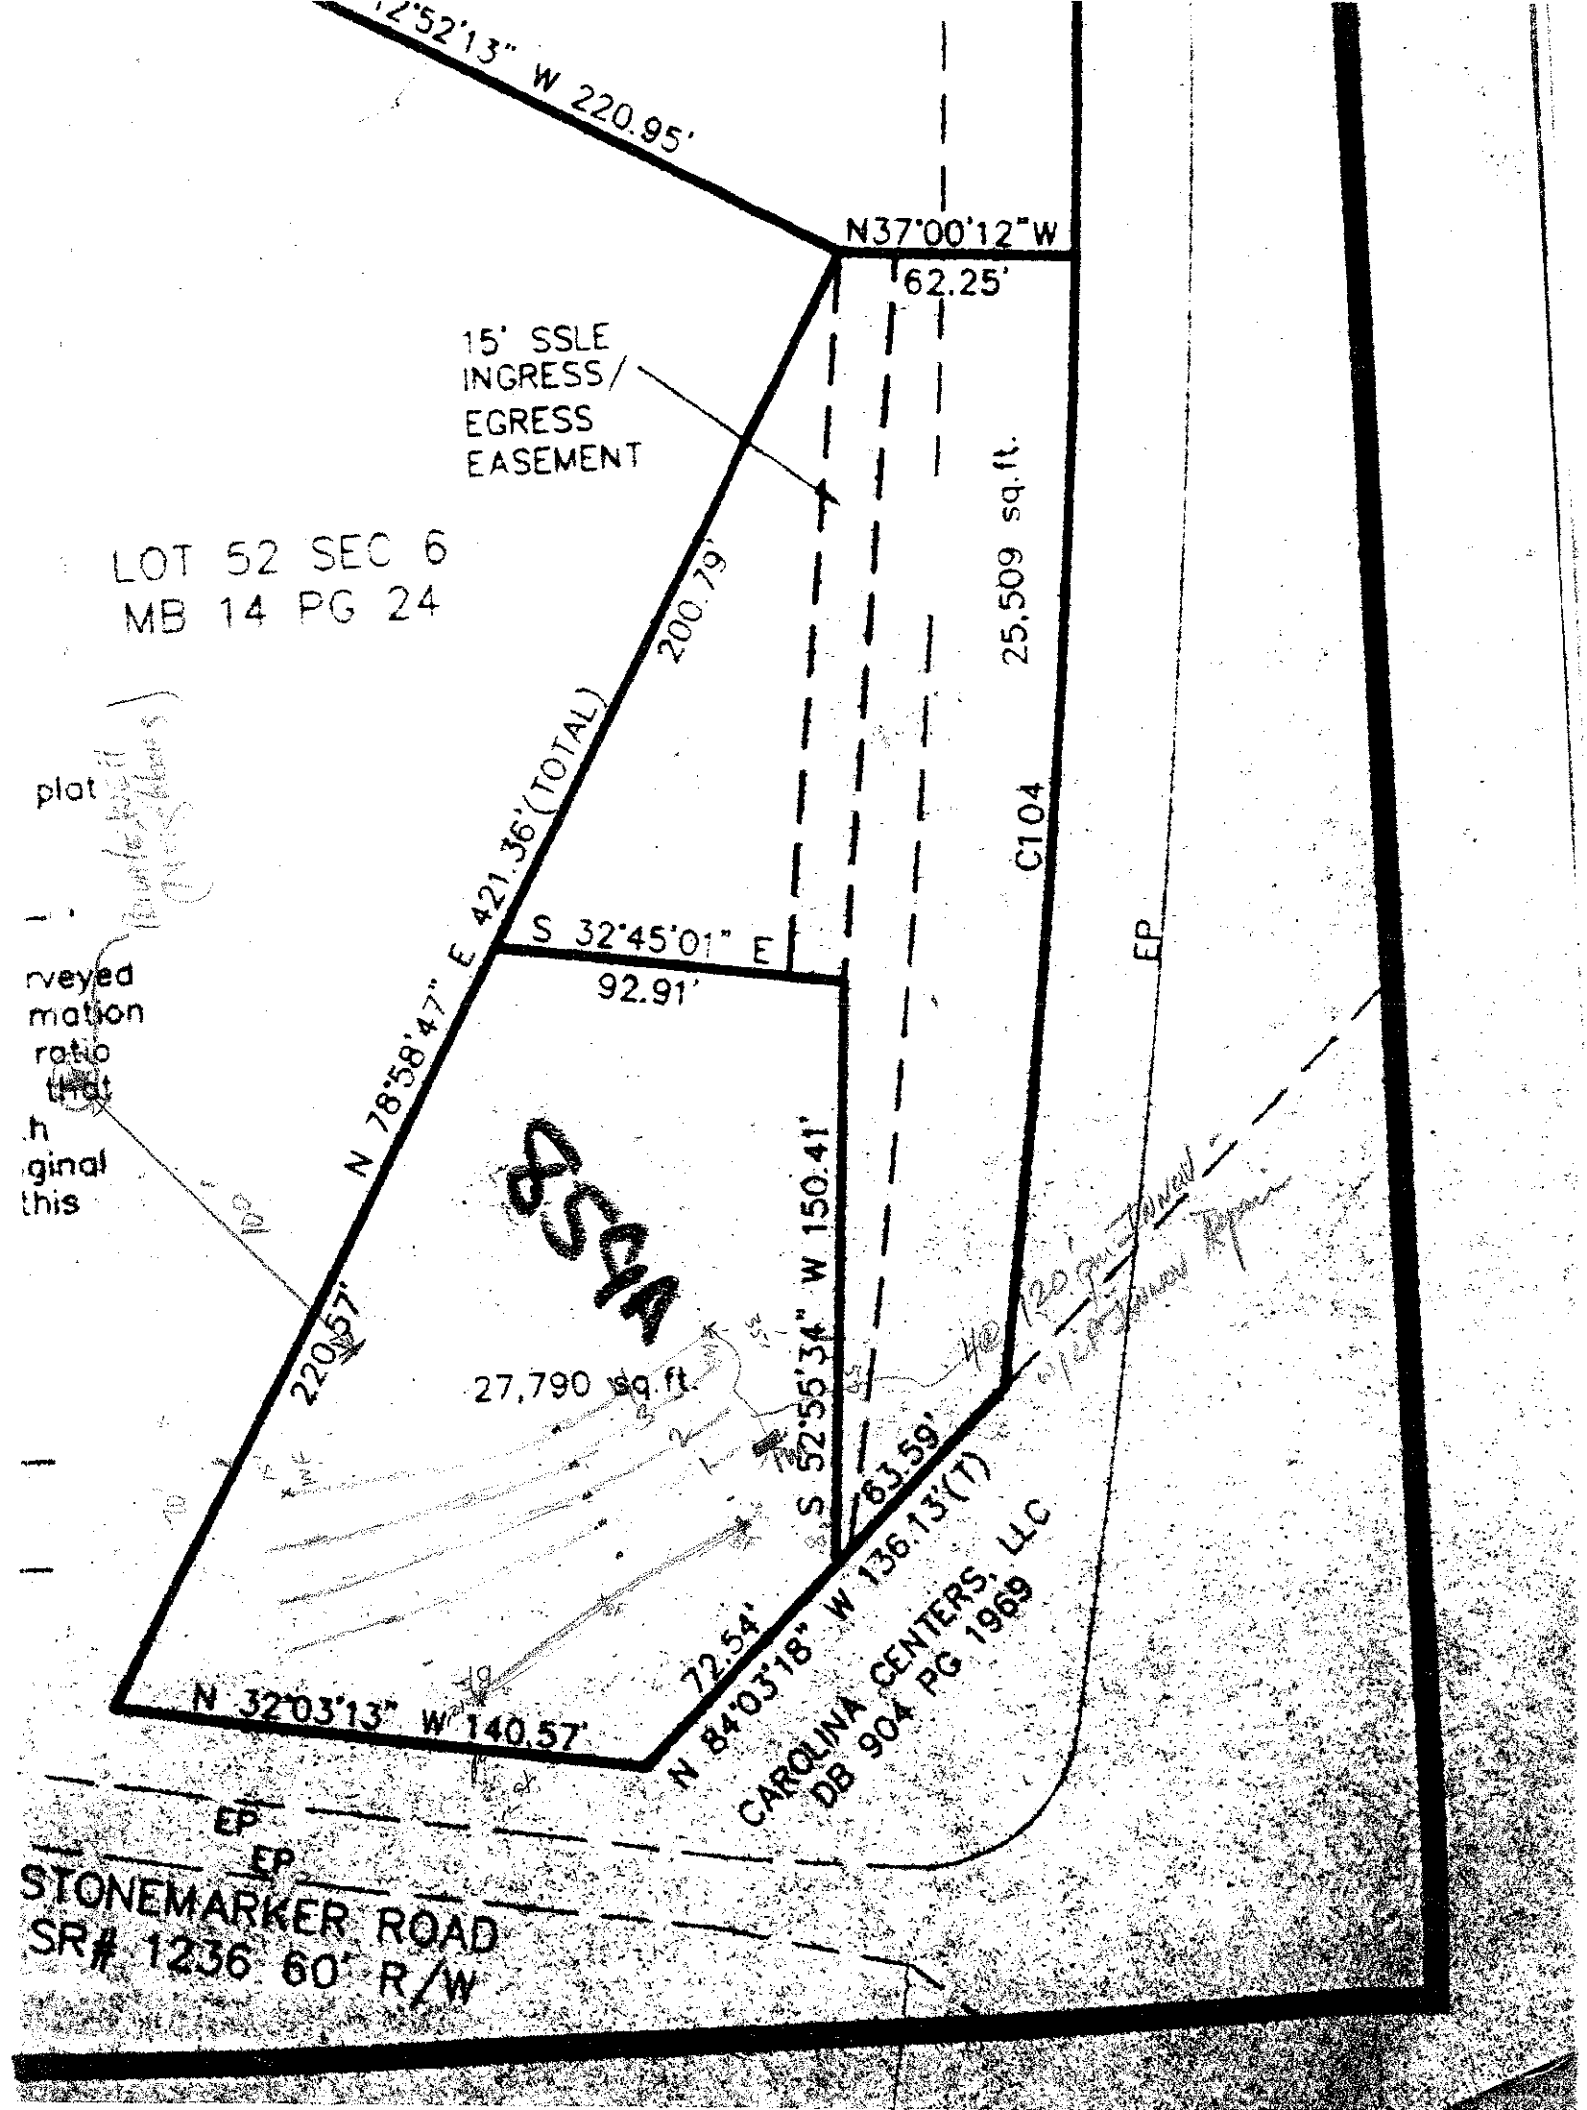
OWNER: _____ APPLICANT: _____
ADDRESS: _____ APPLICATION DATE: _____ DATE EVALUATED: 8-23-01
PROPOSED FACILITY: _____ PROPOSED DESIGN FLOW (.1949): _____ PROPERTY SIZE: _____
LOCATION OF SITE: Lot 859A ph 8 Rio Ft PROPERTY RECORDED: _____
WATER SUPPLY: ☐ Private ☐ Public ☐ Well ☐ Spring ☐ Other _____
EVALUATION METHOD: ☐ Auger Boring ☐ Pit ☐ Cut
TYPE OF WASTEWATER: ☐ Sewage ☐ Industrial Process ☐ Mixed

Revisit 859A after surveyor locates corners

		SOIL MORPHOLOGY (.1941)		OTHER PROFILE FACTORS				
.1940 LANDSCAPE POSITION/ SLOPE %	HORIZON DEPTH (IN.)	.1941 STRUCTURE/ TEXTURE	.1941 CONSISTENCE/ MINERALOGY	.1942 SOIL WETNESS/ COLOR	.1943 SOIL DEPTH	.1956 SAPRO CLASS	.1944 RESTR HORIZ	PROFILE CLASS & LTAR
(1)	0-5	wksnb brwd	frssp					.25
	5-26	msnb RC/ck	frsp					
	26-51	m wksnb yp/ck	frssp common mi/sap few di-y inclusions					
(2)	0-8	wksnb brwsd/ck	fr (very) ssp					.3
	8-21	snb pe	frssp					
	21-50	wksnb ypck	frssp common mi/sap					

DESCRIPTION	INITIAL SYSTEM	REPAIR SYSTEM
ailable Space (.1945)		

OTHER FACTORS (.1946): _____
SITE CLASSIFICATION (.1948): _____
EVALUATED BY: _____


12°52'13" W 220.95'
N37°00'12"W
62.25'
15' SSLE
INGRESS/
EGRESS
EASEMENT
LOT 52 SEC 6
MB 14 PG 24
200.79'
25,509 sq.ft.
C104
EP
S 32°45'01" E
92.91'
N 78°58'47" E 421.36'(TOTAL)
220.57'
27,790 sq.ft.
S 52°55'34" W 150.41'
63.59'
72.54'
N 84°03'18" W 136.13'(T)
N 32°03'13" W 140.57'
CAROLINA CENTERS, LLC
DB 904 PG 1969
EP
EP
STONEMARKER ROAD
SR# 1236 60' R/W