DEPARTMENT OF ENVIRONMENT AND NATURAL RESOURCES
DIVISION OF ENVIRONMENTAL HEALTH
ON-SITE WASTEWATER SECTION

Sheet ___ of ___
PROPERTY ID #: _____
COUNTY: _____

SOIL/SITE EVALUATION
for ON-SITE WASTEWATER SYSTEM

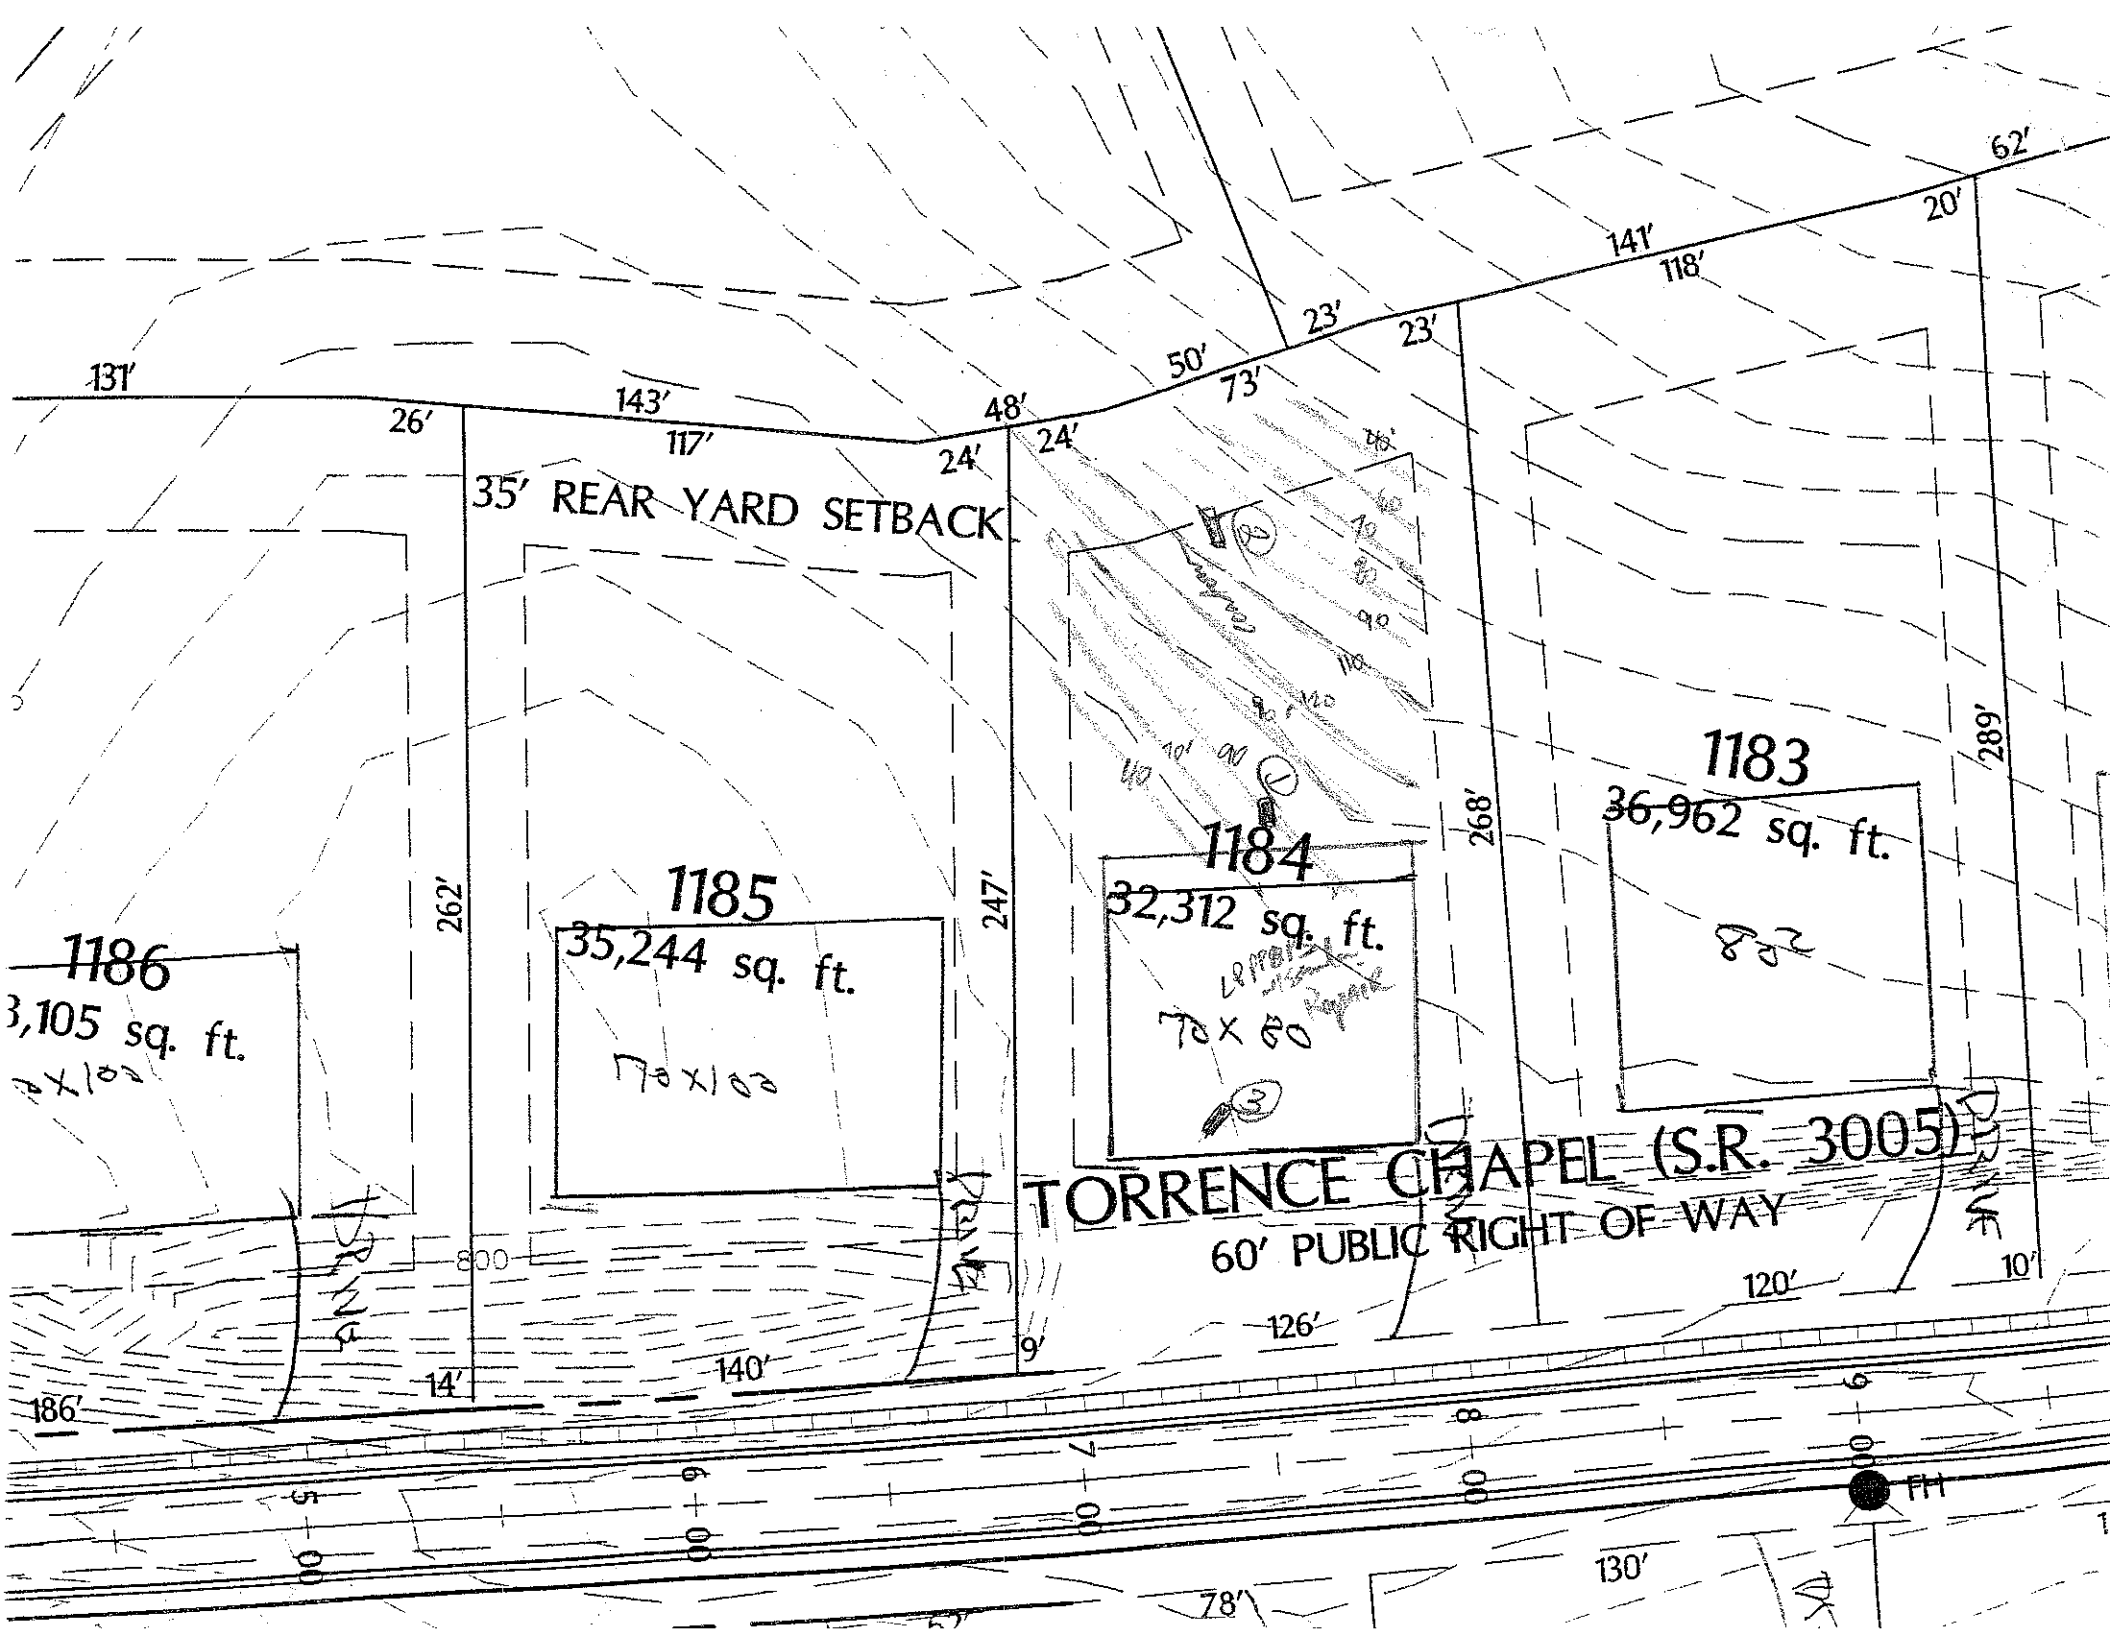
OWNER: CKL APPLICATION DATE _____
ADDRESS: _____
PROPOSED FACILITY: _____ PROPOSED DESIGN FLOW (.1949): 480gpd DATE EVALUATED: 12-12-02
LOCATION OF SITE: Lot 11 Bd shell Point. PROPERTY SIZE: _____
PROPERTY RECORDED: _____
WATER SUPPLY: ☐ Private ☑ Public ☑ Well ☐ Spring ☐ Other _____
EVALUATION METHOD: ☐ Auger Boring ☑ Pit ☐ Cut
TYPE OF WASTEWATER: ☑ Sewage ☐ Industrial Process ☐ Mixed

PROFILE #	.1940 LANDSCAPE POSITION/ SLOPE %	HORIZON DEPTH (IN.)	SOIL MORPHOLOGY (.1941) .1941 STRUCTURE/ TEXTURE	SOIL MORPHOLOGY (.1941) .1941 CONSISTENCE/ MINERALOGY	OTHER PROFILE FACTORS .1942 SOIL WETNESS/ COLOR	.1943 SOIL DEPTH	.1956 SAPRO CLASS	.1944 RESTR HORIZ	PROFILE CLASS & LTAR
1	4%	0-9	gr fine sd	frssp					.3
		9-30	wk fsk sc	fr so					
		30-52	mfsbk RCL	frssp				Best @ 36"+	
2		0-5	gr-wk sbk fine sd	frssp					.3
		5-28	wk fine redsh	fr sp-ssp					
		28-53	wk fsbk yel	frssp few mic/sap					
3		0-8	gr-wksbk fine sd	frssp					.2 .3
		8-34	mfsbk RC	frsp few common other mica w/ yel/brn/gr					
		34-54	mod fsbk yel	frssp few/fine mi/sap					
4									

DESCRIPTION	INITIAL SYSTEM	REPAIR SYSTEM
Available Space (.1945)		
System Type(s)	LPP BPS	LPP BPS
Site LTAR	.3	.3

OTHER FACTORS (.1946): _____
SITE CLASSIFICATION (.1948): RS
EVALUATED BY: DBH
OTHER(S) PRESENT: Paul Pennington

COMMENTS: _____


131'
26'
143'
117'
48'
24'
24'
50'
73'
23'
23'
141'
118'
20'
62'
35' REAR YARD SETBACK
1186
3,105 sq. ft.
1185
35,244 sq. ft.
70x102
1184
32,312 sq. ft.
70 x 60
1183
36,962 sq. ft.
262'
247'
268'
289'
TORRENCE CHAPEL (S.R. 3005)
60' PUBLIC RIGHT OF WAY
800
14'
140'
9'
126'
120'
10'
186'
130'
78'
FH