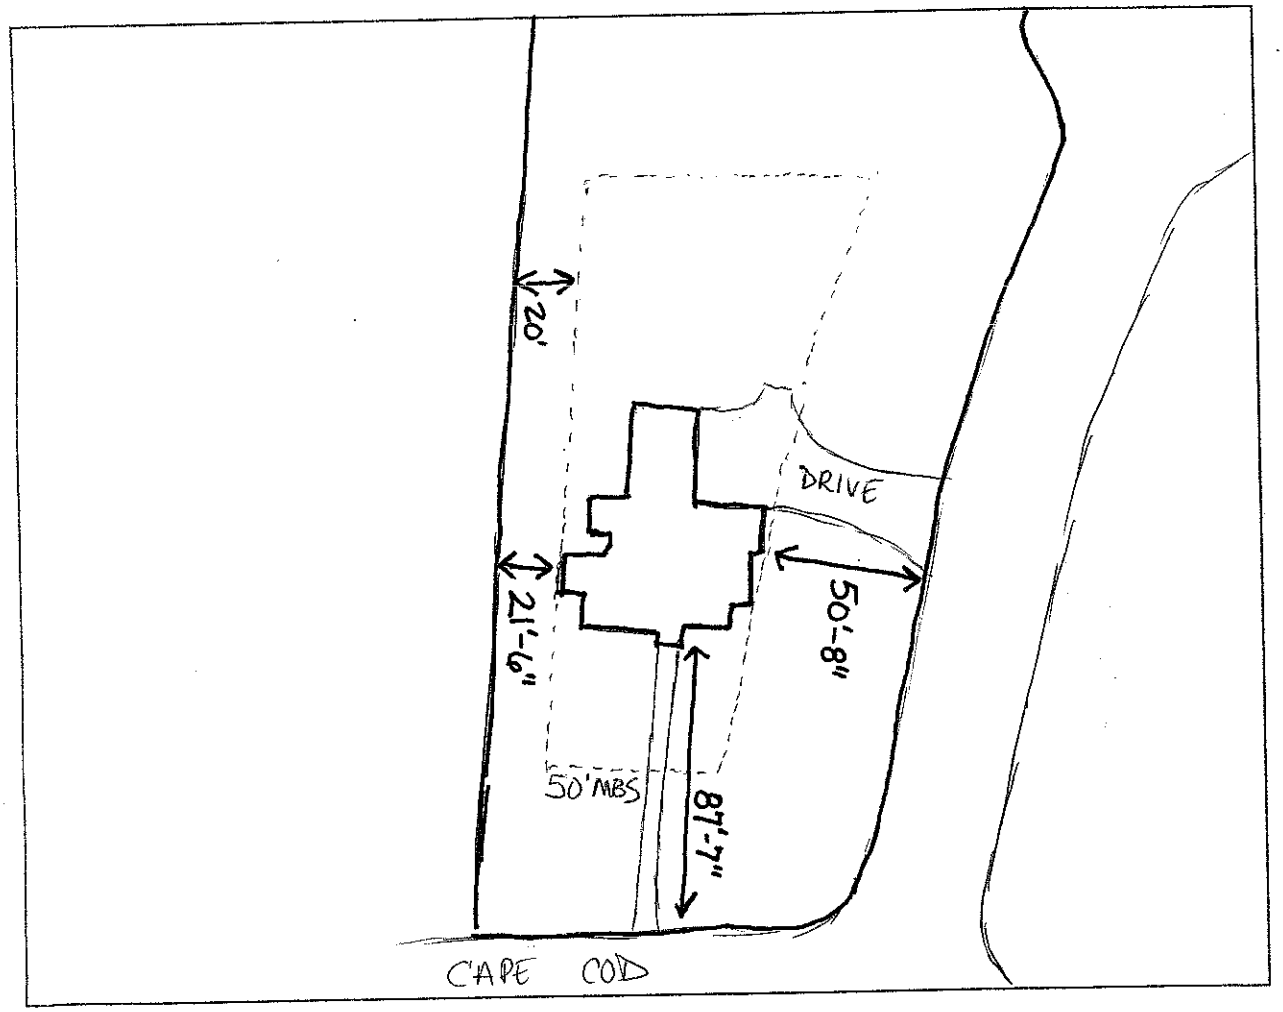
1156 [redacted]

IREDELL COUNTY HEALTH DEPARTMENT
ENVIRONMENTAL HEALTH DIVISION
Application For Improvement Permit
Site Plan Form

INSTRUCTIONS TO APPLICANT: (Items in Parentheses are to be performed by DEVELOPERS ONLY)

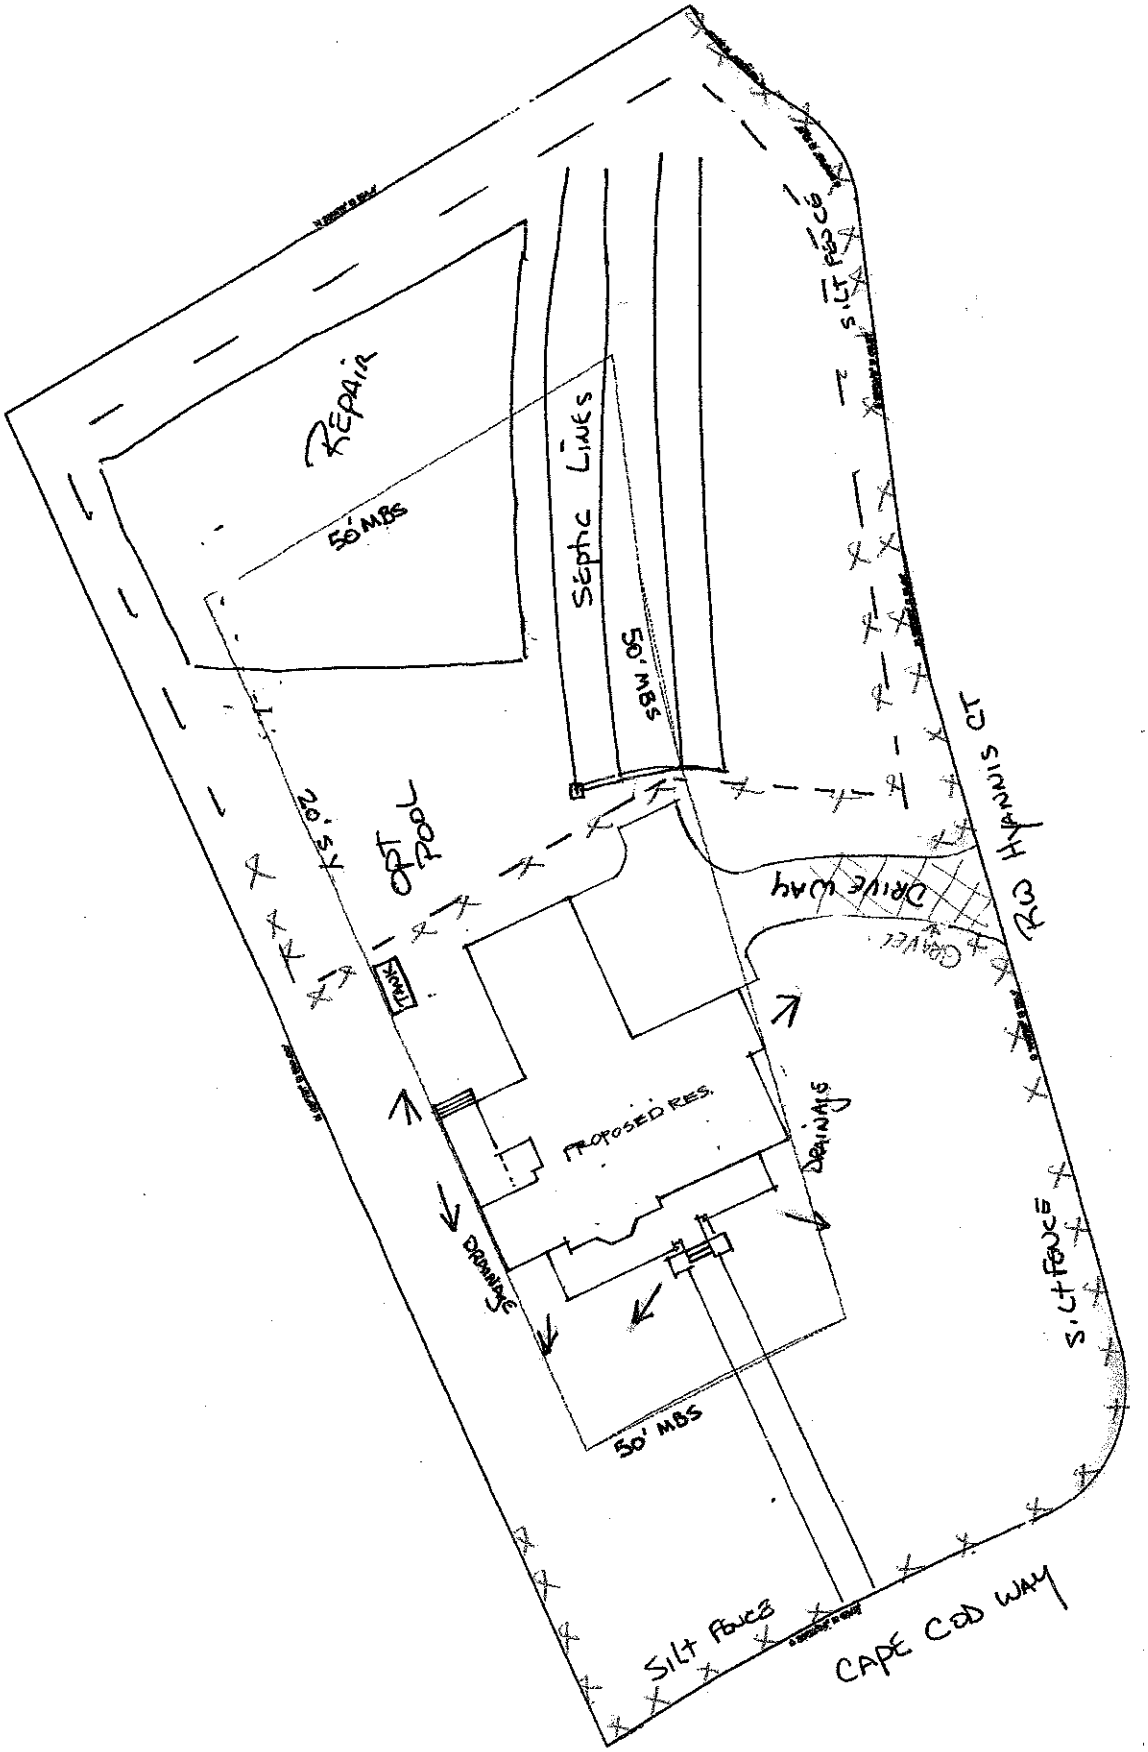
All property corners must be staked and flagged with dimensions matching those shown on an approved final (preliminary) plat (**and** proposed house dimensions must be staked and flagged) before the Iredell County Health Department can begin review work on this proposed site. An application for an Improvement Permit is considered complete **only** when this site plan form is completed, signed, and attached to the application form.

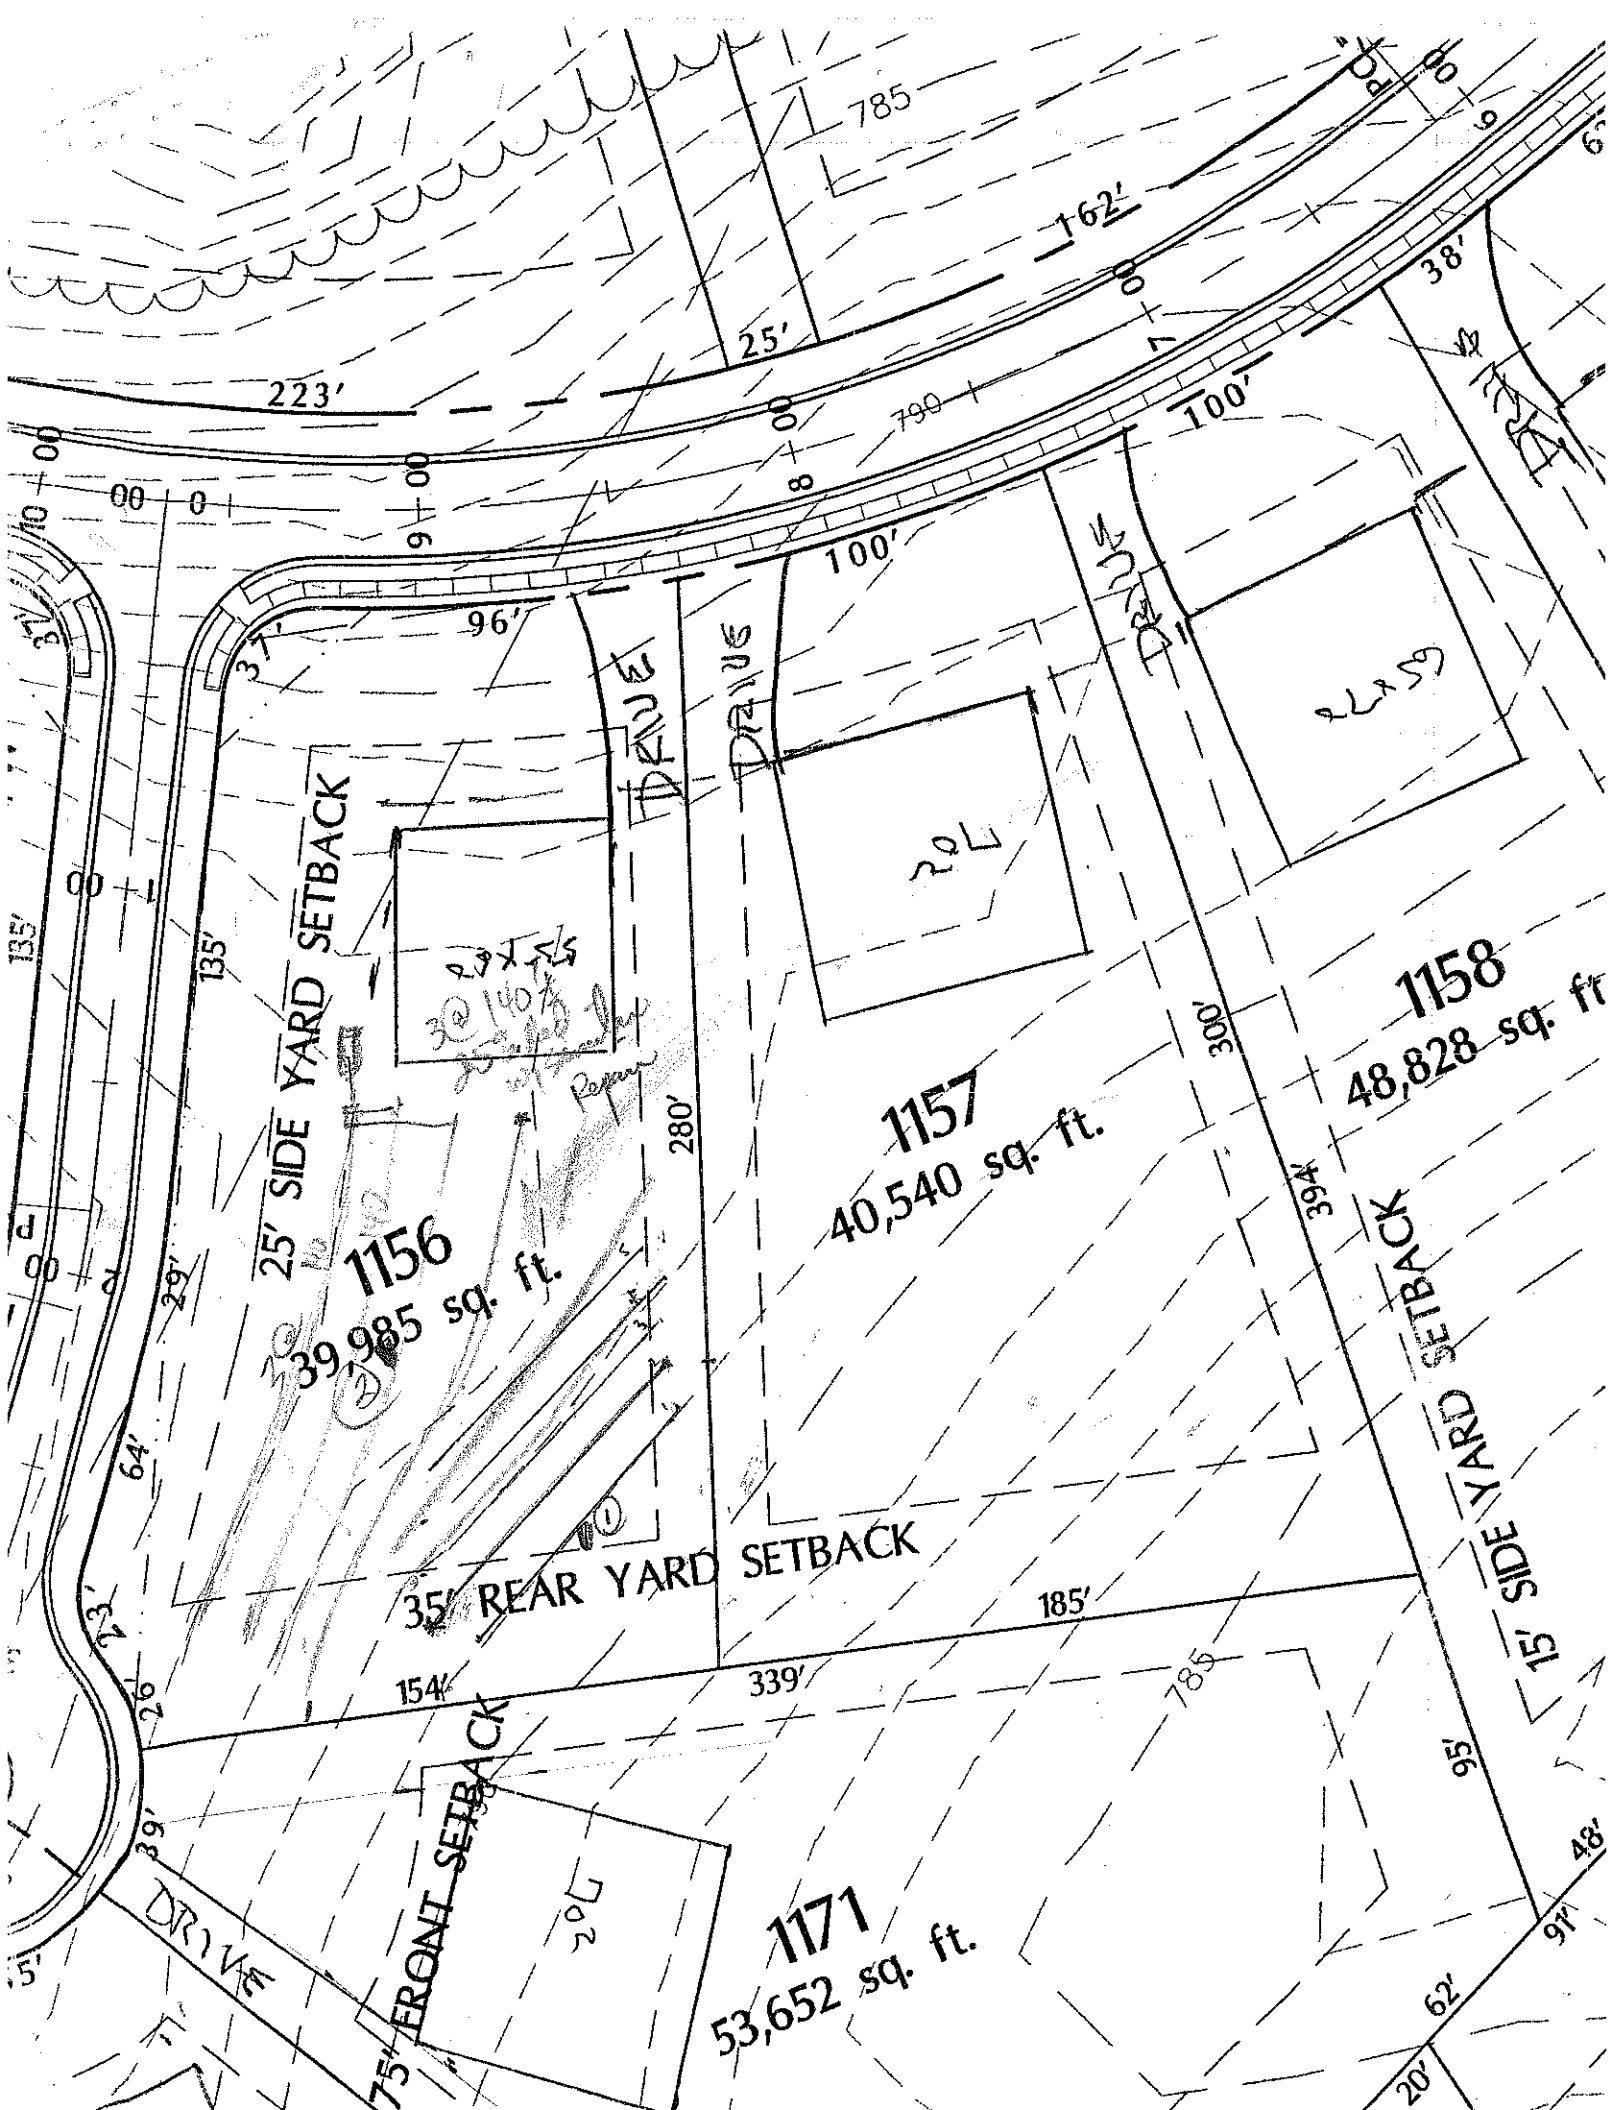
As Close To Scale As Is Possible: 1. Draw in the proposed lot showing **all** proposed lot dimensions and orientation to proposed streets or roads. 2. Draw in the proposed structure showing dimensions and distances to property lines (include decks, walkways, etc.). E. Draw in the proposed driveway location. 4. Draw in all wells, both existing and proposed, including those on adjacent property (if known). 5. Draw in any other structure ie. sheds, outbuildings, pools, etc. which will occupy space on the proposed lot.



I hereby convenant that the above representation is correct to the best of my knowledge and ability.

8/11/03 Date [signature] SIGNATURE OF OWNER/AUTHORIZED AGENT


REPAIR
56' MBS
Septic Lines
50' MBS
S.I.T. FENCE
20' S.W.
GRT POOL
TANK
PROPOSED RES.
DRAINAGE
DRAINAGE
50' MBS
Drive Way
RT 3 HYANNIS CT
S.I.T FENCE
SILT FENCE
CAPE COD WAY


785
162'
25'
223'
790
100'
38'
96'
37'
135'
25' SIDE YARD SETBACK
1156
39,985 sq. ft.
1157
40,540 sq. ft.
1158
48,828 sq. ft
280'
300'
394'
35' REAR YARD SETBACK
185'
154'
339'
15' SIDE YARD SETBACK
95'
64'
29'
23'
26'
39'
75' FRONT SETBACK
1171
53,652 sq. ft.
91'
48'
62'
20'
DRIVE
DRIVE