COUNTY: _____

SOIL/SITE EVALUATION
for ON-SITE WASTEWATER SYSTEM

ADDR: _____ APPLICANT: _____

ADDRESS: _____ APPLICATION DATE: _____ DATE EVALUATED: 8-2-01

PROPOSED FACILITY: _____ PROPOSED DESIGN FLOW (.1949): _____ PROPERTY SIZE: _____

LOCATION OF SITE: lot 239 Phase 8 The Pt. PROPERTY RECORDED: _____

WATER SUPPLY: ☐ Private ☐ Public ☐ Well ☐ Spring ☐ Other _____

EVALUATION METHOD: ☐ Auger Boring ☐ Pit ☐ Cut

TYPE OF WASTEWATER: ☐ Sewage ☐ Industrial Process ☐ Mixed

.1940 LANDSCAPE POSITION/ SLOPE %	HORIZON DEPTH (IN.)	SOIL MORPHOLOGY (.1941) .1941 STRUCTURE/ TEXTURE	SOIL MORPHOLOGY (.1941) .1941 CONSISTENCE/ MINERALOGY	OTHER PROFILE FACTORS .1942 SOIL WETNESS/ COLOR	.1943 SOIL DEPTH	.1956 SAPRO CLASS	.1944 RESTR HORIZ	PROFILE CLASS & LTAR
PT 1	0-24	mf sabl RC	fr ss sp					0.3
	24-45	wk sabl Ry cl/l	fr ss sp					
M-32	0-11	wk sabl brn sl	fr ss sp					.3
	11-32	sabl RC	fi fr ss sp					
	32-48	sabl RCol	fr ss sp					
	0-9	gr-wk sabl brn scl	fr ss sp					.3
	9-32	sabl RC	fi sp sl stk					
	32-50	gr wk sabl Ry-yel cl	fr ss sp					
		small rnd quartzite RS @ 30-32"						

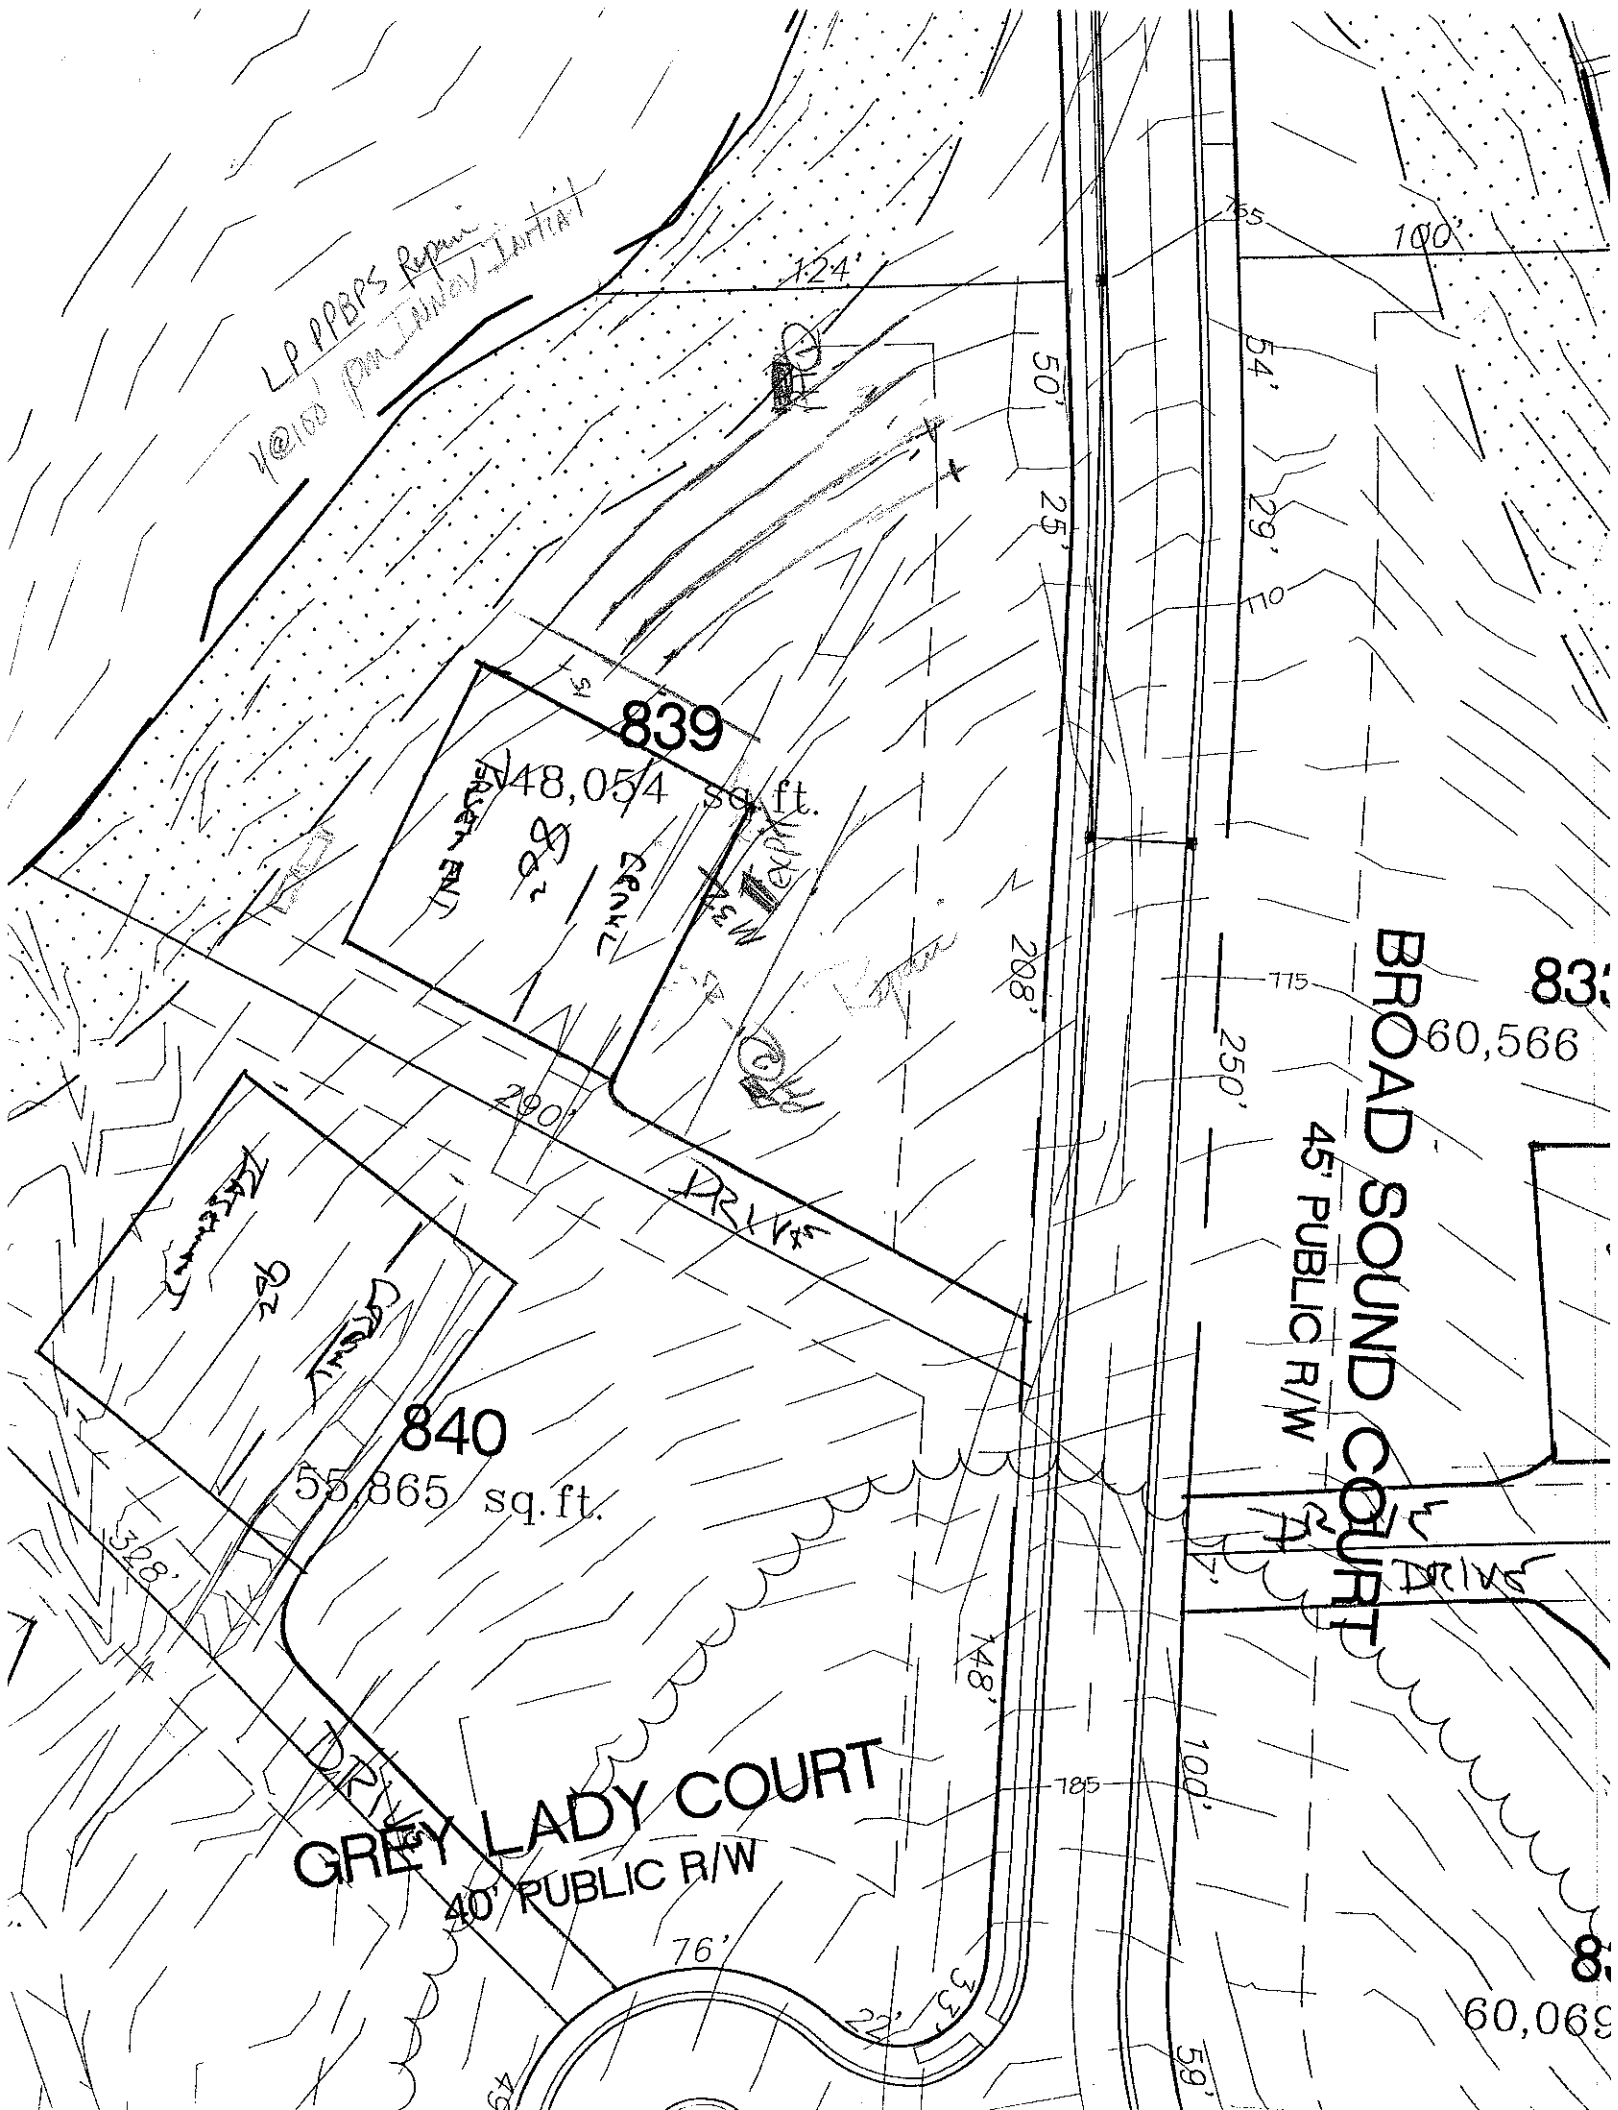
DESCRIPTION	INITIAL SYSTEM	REPAIR SYSTEM
Usable Space (.1943)		
System Type(s)		

OTHER FACTORS (.1946): _____

SITE CLASSIFICATION (.1948): _____

EVALUATED BY: _____

OTHER(S) PRESENT: _____


LP PBPS Repair
4@100' (Partially Buried)
124'
50'
25'
54'
29'
100'
155
170
839
48,054 sq.ft.
208'
200'
DRIVE
840
55,865 sq.ft.
328'
148'
185'
100'
BROAD SOUND COURT
45' PUBLIC R/W
GREY LADY COURT
40' PUBLIC R/W
76'
22'
33'
59'
60,566
60,069