ISION OF ENVIRONMENTAL HEALTH
-SITE WASTEWATER SECTION

PROPERTY ID #: _____
COUNTY: _____

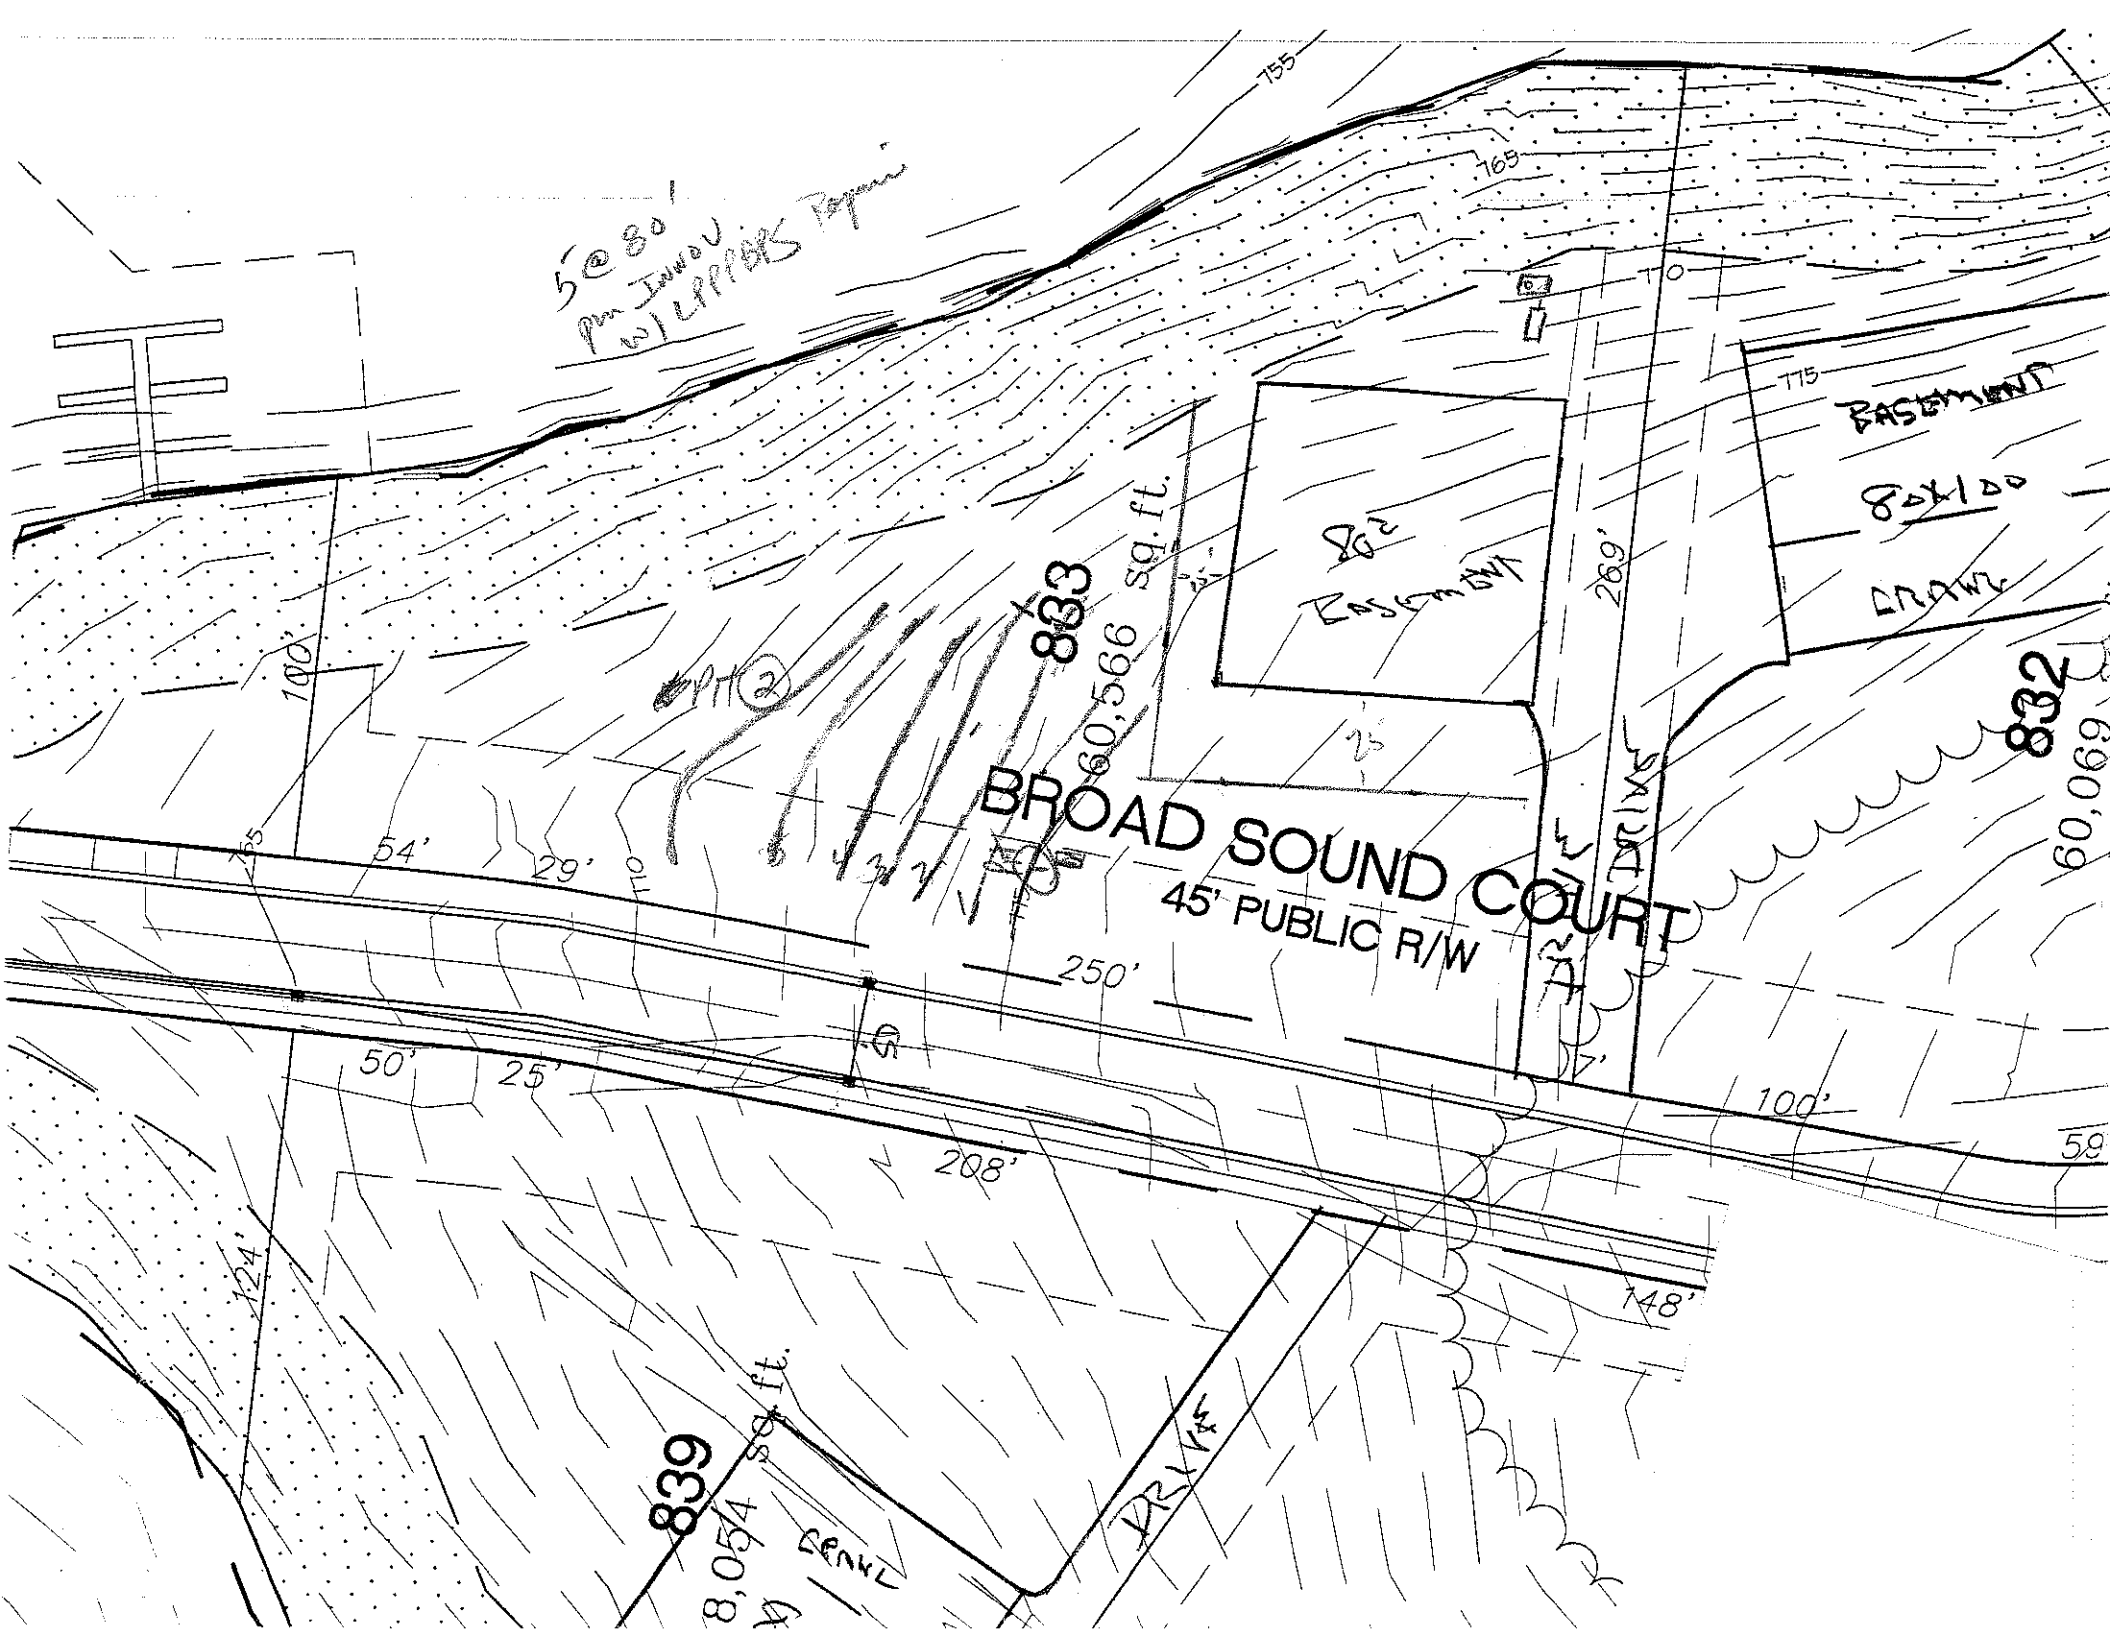
SOIL/SITE EVALUATION
for ON-SITE WASTEWATER SYSTEM

'NER: _____ APPLICANT: _____
DRESS: _____ APPLICATION DATE: _____ DATE EVALUATED: 8-2-01
OPOSED FACILITY: _____ PROPOSED DESIGN FLOW (.1949): _____ PROPERTY SIZE: _____
CATION OF SITE: Lot 833 the 8 THPT PROPERTY RECORDED: _____
\TER SUPPLY: ❑ Private ❑ Public ❑ Well ❑ Spring ❑ Other _____
ALUATION METHOD: ❑ Auger Boring ❑ Pit ❑ Cut
PE OF WASTEWATER: ❑ Sewage ❑ Industrial Process ❑ Mixed

.1940 LAND-SCAPE POSITION/ SLOPE %	HORI-ZON DEPTH (IN.)	SOIL MORPHOLOGY (.1941) .1941 STRUCTURE/ TEXTURE	.1941 CONSISTENCE/ MINERALOGY	OTHER PROFILE FACTORS .1942 SOIL WETNESS/ COLOR	.1943 SOIL DEPTH	.1956 SAPRO CLASS	.1944 RESTR HORIZ	PROFILE CLASS & LTAR
Pit ①	0-4	wksb	brs/fri	frssp				
	4-12	mwksb	rc	frsp				+3
	12-28	mwksb	grch	frfssp	sapp			
	28-48	mk fsb	lgcd/fi	frssp	common mksp			
②	0-22	wksb	rc/fi	frssp				
	22-47	m-wkstratified	fr	frssp	Lgmidsapp Lgmidpk			+5

DESCRIPTION	INITIAL SYSTEM	REPAIR SYSTEM
vailable Space (.1945)		
ystem Type(s)		

OTHER FACTORS (.1946): _____
SITE CLASSIFICATION (.1948): _____
EVALUATED BY: _____


5'@80'
pm Inv. J
W. LIPPERS Property
155
165
170
175
BASEMENT
80x100
DRAIN
80'
EASEMENT
269'
833
60,566 sq. ft.
832
60,069
PIT (2)
100'
BROAD SOUND COURT
45' PUBLIC R/W
54'
29'
70'
250'
50'
25'
208'
100'
124'
148'
839
8,054 sq. ft.
CRNR
RETAINING WALL