

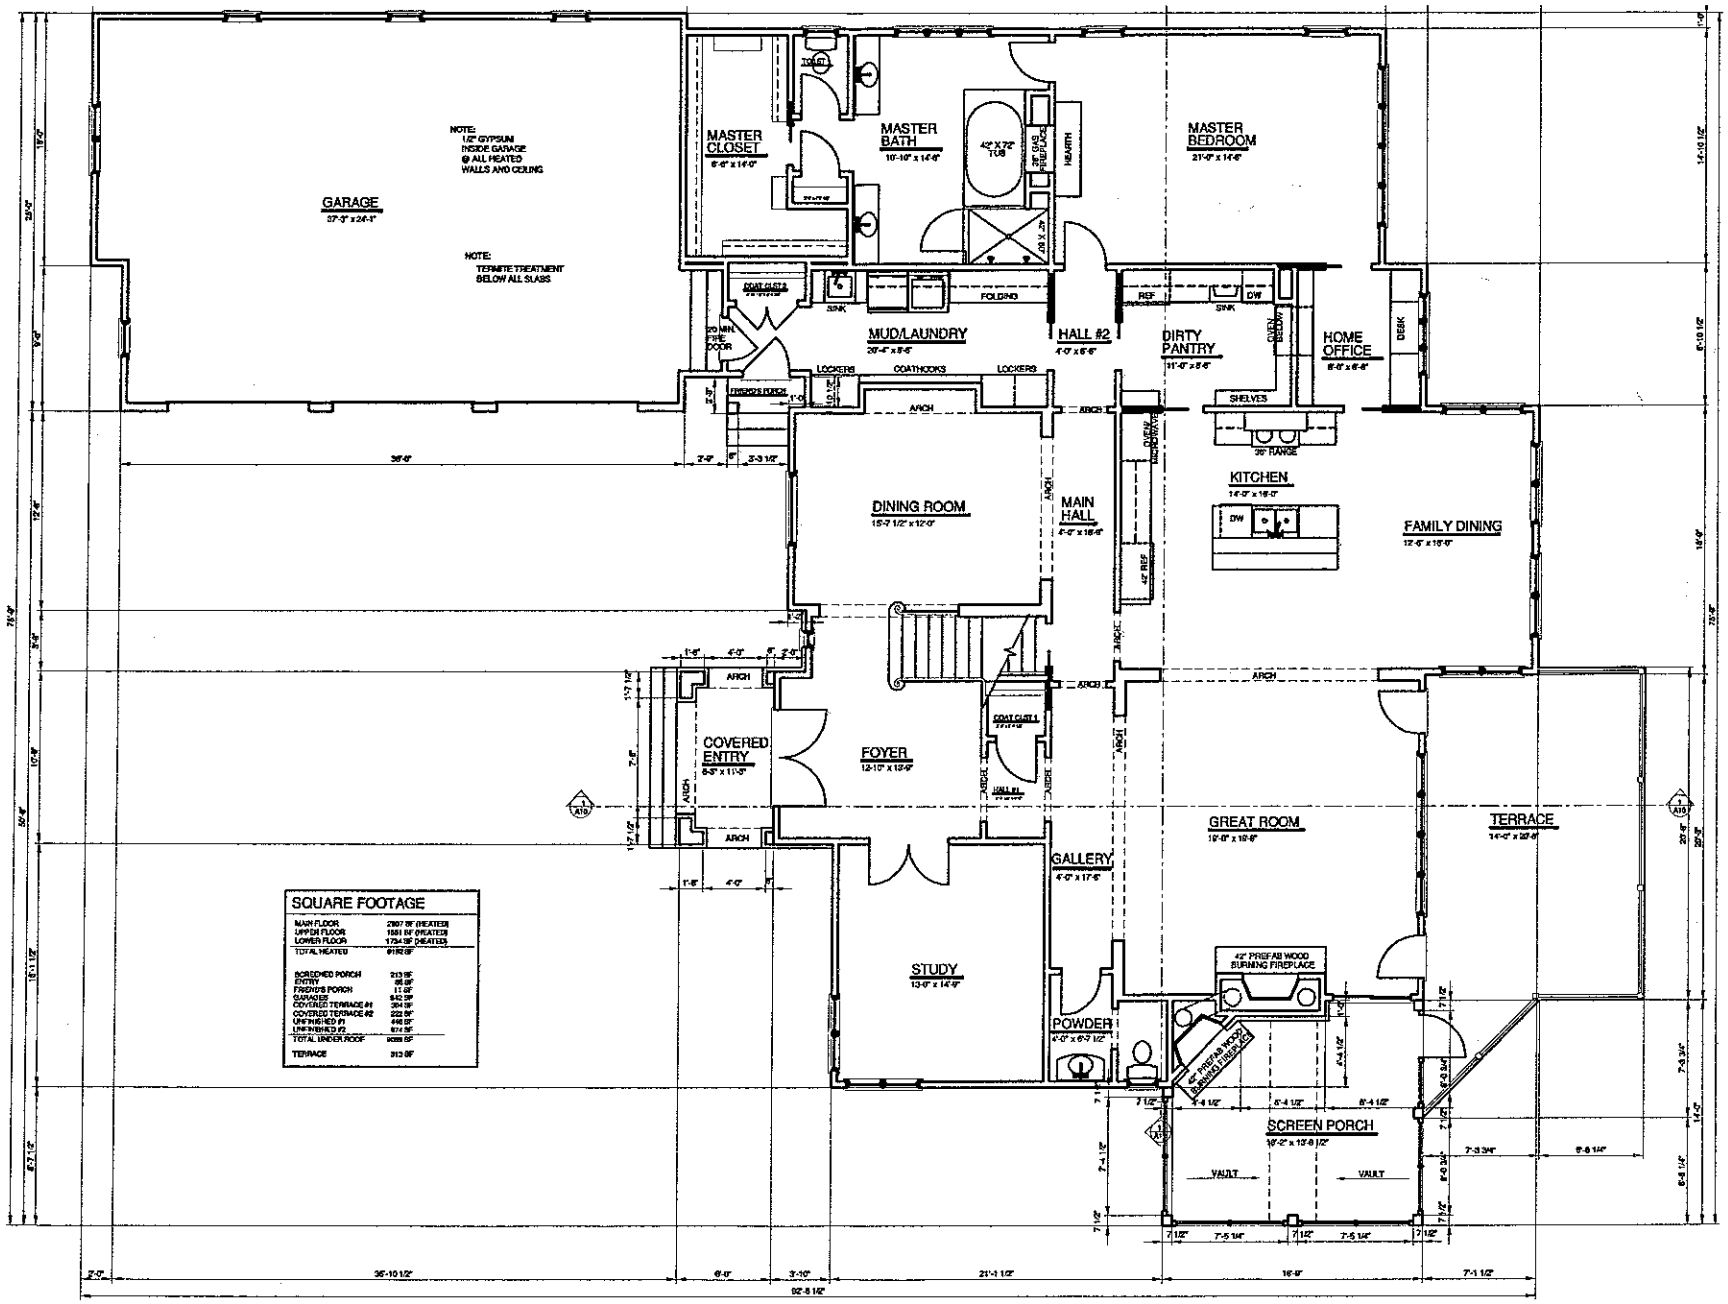


1 A-5 FIRST FLOOR PLAN
1/4" = 1'-0"

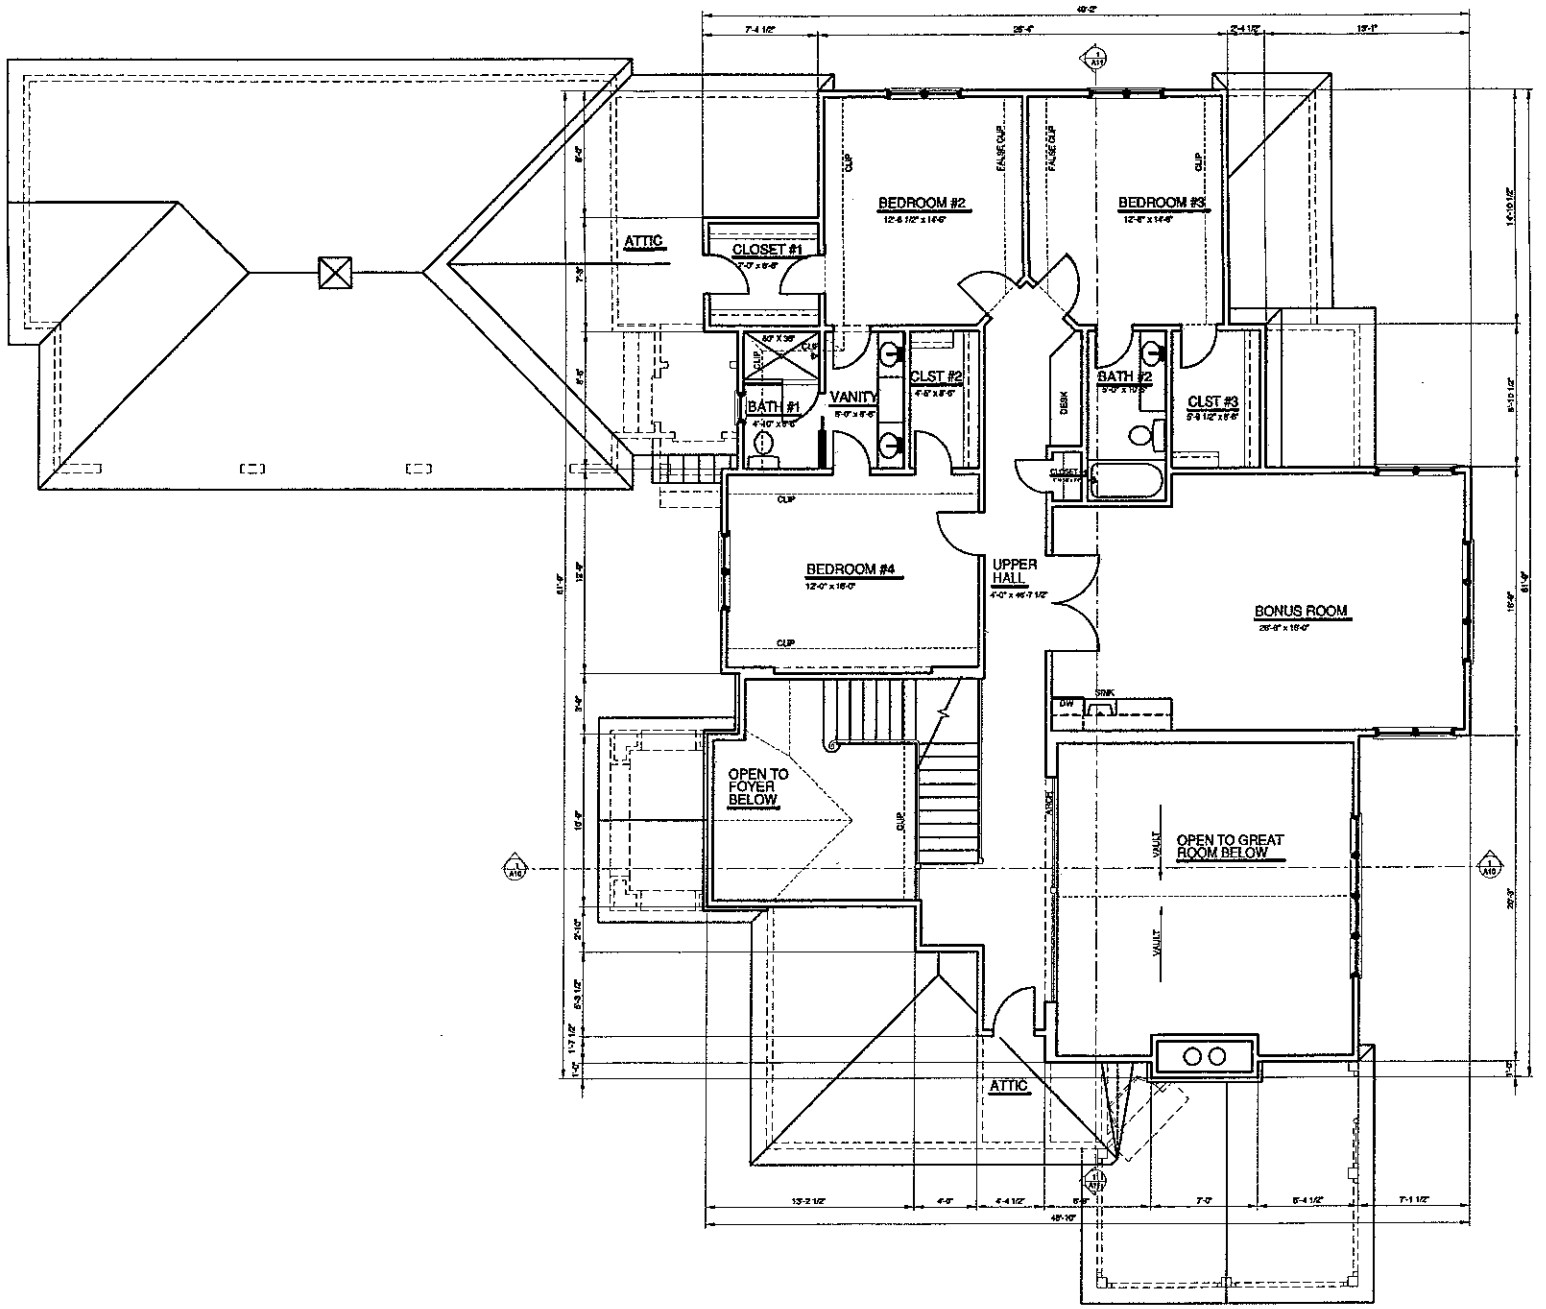

1 A-4 SECOND FLOOR PLAN

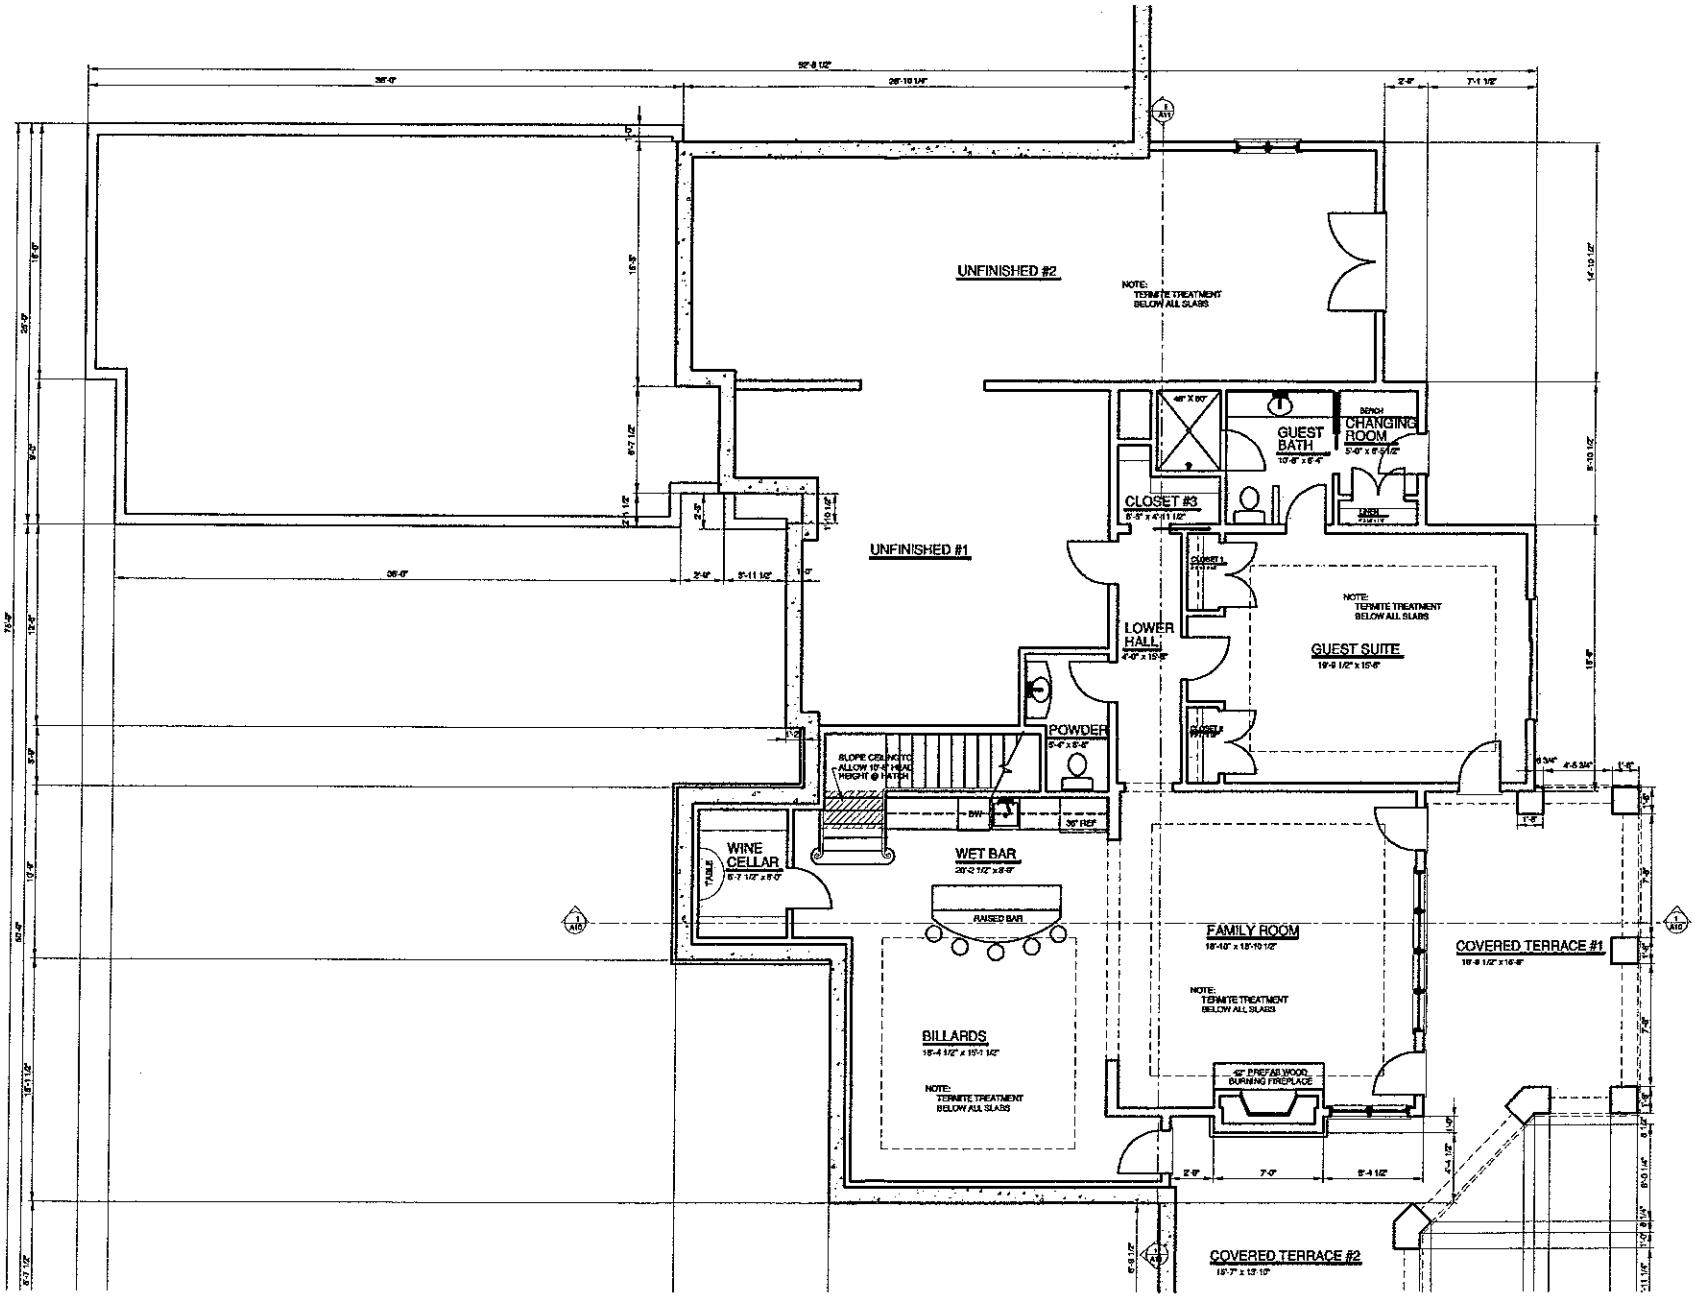

1 A-2 LOWER FLOOR PLAN