ISION OF ENVIRONMENTAL HEALTH
SITE WASTEWATER SECTION

PROPERTY ID #: ____
COUNTY: ____

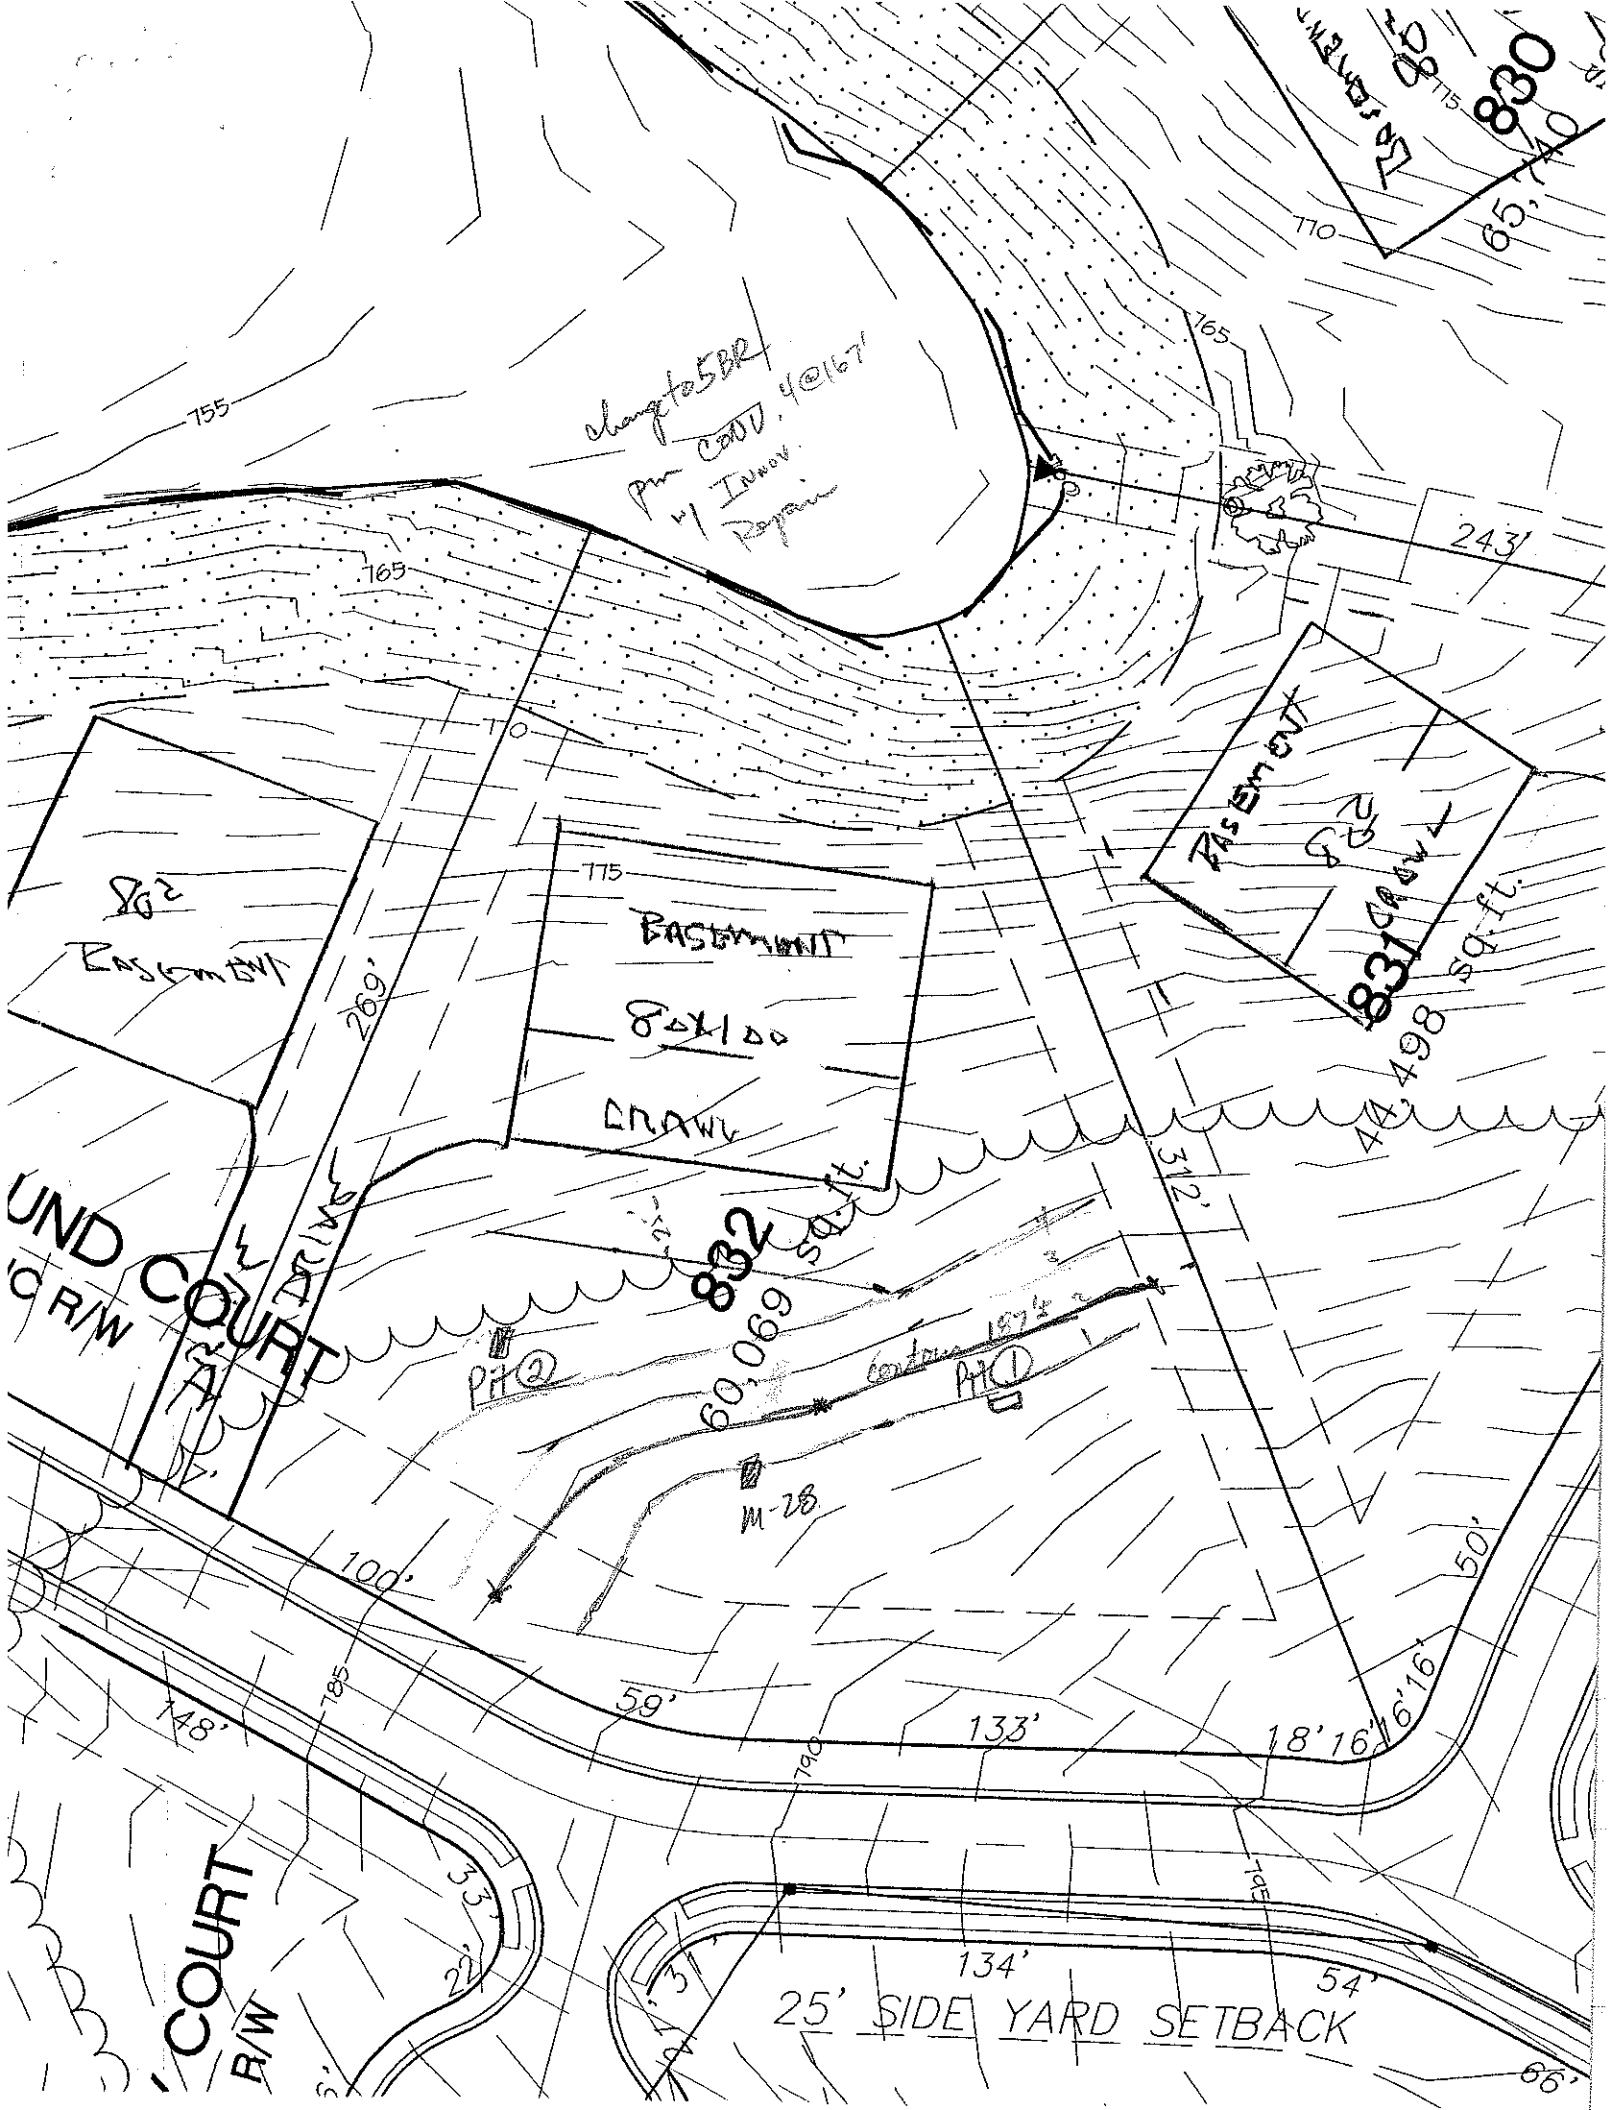
SOIL/SITE EVALUATION
for ON-SITE WASTEWATER SYSTEM

'NER: ____ APPLICANT: ____
DRESS: ____ APPLICATION DATE: ____ DATE EVALUATED: 8-2-01
OPOSED FACILITY: ____ PROPOSED DESIGN FLOW (.1949): ____ PROPERTY SIZE: ____
CATION OF SITE: Lot 832 Phase 8 Taft PROPERTY RECORDED: ____
ATER SUPPLY: ❑ Private ❑ Public ❑ Well ❑ Spring ❑ Other ____
ALUATION METHOD: ❑ Auger Boring ❑ Pit ❑ Cut
PE OF WASTEWATER: ❑ Sewage ❑ Industrial Process ❑ Mixed

.1940 LAND-SCAPE POSITION/ SLOPE %	HORI-ZON DEPTH (IN.)	SOIL MORPHOLOGY (.1941) .1941 STRUCTURE/ TEXTURE	SOIL MORPHOLOGY (.1941) .1941 CONSISTENCE/ MINERALOGY	OTHER PROFILE FACTORS .1942 SOIL WETNESS/ COLOR	OTHER PROFILE FACTORS .1943 SOIL DEPTH	OTHER PROFILE FACTORS .1956 SAPRO CLASS	OTHER PROFILE FACTORS .1944 RESTR HORIZ	PROFILE CLASS & LTAR
(1)	0-7	gr-wksbk loam sdl	frsssp					
	7-28	sbk RC	fi sp sep					3
	28-45	mwksbk yp-rg cl	common mi sap frsssp few peats mat					
M-28	0-11	wksbk brn sl	frsssp					
	11-42	sbk RC	fi-frsp					3
	42-50	sbk rdl	frsssp					
(2)	0-7	gr pbrn cl	fr sssp					
	7-24	m sbk RC	frsp					3
	24-47	wksbk Rg Ch	frsssp common mi sap					

DESCRIPTION	INITIAL SYSTEM	REPAIR SYSTEM
vailable Space (.1945)		
ystem Type(s)		

OTHER FACTORS (.1946): ____
SITE CLASSIFICATION (.1948): ____
EVALUATED BY: ____


830
65'
770
775
165
755
change to SBR
per COD. 4@167'
w/ Inner
Repair
243'
831
498 sq. ft.
Easement
775
Easement
8x100
Drawl
269'
832
60,069 sq. ft.
312'
Pit 2
Pit 1
M-28
100'
59'
133'
18'16'16'16'
50'
785
790
795
134'
54'
25' SIDE YARD SETBACK
66'
33'
22'
COURT
R/W