COUNTY: _____

SOIL/SITE EVALUATION
for ON-SITE WASTEWATER SYSTEM

ER: _____ APPLICANT: _____

RESS: _____ APPLICATION DATE: _____ DATE EVALUATED: 8-2-01

POSED FACILITY: _____ PROPOSED DESIGN FLOW (.1949): _____ PROPERTY SIZE: _____

ATION OF SITE: Lot 845 Sec 8 The Pt PROPERTY RECORDED: _____

ER SUPPLY: ☐ Private ☐ Public ☐ Well ☐ Spring ☐ Other _____

LUATION METHOD: ☐ Auger Boring ☐ Pit ☐ Cut

E OF WASTEWATER: ☐ Sewage ☐ Industrial Process ☐ Mixed

.1940 LANDSCAPE POSITION/ SLOPE %	HORIZON DEPTH (IN.)	SOIL MORPHOLOGY (.1941) .1941 STRUCTURE/ TEXTURE	.1941 CONSISTENCE/ MINERALOGY	OTHER PROFILE FACTORS .1942 SOIL WETNESS/ COLOR	.1943 SOIL DEPTH	.1956 SAPRO CLASS	.1944 RESTR HORIZ	PROFILE CLASS & LTAR
	0-4	wksb gr brn sl	frssp					
	4-31	mf sbk yrc	frssp					
Pit 1	31-54	mod sbk brn cl	frssp lbl common wisp					3
		some Saprolite from 40" to 54"						
	0-5	wksb brn sl	frssp					
M-26	5-50	sa brec	fr-frssp					3

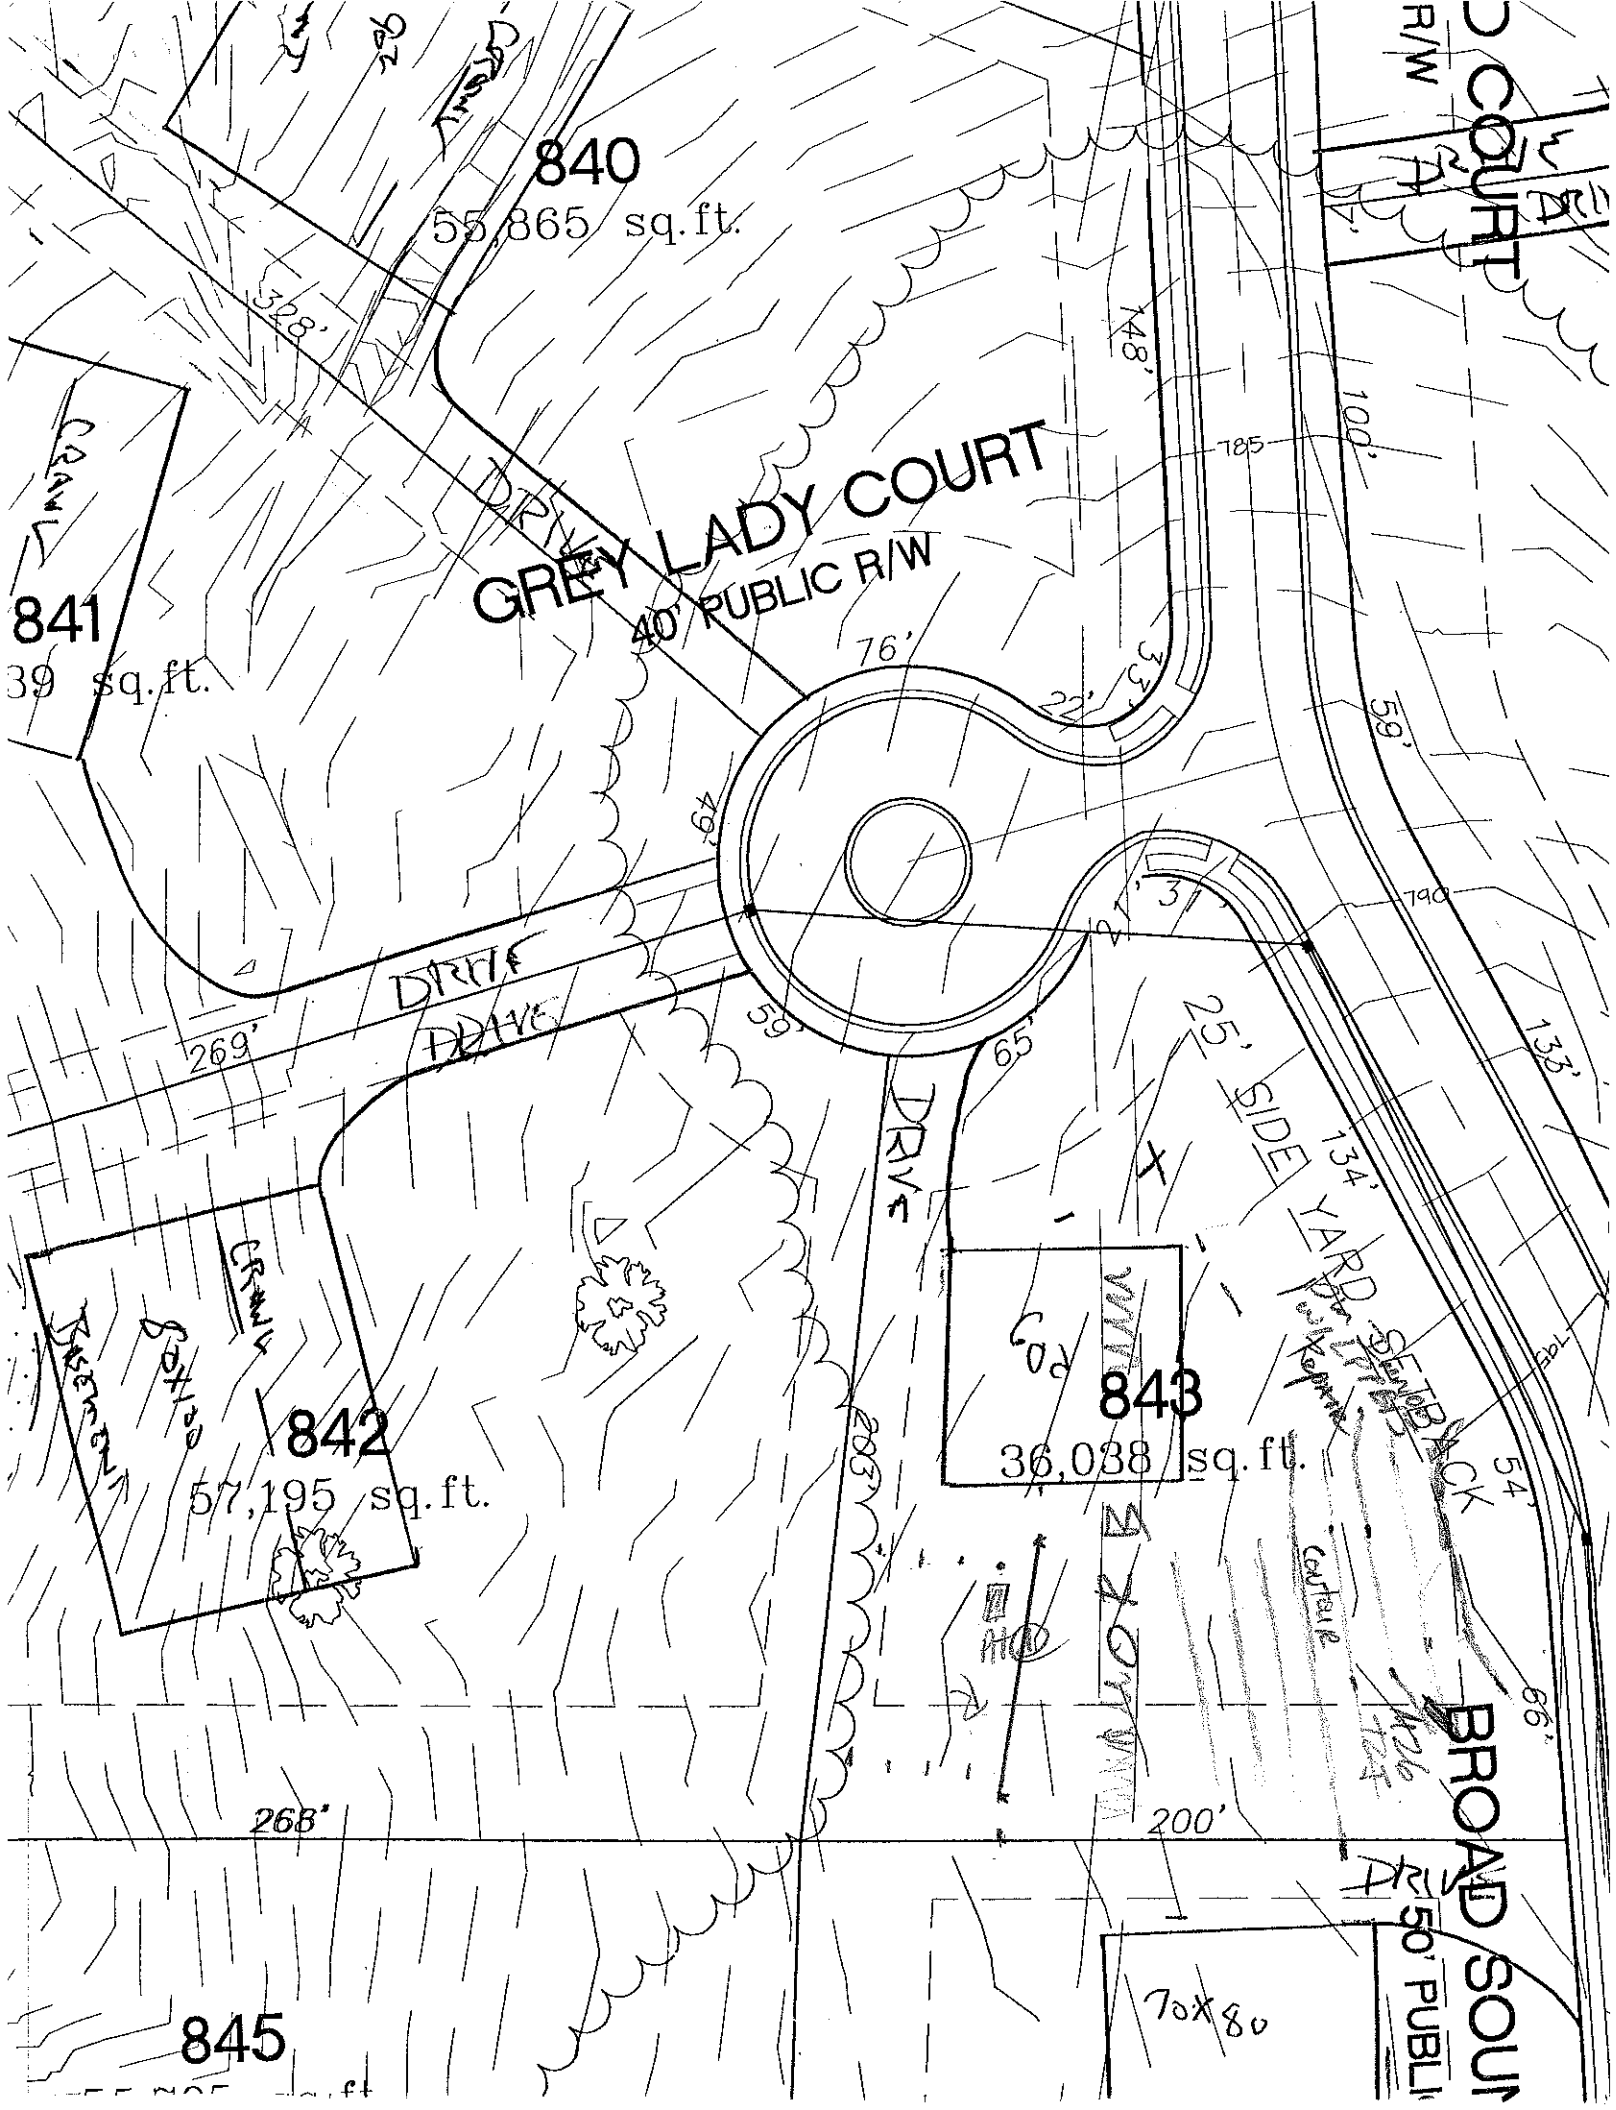
DESCRIPTION	INITIAL SYSTEM	REPAIR SYSTEM
able Space (.1945)		
n Type(s)		
TAR		

OTHER FACTORS (.1946): _____

SITE CLASSIFICATION (.1948): _____

EVALUATED BY: _____

OTHER(S) PRESENT: _____


840
55,865 sq.ft.
841
39 sq.ft.
GREY LADY COURT
40' PUBLIC R/W
842
57,195 sq.ft.
843
36,038 sq.ft.
845
328'
269'
268'
200'
148'
100'
185'
76'
133'
134'
65'
66'
54'
25' SIDE YARD SETBACK
DRIVE
CRAWL
CONTD
BROAD