
273 Torrence Chapel

TR 3 Clontz Robbins

SEPTIC SYSTEM

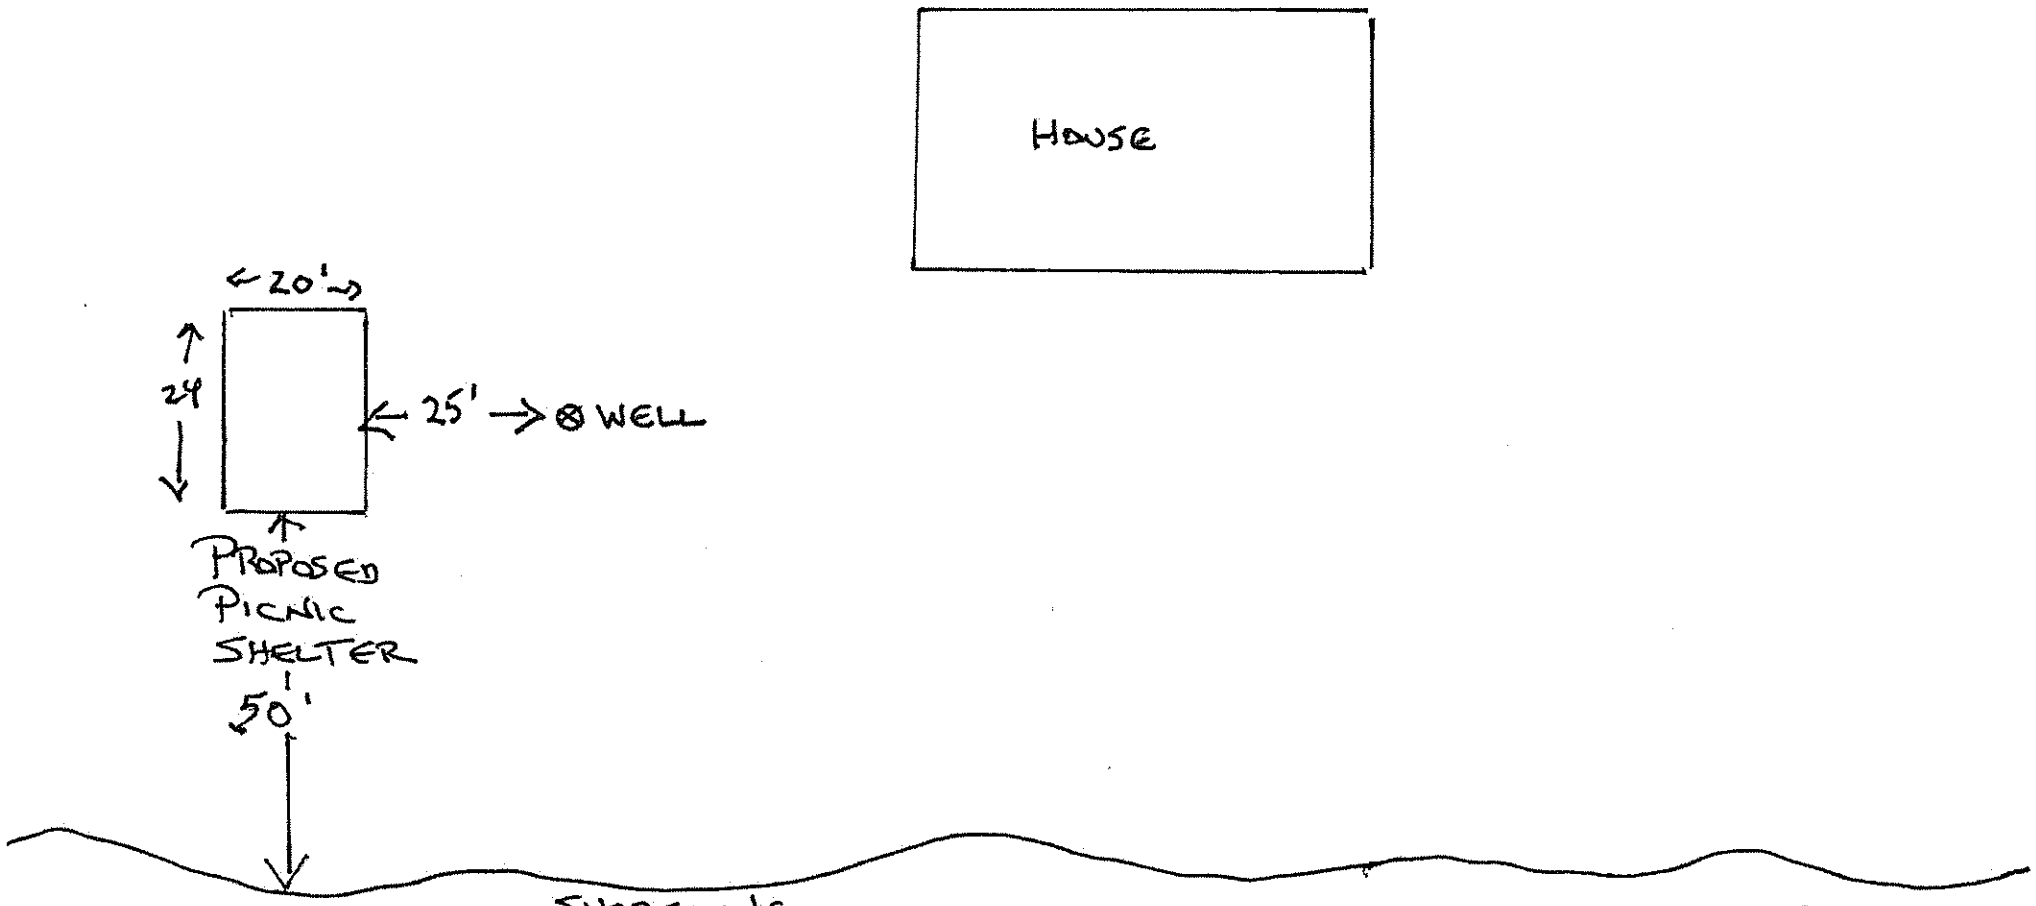

NOT TO SCALE

Carl W. Robbins