DEPARTMENT OF ENVIRONMENT AND NATURAL RESOURCES
DIVISION OF ENVIRONMENTAL HEALTH
ON-SITE WASTEWATER SECTION

Sheet ___ of ___
PROPERTY ID #: _____
COUNTY: _____

SOIL/SITE EVALUATION
for ON-SITE WASTEWATER SYSTEM

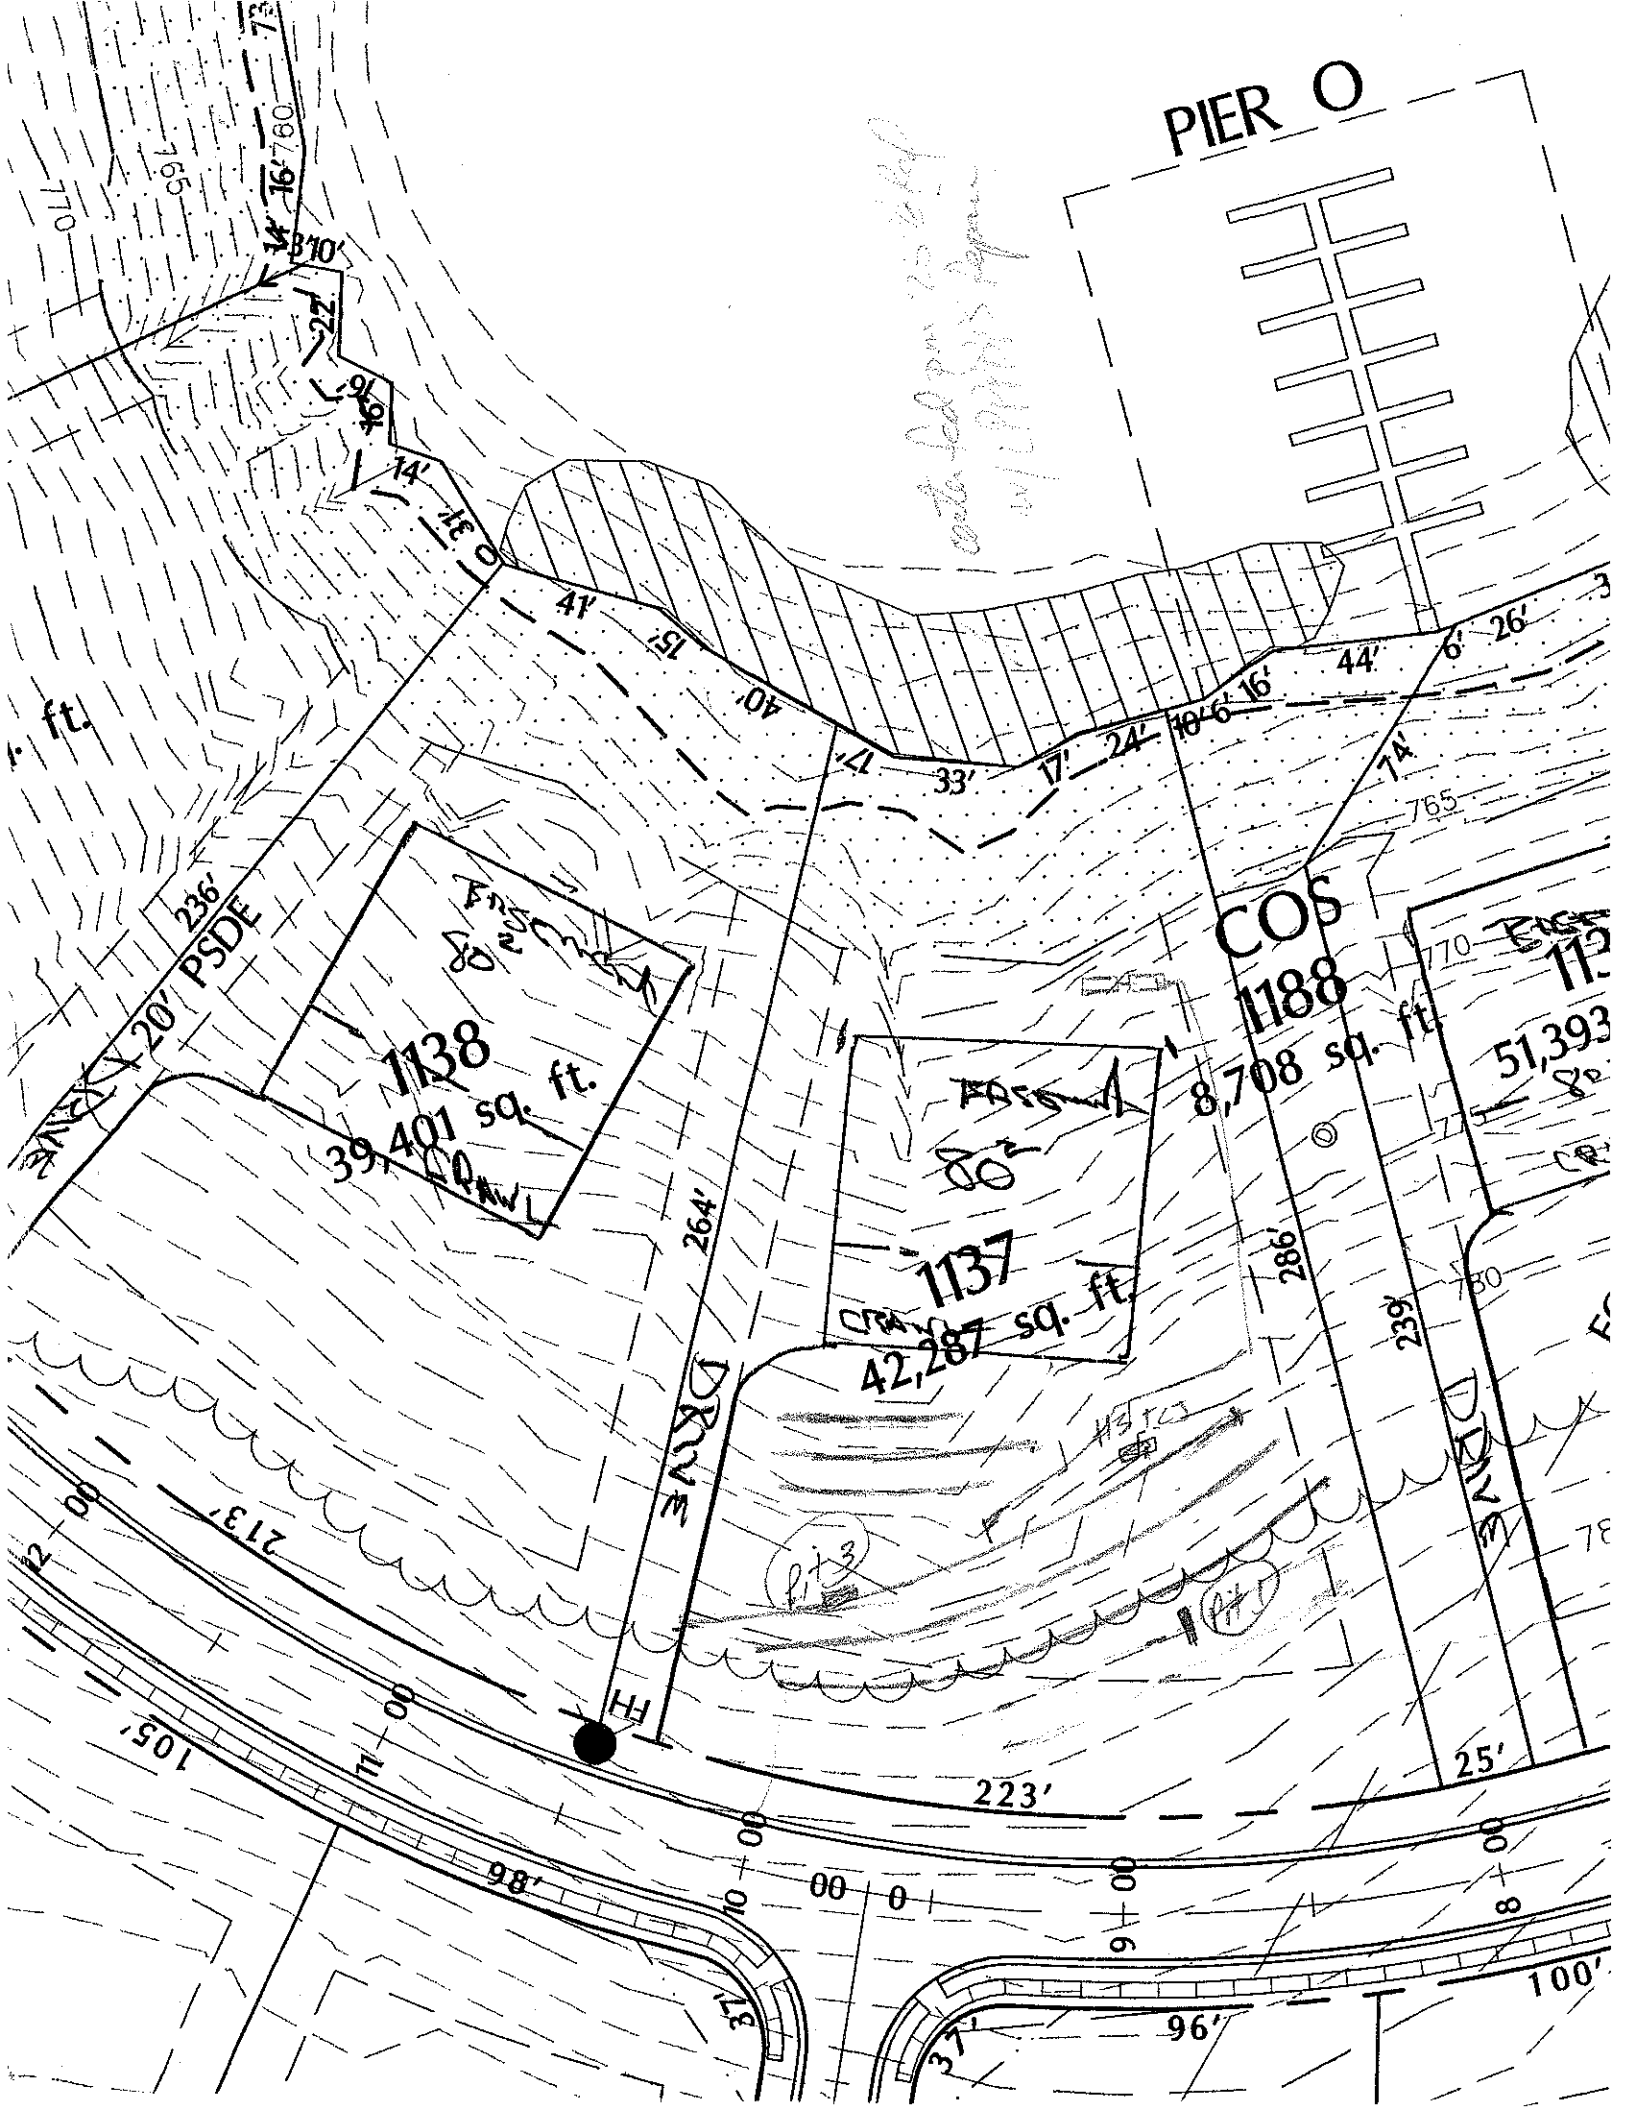
OWNER: _____ APPLICATION DATE _____
ADDRESS: _____
PROPOSED FACILITY: _____ PROPOSED DESIGN FLOW (.1949): _____ DATE EVALUATED: 9-16-02
LOCATION OF SITE: Lot 1157 Hall Top. PROPERTY SIZE: _____
WATER SUPPLY: ☐ Private ☐ Public ☐ Well ☐ Spring ☐ Other _____ PROPERTY RECORDED: _____
EVALUATION METHOD: ☐ Auger Boring ☐ Pit ☐ Cut
TYPE OF WASTEWATER: ☐ Sewage ☐ Industrial Process ☐ Mixed

PROFILE #	.1940 LAND-SCAPE POSITION/ SLOPE %	HORI-ZON DEPTH (IN.)	SOIL MORPHOLOGY (.1941) .1941 STRUCTURE/ TEXTURE	.1941 CONSISTENCE/ MINERALOGY	OTHER PROFILE FACTORS .1942 SOIL WETNESS/ COLOR	.1943 SOIL DEPTH	.1956 SAPRO CLASS	.1944 RESTR HORIZ	PROFILE CLASS & LTAR
1		0-11	Rock fill						.25
		11-22	wk-sbk brsdl fr sss sp						
		22-57	wk f AB Rock fi sss sp						
			need to remove some fill						
2		0-11	SG Rbrwsck fr sss sp						.3
		11-48	wk sbk rock fr sss sp						
			few mi sap						
3		0-16	wk sbk Rbrwsck fr sss sp						.3
		16-31	wk sbk brwsck fr sss sp						
		31-58	m sbk gr sc/c fr sss sp						
4									

DESCRIPTION	INITIAL SYSTEM	REPAIR SYSTEM
Available Space (.1945)		
System Type(s)		
Site LTAR		

OTHER FACTORS (.1946): _____
SITE CLASSIFICATION (.1948): _____
EVALUATED BY: _____
OTHER(S) PRESENT: _____

COMMENTS: _____


PIER O
COS
1188
8,708 sq. ft.
1138
39,401 sq. ft.
1137
42,287 sq. ft.
51,393
20' PSDE
236'
264'
286'
239'
223'
213'
105'
98'
96'
100'
25'
41'
15'
40'
17'
33'
17'
24'
10'
6'
16'
44'
6'
26'
74'
765
770
780
760
FH