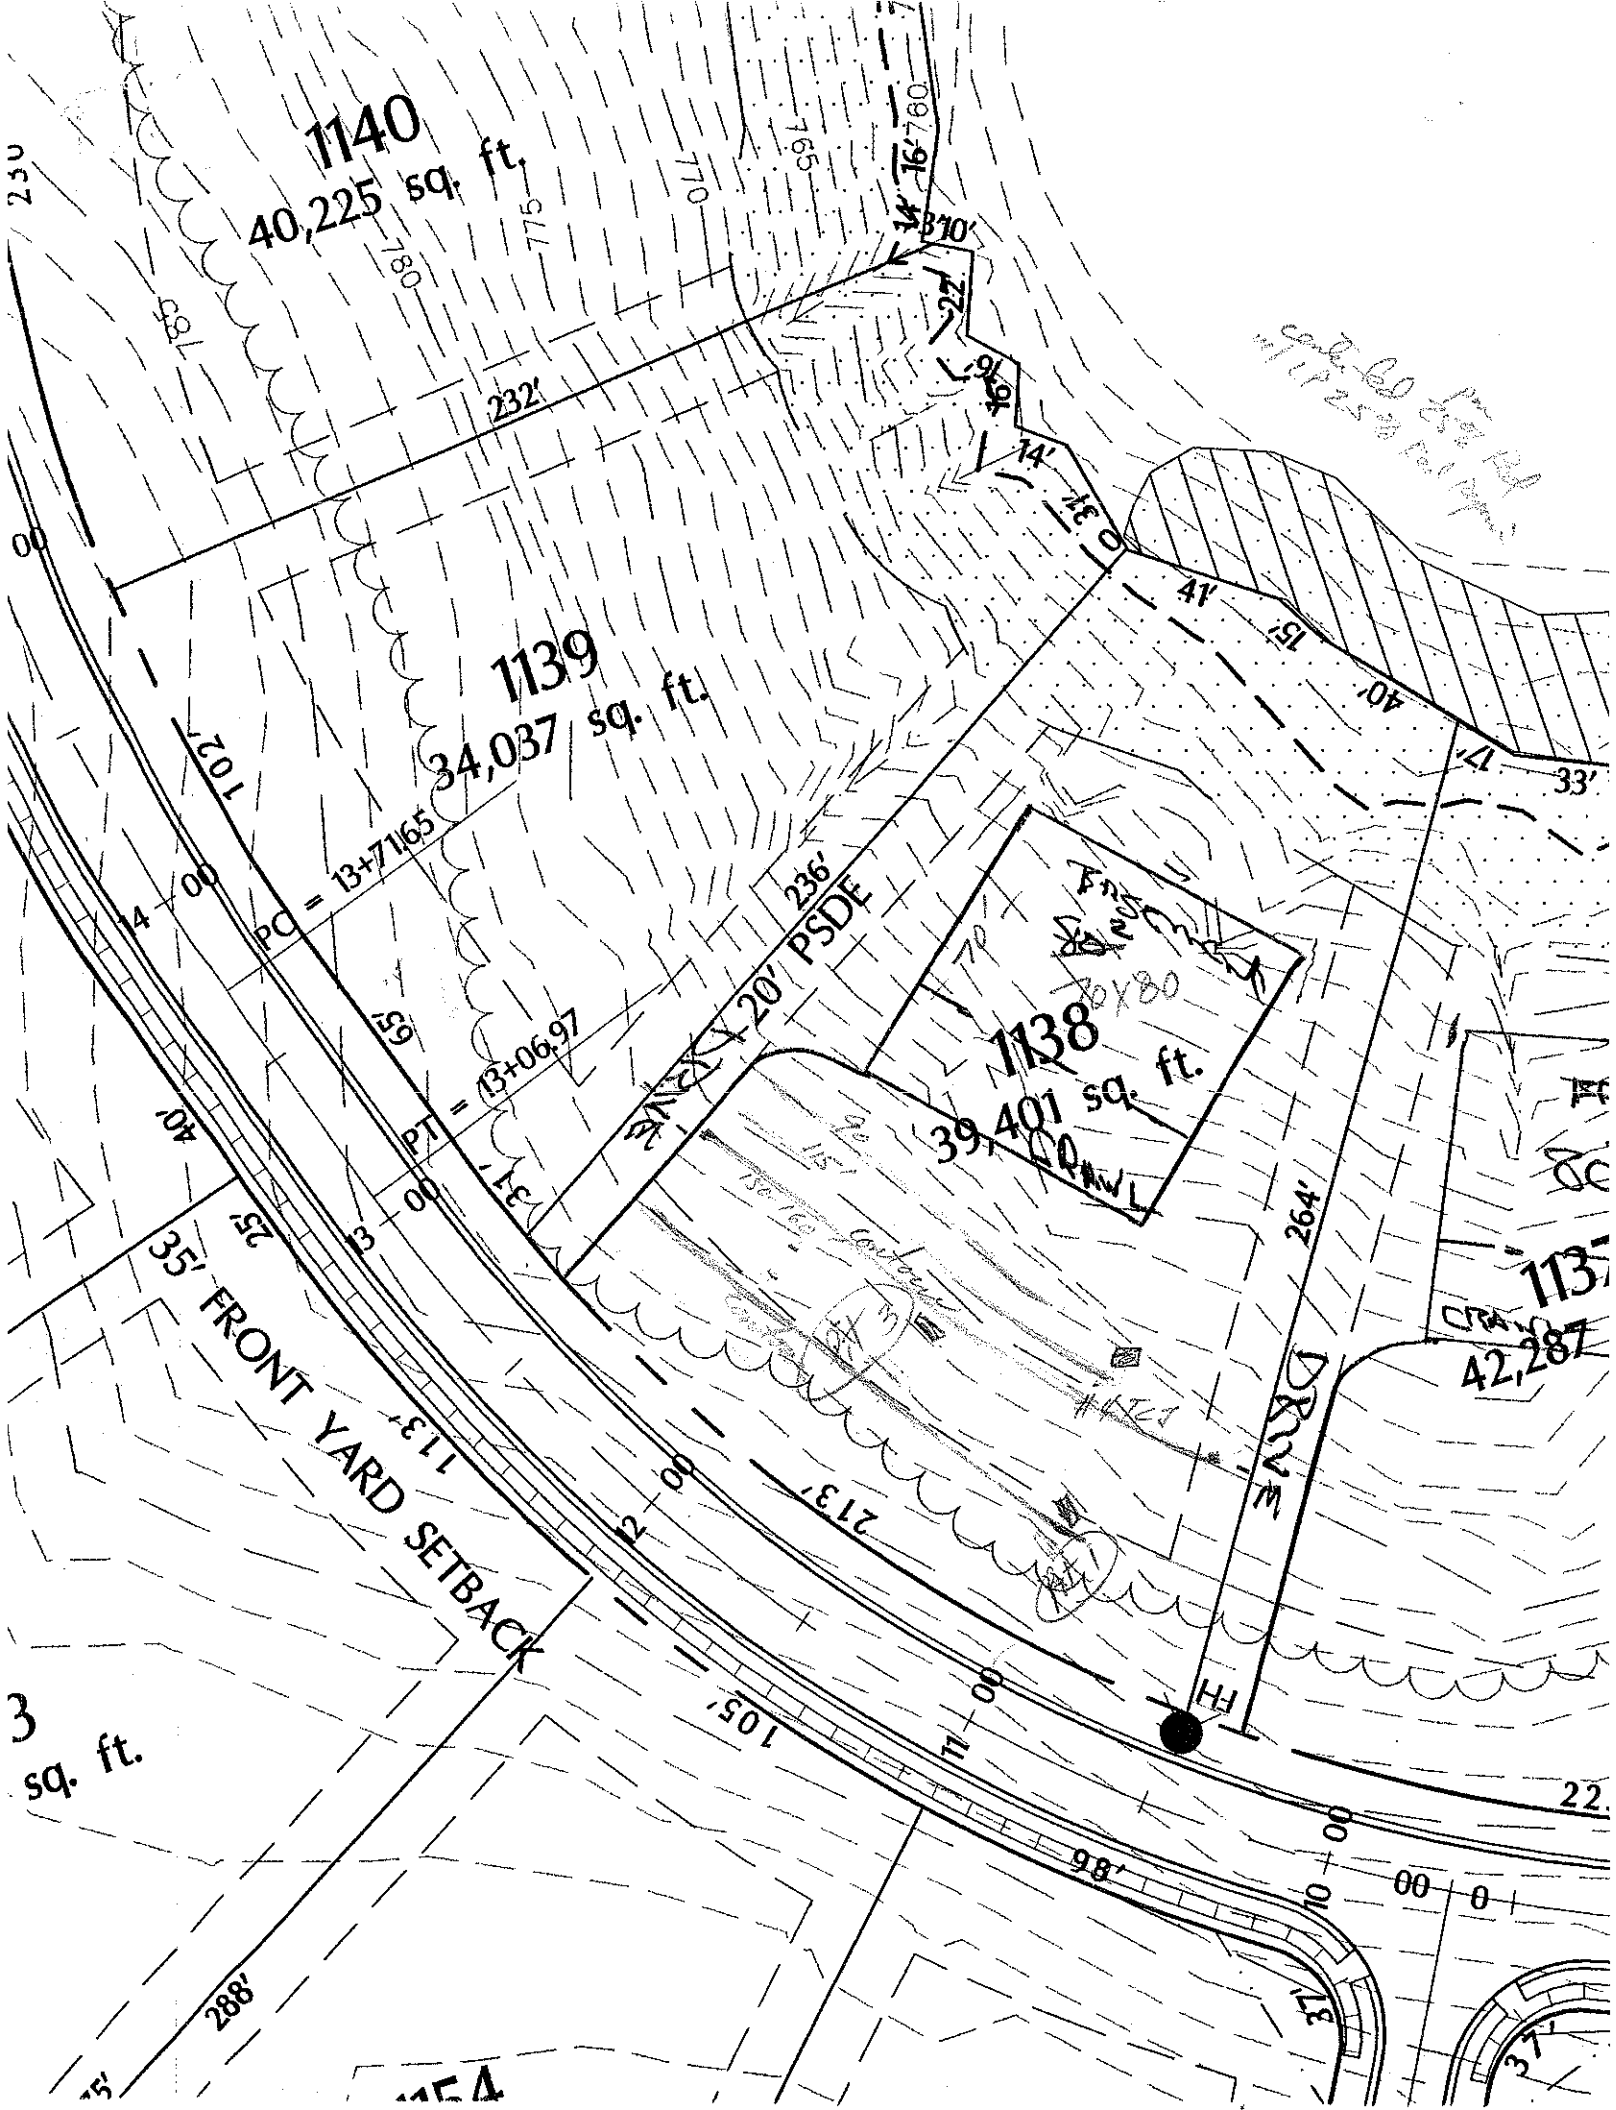

1140
40,225 sq. ft.
1139
34,037 sq. ft.
1138
39,401 sq. ft.
42,287
PC = 13+71.65
PT = 13+06.97
20' PSDE
35' FRONT YARD SETBACK
232'
236'
264'
288'
98'
105'
213'
113'
102'
41'
40'
33'
37'
22'
14'
16'
10'
770
765
780
775
785
FH

DEPARTMENT OF ENVIRONMENT AND NATURAL RESOURCES
DIVISION OF ENVIRONMENTAL HEALTH
ON-SITE WASTEWATER SECTION

Sheet ___ of ___
PROPERTY ID #: _____
COUNTY: _____

SOIL/SITE EVALUATION
for ON-SITE WASTEWATER SYSTEM

OWNER: _____ APPLICATION DATE _____
ADDRESS: _____
PROPOSED FACILITY: _____ PROPOSED DESIGN FLOW (.1949): _____ DATE EVALUATED: 9-16-02
LOCATION OF SITE: Lot 1138 phase II The Pt. PROPERTY SIZE: _____
WATER SUPPLY: ☐ Private ☐ Public ☐ Well ☐ Spring ☐ Other _____ PROPERTY RECORDED: _____
EVALUATION METHOD: ☐ Auger Boring ☐ Pit ☐ Cut
TYPE OF WASTEWATER: ☐ Sewage ☐ Industrial Process ☐ Mixed

PROFILE #	.1940 LAND-SCAPE POSITION/ SLOPE %	HORI-ZON DEPTH (IN.)	SOIL MORPHOLOGY (.1941) .1941 STRUCTURE/ TEXTURE	.1941 CONSISTENCE/ MINERALOGY	OTHER PROFILE FACTORS .1942 SOIL WETNESS/ COLOR	.1943 SOIL DEPTH	.1956 SAPRO CLASS	.1944 RESTR HORIZ	PROFILE CLASS & LTAR
1		0-7	wk-m sbk R/sbr scl	fri ss sp					.3
		7-22	wk-m sbk R/	fri ss sp					
		22-57	wk sbk yel	fri ss sp Common wk dep					
2	# 4 TCJ	0-13	sg	scl fri ss sp					.3
		13-45	m sbk R/	fri ss sp					
3		0-29	0-11 slightly compacted wk sbk fr/ scl	fri ss sp					.85
		29-56	mottled wk R/ c	fri sp 50% fragipan matrix dec sap					
4									

DESCRIPTION	INITIAL SYSTEM	REPAIR SYSTEM
Available Space (.1945)		
System Type(s)		
Site LTAR		

OTHER FACTORS (.1946): _____
SITE CLASSIFICATION (.1948): _____
EVALUATED BY: _____
OTHER(S) PRESENT: _____

COMMENTS: _____