DEPARTMENT OF ENVIRONMENT AND NATURAL RESOURCES
DIVISION OF ENVIRONMENTAL HEALTH
ON-SITE WASTEWATER SECTION

Sheet ___ of ___
PROPERTY ID #: _____
COUNTY: _____

SOIL/SITE EVALUATION
for ON-SITE WASTEWATER SYSTEM

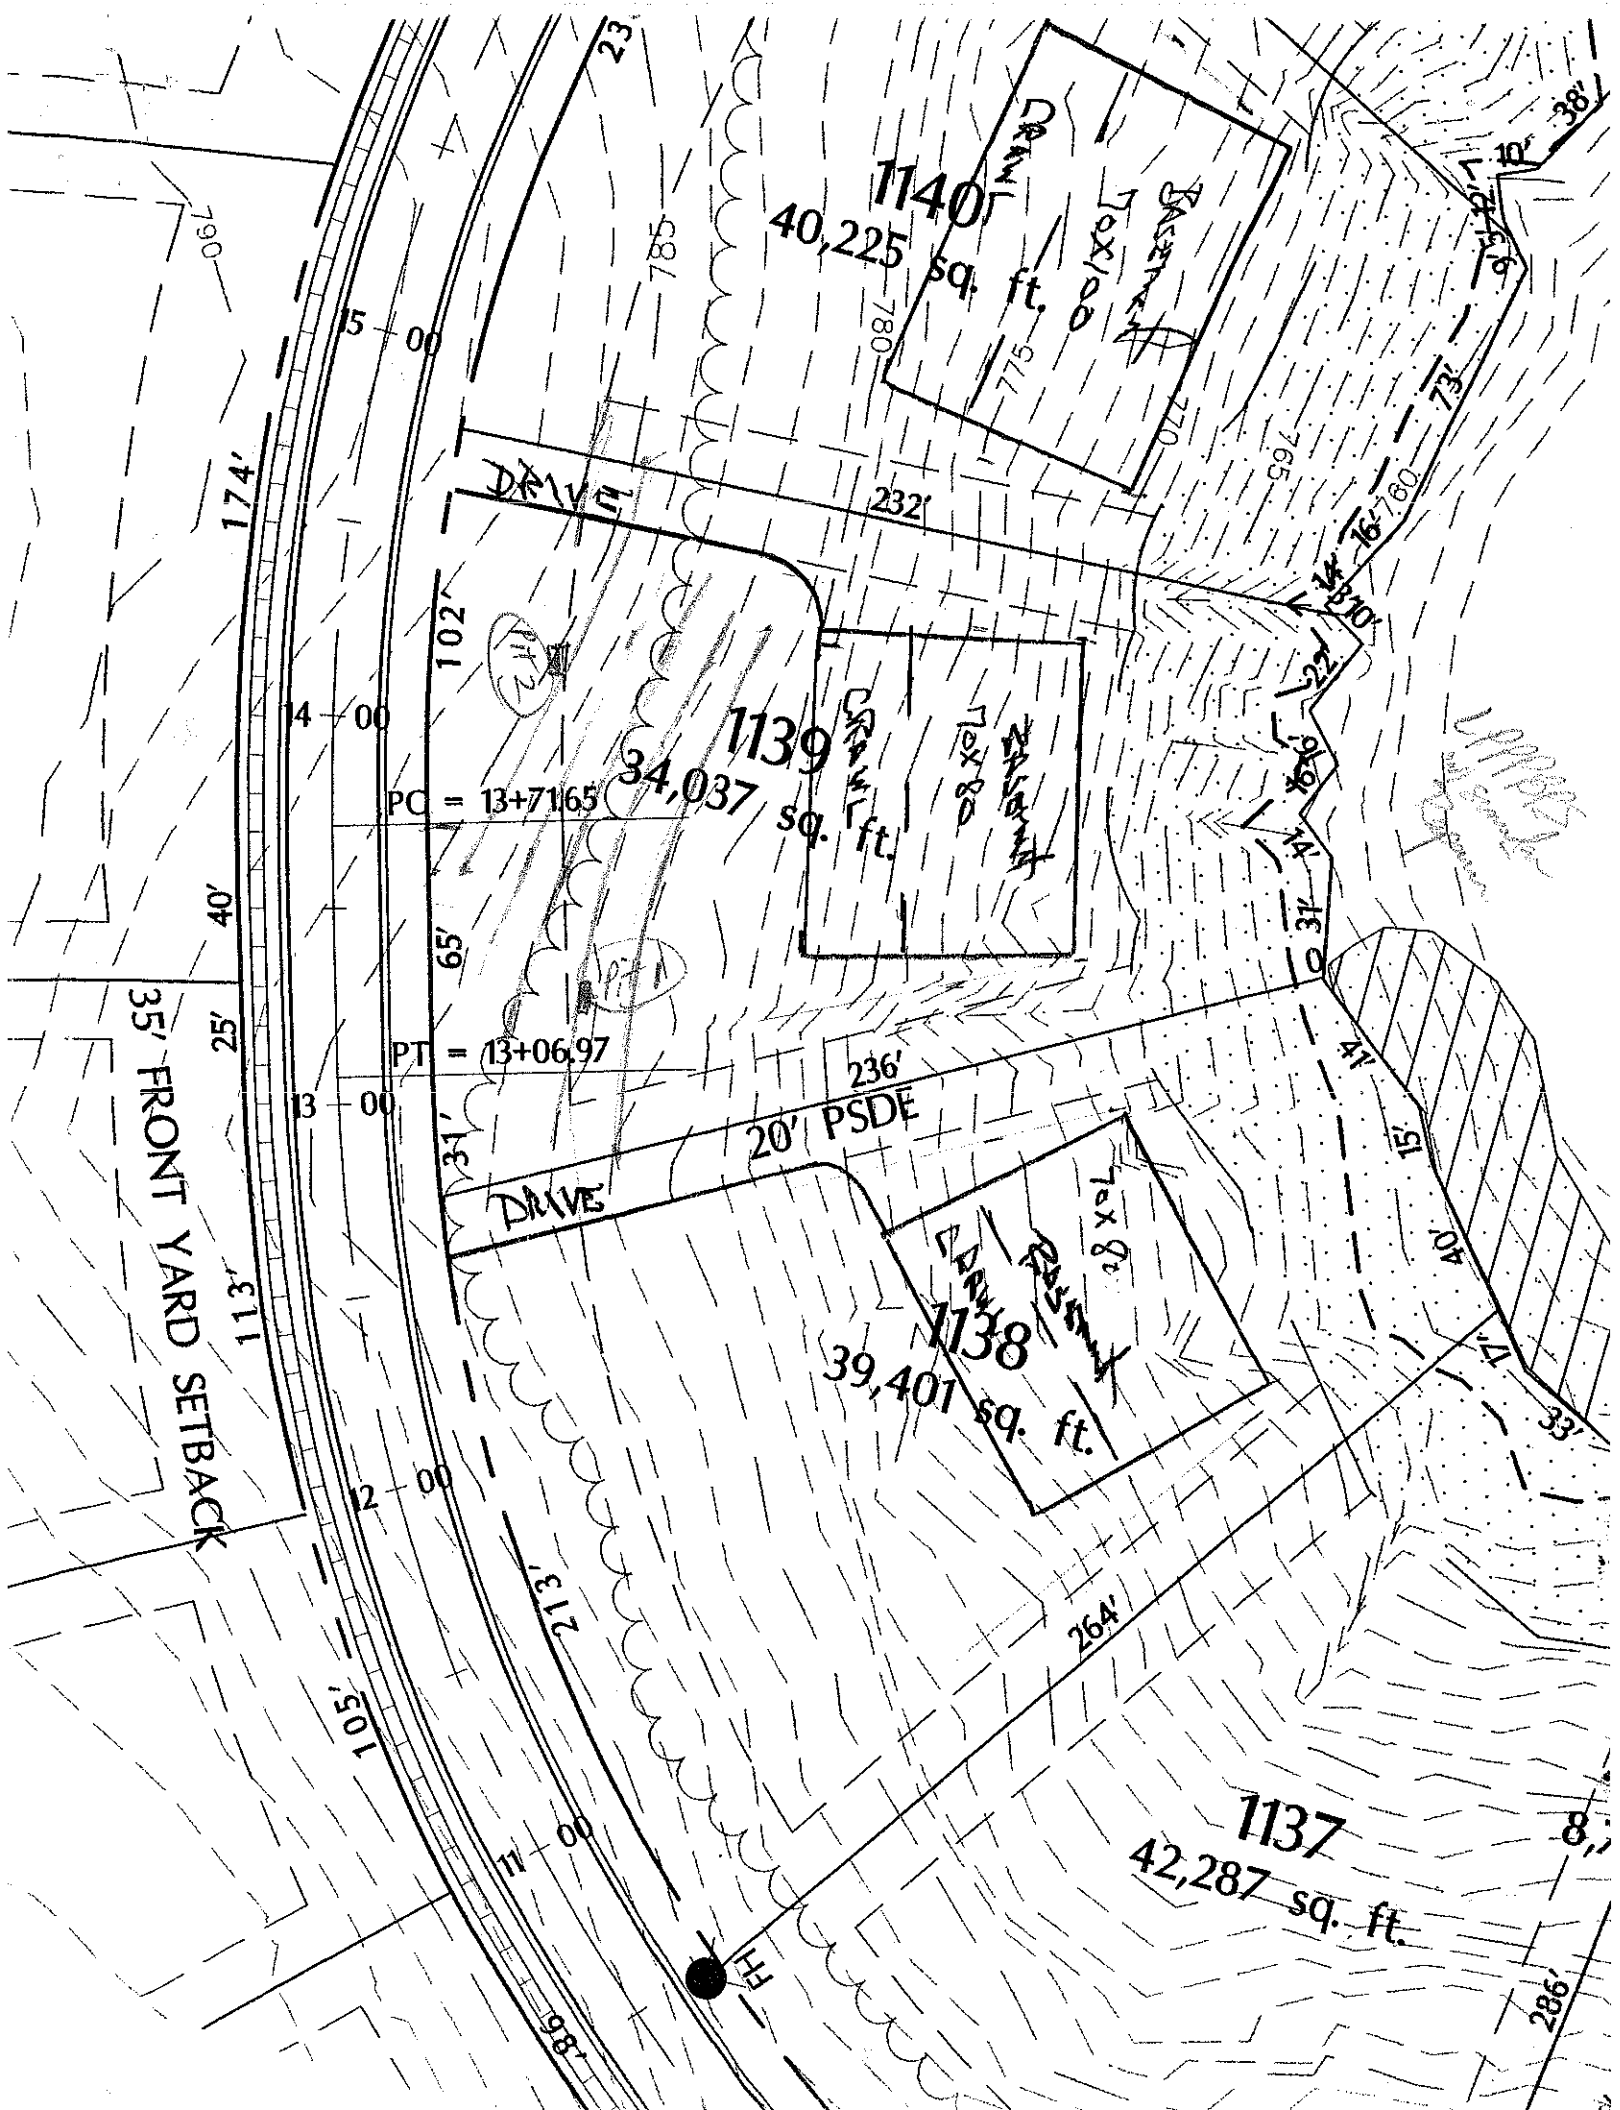
OWNER: _____ APPLICATION DATE _____
ADDRESS: _____
PROPOSED FACILITY: _____ PROPOSED DESIGN FLOW (.1949): _____ DATE EVALUATED: 7-16-02
LOCATION OF SITE: Lot 1139 Phase II The Ridge. PROPERTY SIZE: _____
WATER SUPPLY: ☐ Private ☐ Public ☐ Well ☐ Spring ☐ Other _____ PROPERTY RECORDED: _____
EVALUATION METHOD: ☐ Auger Boring ☐ Pit ☐ Cut
TYPE OF WASTEWATER: ☐ Sewage ☐ Industrial Process ☐ Mixed

PROFILE #	.1940 LANDSCAPE POSITION/ SLOPE %	HORIZON DEPTH (IN.)	SOIL MORPHOLOGY (.1941) .1941 STRUCTURE/ TEXTURE	.1941 CONSISTENCE/ MINERALOGY	OTHER PROFILE FACTORS .1942 SOIL WETNESS/ COLOR	.1943 SOIL DEPTH	.1956 SAPRO CLASS	.1944 RESTR HORIZ	PROFILE CLASS & LTAR
1		0-22	wk fine sabl sl	slightly sticky sl					.25
		22-54	m-wk f sa sabl	slightly sticky sl					
			Common yellowish brown 10YR 5/6						
2		0-10	compacted fine sabl	f sl					.3
		10-60	m-wk sabl	slightly sticky sl					> 10"
			common brown 10YR 5/3						
3									
4									

DESCRIPTION	INITIAL SYSTEM	REPAIR SYSTEM
Available Space (.1945)		
System Type(s)		
Site LTAR		

OTHER FACTORS (.1946): _____
SITE CLASSIFICATION (.1948): _____
EVALUATED BY: _____
OTHER(S) PRESENT: _____

COMMENTS: _____


1140
40,225 sq. ft.
1139
34,037 sq. ft.
1138
39,401 sq. ft.
1137
42,287 sq. ft.
PC = 13+71.65
PT = 13+06.97
232'
236'
264'
286'
20' PSDE
Drive
35' FRONT YARD SETBACK
174'
113'
105'
213'
98'
102'
65'
40'
25'
31'
14'
16'
22'
41'
15'
40'
17'
33'
73'
38'
10'
15 - 00
14 - 00
13 - 00
12 - 00
11 - 00
790
785
780
775
770
765
760