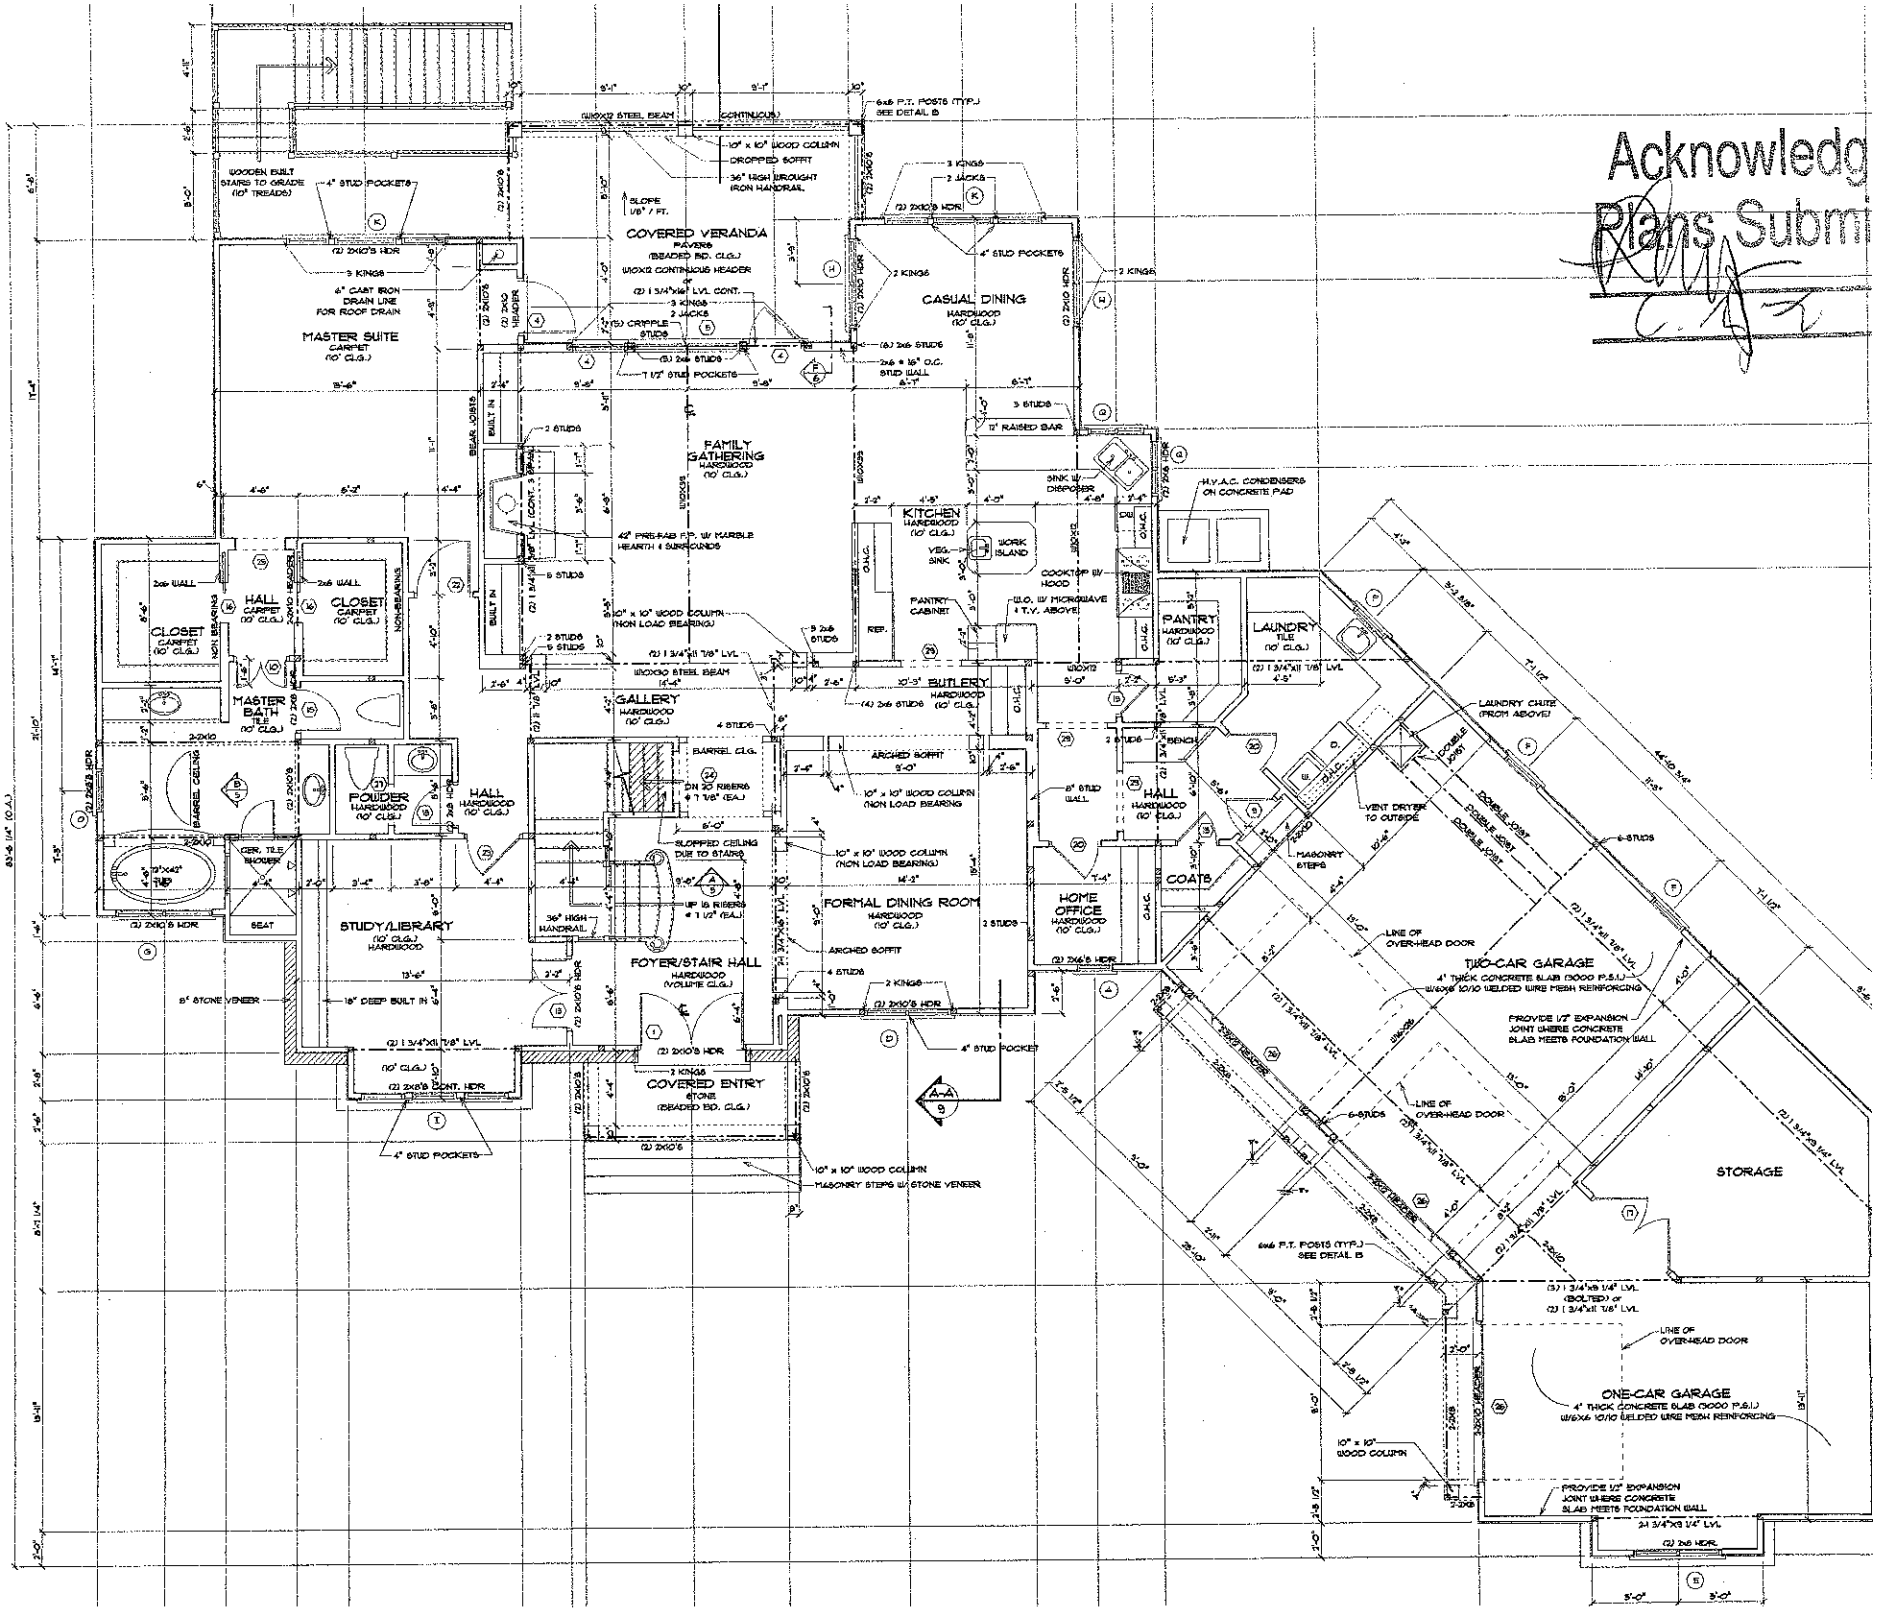
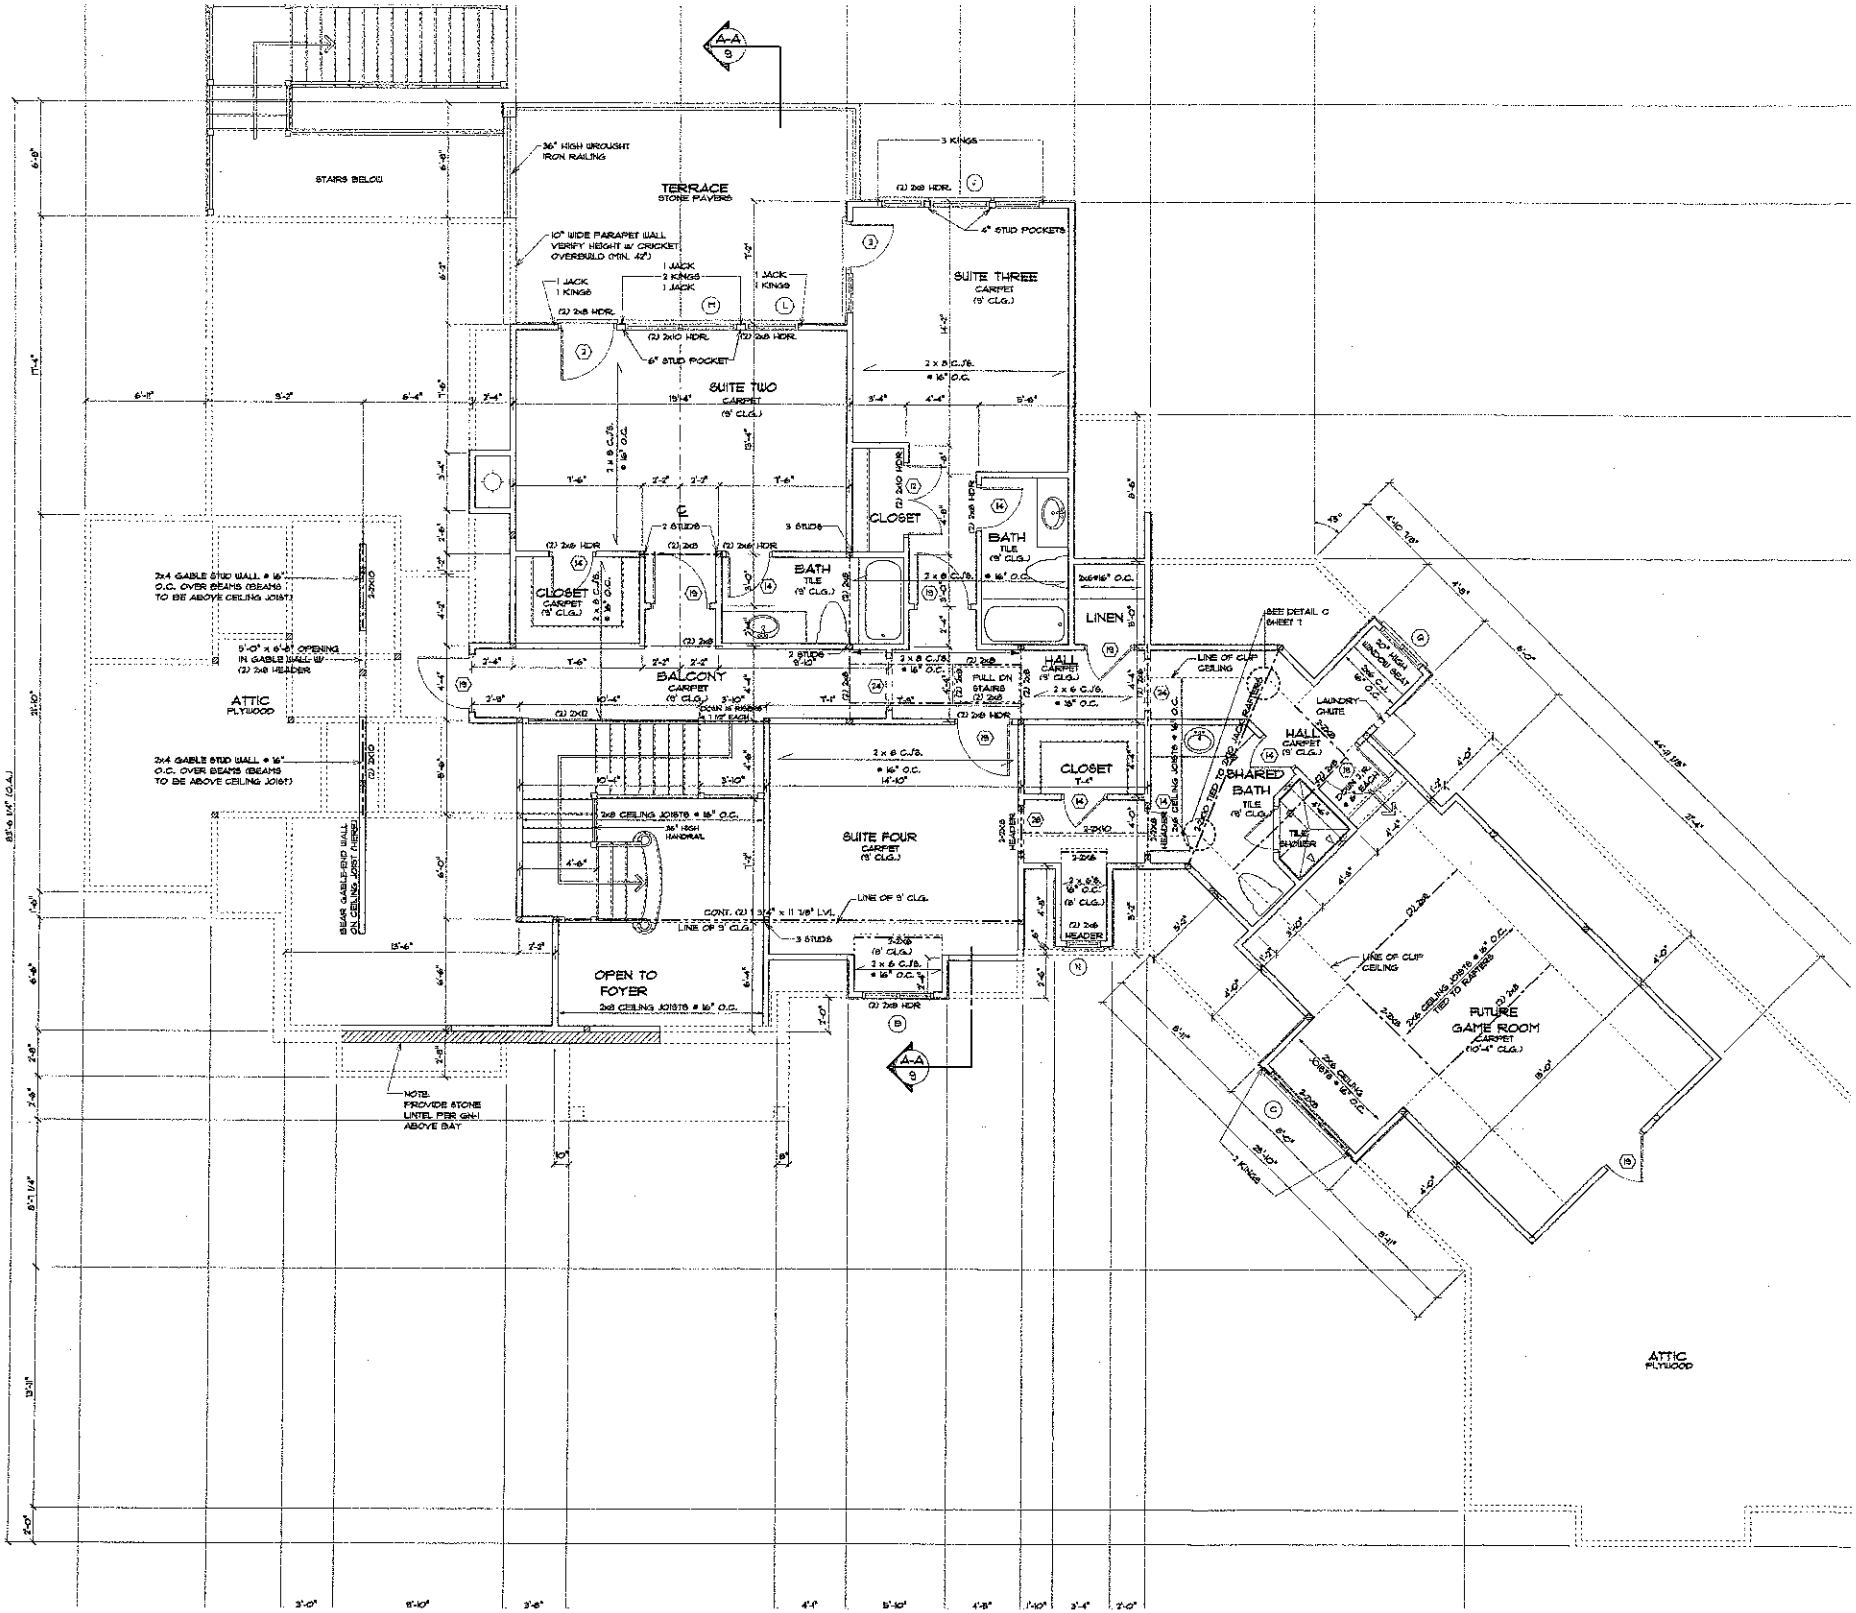
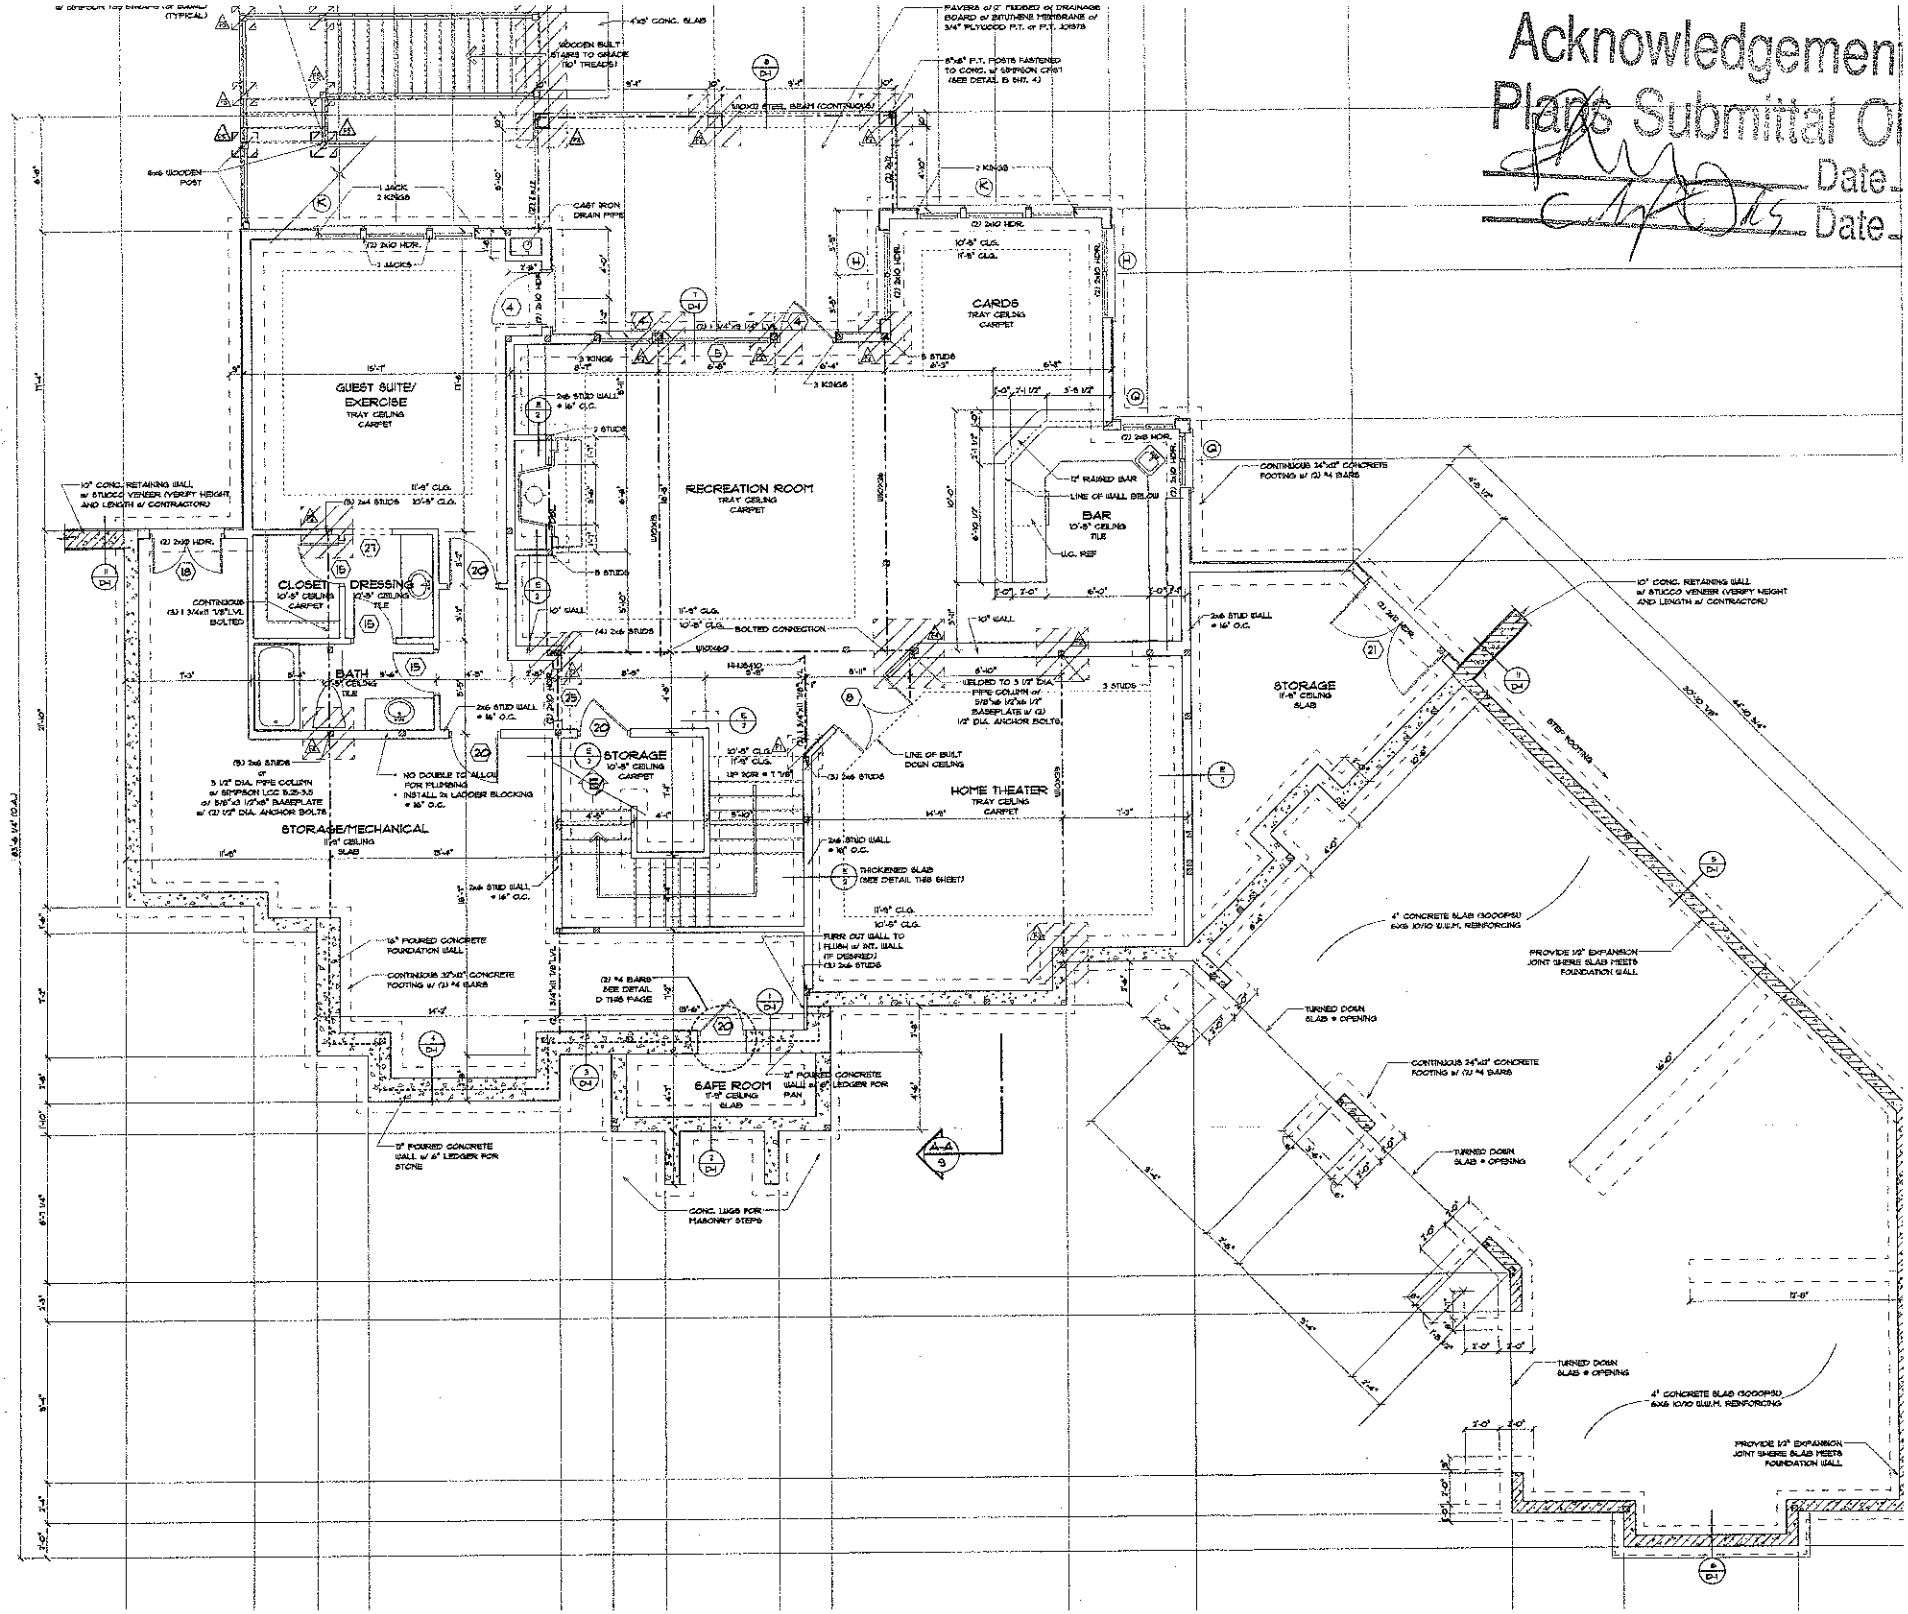

Acknowledg
Plans Subm
COVERED VERANDA
PAVERS
(BEADED BD. CLG.)
CASUAL DINING
HARDWOOD
(10' CLG.)
MASTER SUITE
CARPET
(10' CLG.)
FAMILY GATHERING
HARDWOOD
(10' CLG.)
KITCHEN
HARDWOOD
(10' CLG.)
PANTRY
HARDWOOD
(10' CLG.)
LAUNDRY
TILE
(10' CLG.)
CLOSET
CARPET
(10' CLG.)
HALL
CARPET
(10' CLG.)
CLOSET
CARPET
(10' CLG.)
MASTER BATH
TILE
(10' CLG.)
GALLERY
HARDWOOD
(10' CLG.)
BUTLERY
HARDWOOD
(10' CLG.)
HALL
HARDWOOD
(10' CLG.)
POWDER
HARDWOOD
(10' CLG.)
HALL
HARDWOOD
(10' CLG.)
COATS
STUDY/LIBRARY
(10' CLG.)
HARDWOOD
FORMAL DINING ROOM
HARDWOOD
(10' CLG.)
HOME OFFICE
HARDWOOD
(10' CLG.)
FOYER/STAIR HALL
HARDWOOD
(VOLUME CLG.)
COVERED ENTRY
STONE
(BEADED BD. CLG.)
TWO-CAR GARAGE
4" THICK CONCRETE SLAB (5000 P.S.I.)
W/6X6 10/10 WELDED WIRE MESH REINFORCING
STORAGE
ONE-CAR GARAGE
4" THICK CONCRETE SLAB (5000 P.S.I.)
W/6X6 10/10 WELDED WIRE MESH REINFORCING
WOODEN BUILT STAIRS TO GRADE (10" TREADS)
4" STUD POCKETS
(2) 2X10'S HDR
3 KINGS
6" CAST IRON DRAIN LINE FOR ROOF DRAIN
(2) 2X6 HEADER
(2) 2X10/8 HDR
3 KINGS
2 JACKS
(2) 1 3/4"X9 1/4" LVL CONT.
(15) CRIPPLE STUDS
(6) 2x6 STUDS
(5) 2x6 STUDS
7 1/2" STUD POCKETS
2x6 @ 16" O.C. STUD WALL
2 KINGS
3 STUDS
12" RAISED BAR
SINK W/ DISPOSER
H.V.A.C. CONDENSERS ON CONCRETE PAD
42" PRE-FAB F.P. W/ MARBLE HEARTH & SURROUNDS
BUILT IN
2 STUDS
5 STUDS
(2) 1 3/4"X11 7/8" LVL
W/2X10 STEEL BEAM
10" x 10" WOOD COLUMN (NON LOAD BEARING)
9 2x6 STUDS
(4) 2x6 STUDS
2 STUDS
5 STUDS
4 STUDS
BARREL CLG.
DN 20 RISERS @ 7 1/8" (EA.)
ARCHED SOFFIT
10" x 10" WOOD COLUMN (NON LOAD BEARING)
SLOPPED CEILING DUE TO STAIRS
UP 18 RISERS @ 7 1/2" (EA.)
36" HIGH HANDRAIL
4 STUDS
2 KINGS
(2) 2X10'S HDR
4" STUD POCKET
(2) 2X6'S HDR
(2) 2X8'S CONT. HDR
10" x 10" WOOD COLUMN
MASONRY STEPS W/ STONE VENEER
8" STONE VENEER
16" DEEP BUILT IN
(2) 1 3/4"X11 7/8" LVL
10' CLG.
4" STUD POCKETS
BEAR. JOISTS
BUILT IN
(2) 1 3/4"X9 1/4" LVL CONT.
W/2X10 STEEL BEAM
10" x 10" WOOD COLUMN (NON LOAD BEARING)
(4) 2x6 STUDS
8" STUD WALL
BENCH
LAUNDRY CHUTE (FROM ABOVE)
VENT DRYER TO OUTSIDE
DOUBLE JOIST
MASONRY STEPS
6 STUDS
LINE OF OVER-HEAD DOOR
(2) 1 3/4"X9 1/4" LVL
PROVIDE 1/2" EXPANSION JOINT WHERE CONCRETE SLAB MEETS FOUNDATION WALL
6x6 P.T. POSTS (TYP.) SEE DETAIL B
(3) 1 3/4"X9 1/4" LVL (BOLTED) OR (2) 1 3/4"X11 7/8" LVL
2x10 RAFTERS
2x6 @ 16" O.C.
2 1/2" X 9 1/4" LVL
(2) 2x6 HDR.
5'-0"
5'-0"


TERRACE
STONE PAVERS
STAIRS BELOW
36" HIGH WROUGHT IRON RAILING
10" WIDE PARAPET WALL VERIFY HEIGHT w/ CRICKET OVERBUILD (MIN. 42")
SUITE THREE
CARPET
(9' CLG.)
SUITE TWO
CARPET
(9' CLG.)
CLOSET
BATH
TILE
(9' CLG.)
LINEN
HALL
CARPET
(9' CLG.)
BALCONY
CARPET
(9' CLG.)
SUITE FOUR
CARPET
(9' CLG.)
OPEN TO FOYER
ATTIC
PLYWOOD
SHARED BATH
TILE
8' CLG.
FUTURE GAME ROOM
CARPET
(10'-4" CLG.)
LAUNDRY CHUTE
LINE OF CLG.
CEILING
SEE DETAIL C
6/SHEET 7
NOTE:
PROVIDE STONE LINTEL PER GN1
ABOVE BAY



Acknowledgemen
Plans Submittal O
Date
Date