DEPARTMENT OF ENVIRONMENT AND NATURAL RESOURCES
DIVISION OF ENVIRONMENTAL HEALTH
ON-SITE WASTEWATER SECTION

Sheet ___ of ___
PROPERTY ID #: _____
COUNTY: _____

SOIL/SITE EVALUATION
for ON-SITE WASTEWATER SYSTEM

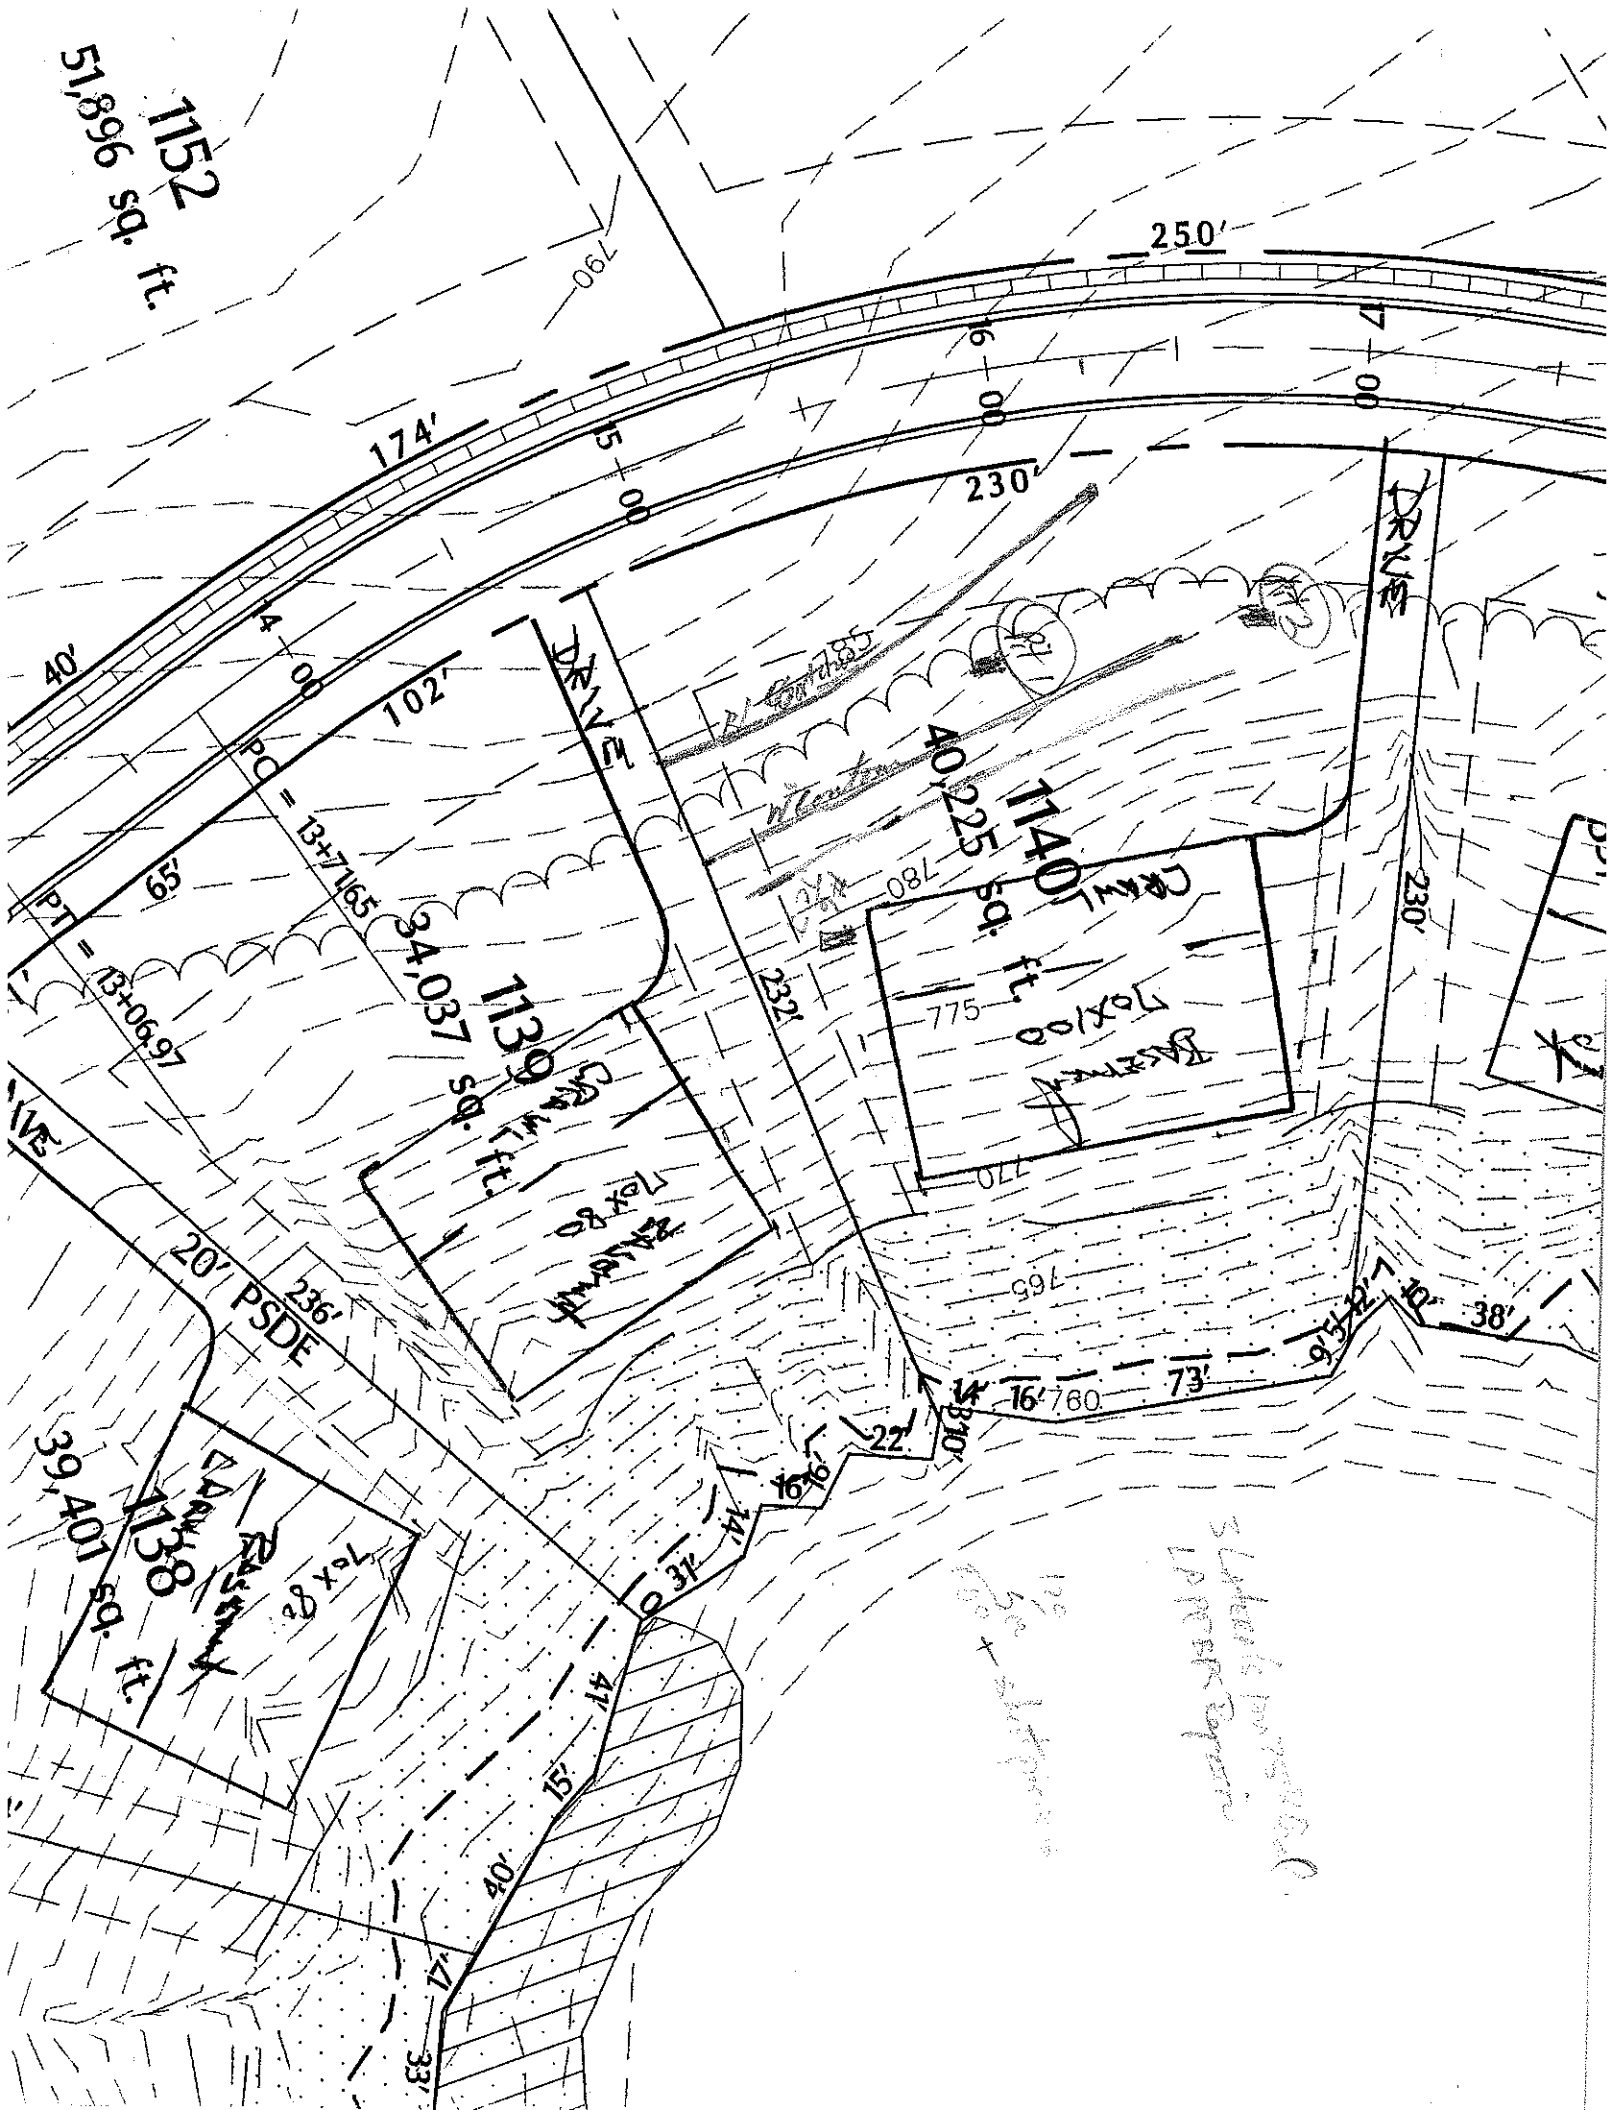
OWNER: _____ APPLICATION DATE _____
ADDRESS: _____ DATE EVALUATED: 9-16-02
PROPOSED FACILITY: _____ PROPOSED DESIGN FLOW (.1949): _____ PROPERTY SIZE: _____
LOCATION OF SITE: Lot 1140 phase 4 Traft PROPERTY RECORDED: _____
WATER SUPPLY: ☐ Private ☐ Public ☒ Well ☐ Spring ☐ Other _____
EVALUATION METHOD: ☐ Auger Boring ☐ Pit ☐ Cut
TYPE OF WASTEWATER: ☐ Sewage ☐ Industrial Process ☐ Mixed

PROFILE #	.1940 LANDSCAPE POSITION/ SLOPE %	HORIZON DEPTH (IN.)	SOIL MORPHOLOGY (.1941) .1941 STRUCTURE/ TEXTURE	SOIL MORPHOLOGY (.1941) .1941 CONSISTENCE/ MINERALOGY	OTHER PROFILE FACTORS .1942 SOIL WETNESS/ COLOR	.1943 SOIL DEPTH	.1956 SAPRO CLASS	.1944 RESTR HORIZ	PROFILE CLASS & LTAR
1		0-9	sandy loam mod sbk RBrn cl	fri ssp					.3
		9-28	mod sbk yr cl	fri ssp					
		28-52	wk sbk Rg cl	fri ssp					
			few - common mod spp						
2		0-13	wk f m sbk tan scl	fri ssp					.3
		13-42	m sbk lgt brn cl	fri ssp					
		42-60	wk f sbk yr-rg cl	fri ssp					
			common mod spp						
3	#6 TCS	0-19	m sbk rd cl	fri ssp					.37
		19-41	wk sbk rg cl	common mod spp fri ssp					
		41-53	massive Rg-gy HSL	spp fri ssp					
4									

DESCRIPTION	INITIAL SYSTEM	REPAIR SYSTEM
Available Space (.1945)		
System Type(s)		
Site LTAR		

OTHER FACTORS (.1946): _____
SITE CLASSIFICATION (.1948): _____
EVALUATED BY: _____
OTHER(S) PRESENT: _____

COMMENTS: _____


1152
51,896 sq. ft.
250'
174'
230'
102'
40'
PC = 13+71.65
PT = 13+06.97
65'
DRIVE
1136
34,037 sq. ft.
1140
40,225 sq. ft.
232'
230'
775
770
765
760
780
790
20' PSDE
236'
1138
39,401 sq. ft.
73'
38'
22'
15'
40'
47'
33'