DEPARTMENT OF ENVIRONMENT AND NATURAL RESOURCES
DIVISION OF ENVIRONMENTAL HEALTH
ON-SITE WASTEWATER SECTION

Sheet ___ of ___
PROPERTY ID #: _____
COUNTY: _____

SOIL/SITE EVALUATION
for ON-SITE WASTEWATER SYSTEM

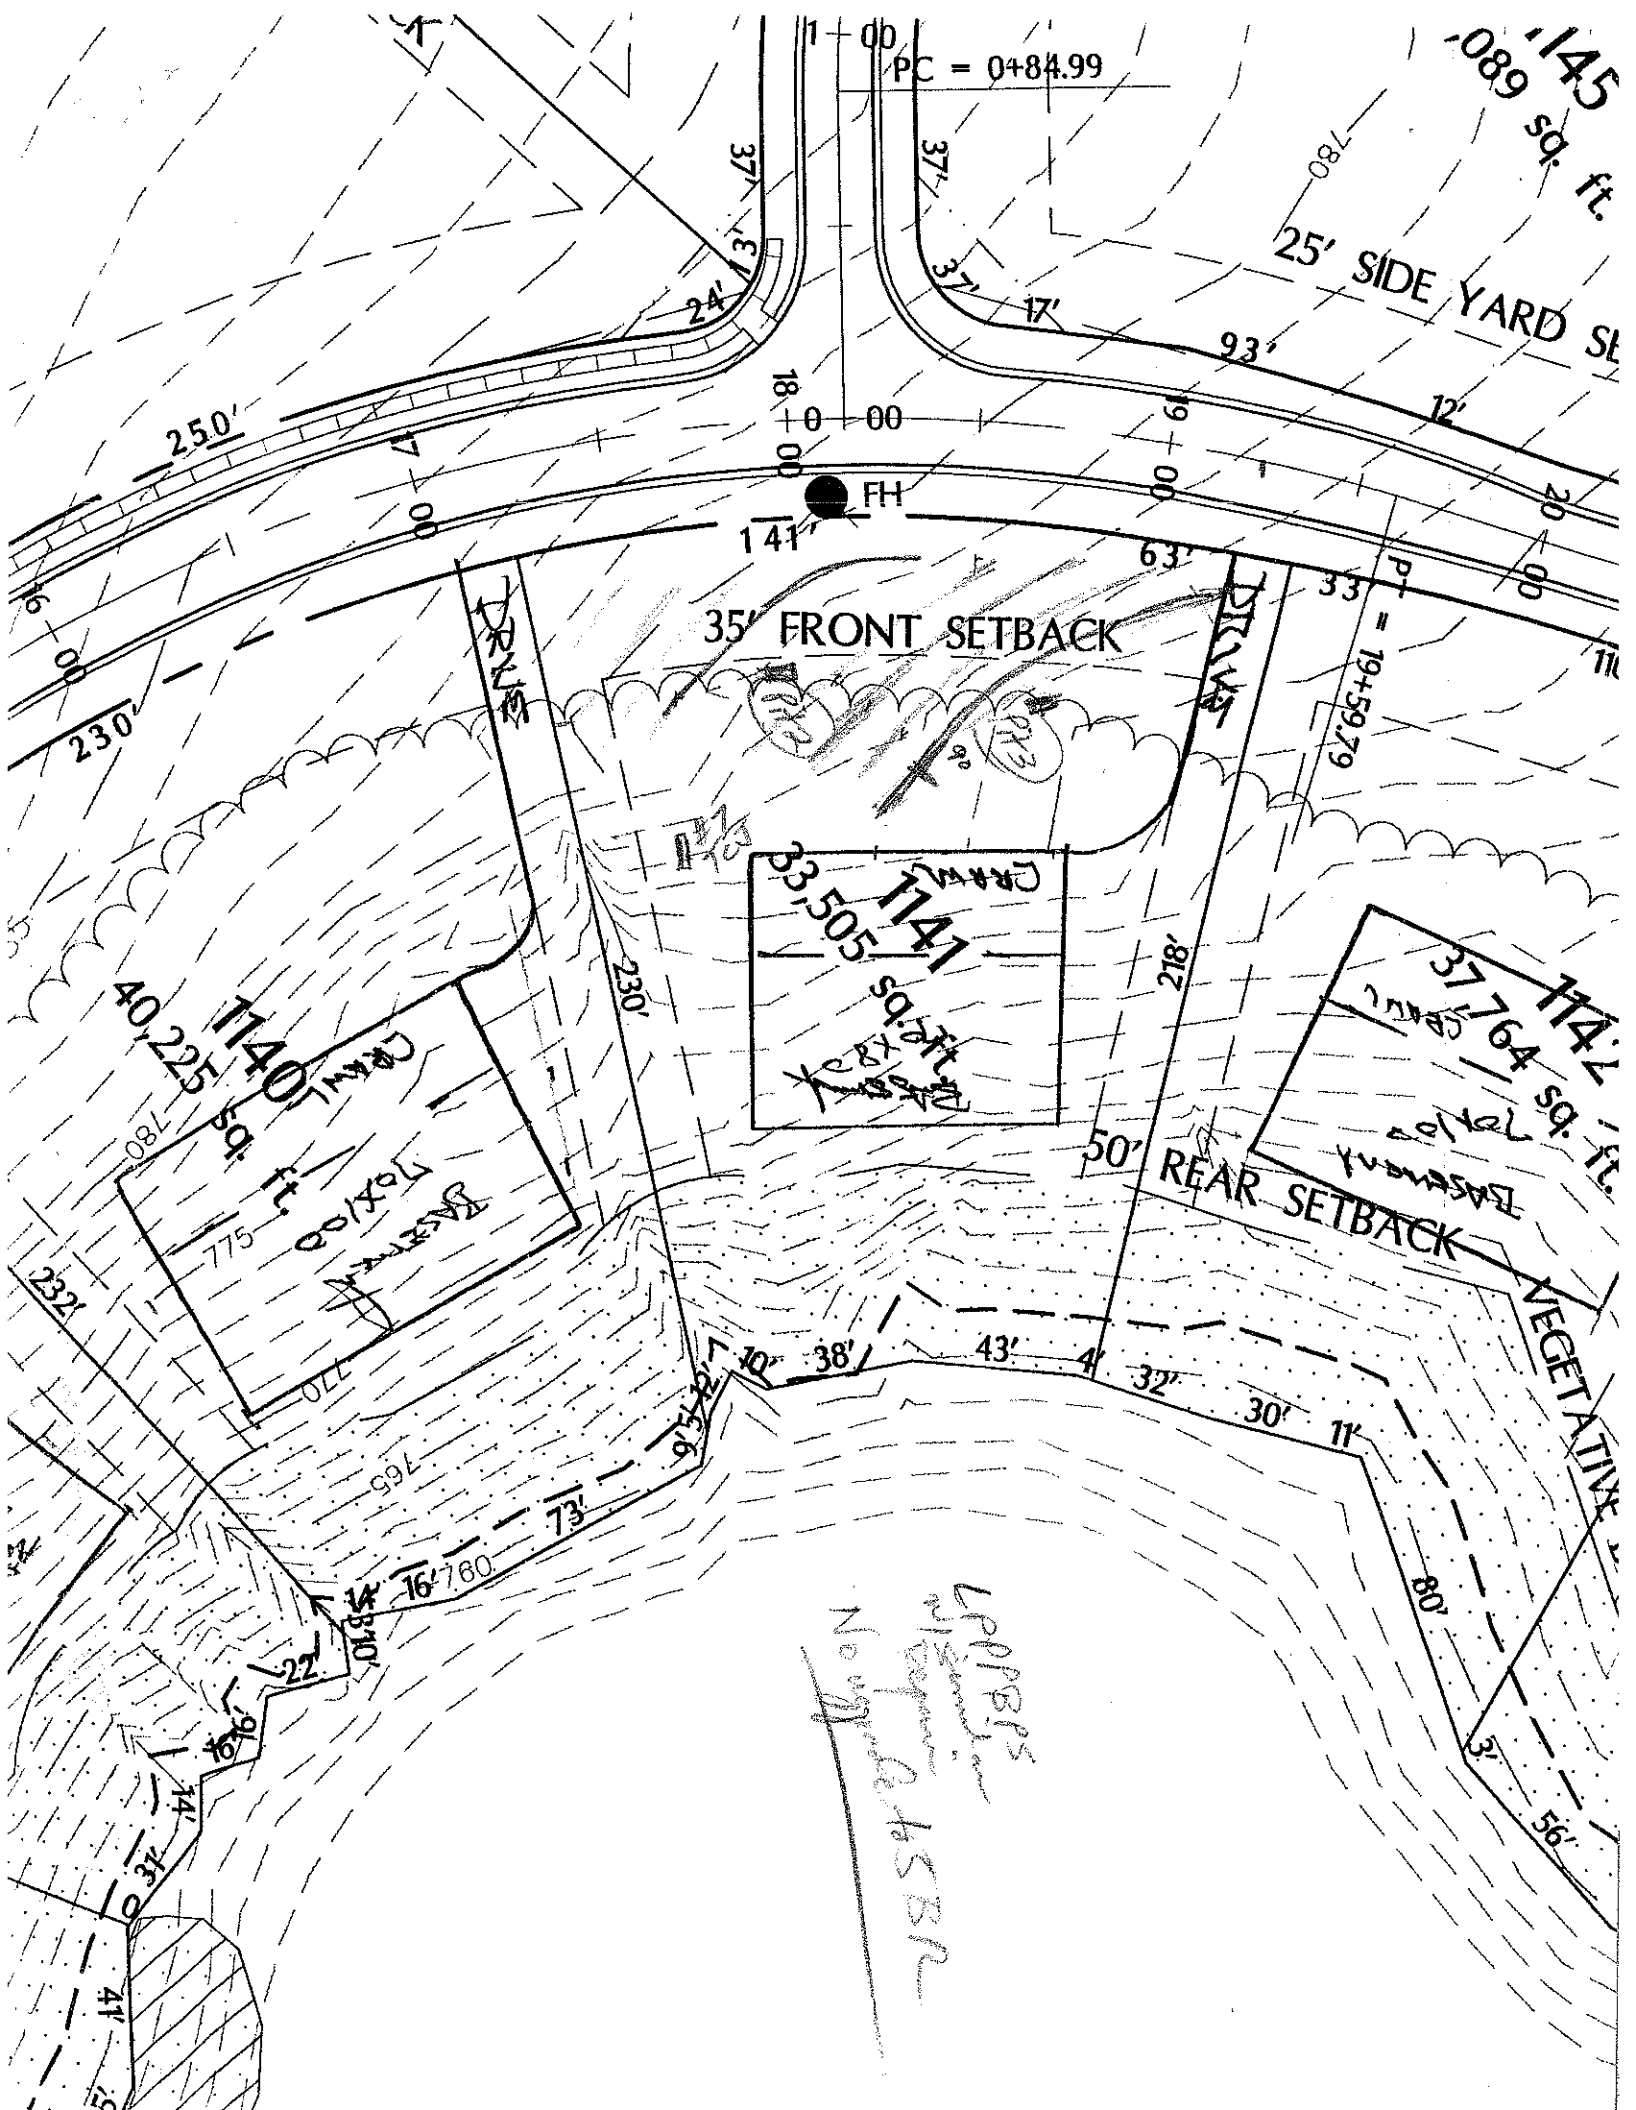
OWNER: _____ APPLICATION DATE _____
ADDRESS: _____
PROPOSED FACILITY: _____ PROPOSED DESIGN FLOW (.1949): _____ DATE EVALUATED: 7-16-02
LOCATION OF SITE: lot 1141 phase IV PROPERTY SIZE: _____
WATER SUPPLY: ☐ Private ☐ Public ☑ Well ☐ Spring ☐ Other _____ PROPERTY RECORDED: _____
EVALUATION METHOD: ☐ Auger Boring ☐ Pit ☐ Cut
TYPE OF WASTEWATER: ☐ Sewage ☐ Industrial Process ☐ Mixed

PROFILE #	.1940 LAND-SCAPE POSITION/ SLOPE %	HORI-ZON DEPTH (IN.)	SOIL MORPHOLOGY (.1941) .1941 STRUCTURE/ TEXTURE	SOIL MORPHOLOGY (.1941) .1941 CONSISTENCE/ MINERALOGY	OTHER PROFILE FACTORS .1942 SOIL WETNESS/ COLOR	.1943 SOIL DEPTH	.1956 SAPRO CLASS	.1944 RESTR HORIZ	PROFILE CLASS & LTAR
1	#1 TCA	0-5	gr brnsdl	frssp					
		5-20	wksbk RC	frssp					
		20-40	(B-C) wksbk yr cl	frssp					.34
				common mica sap					
		40-55	Mottle yr LSap	frssp					
2		0-15	wksbk brnsdl	frssp					
		15-42	mtsbk yrcl	frssp					
		42-58	wksbk ry cl	frssp common mica sap					.3
3		0-12	wkfsbk fsdl	frssp					
		12-43	wk-m msbk yr cl	frssp					
		43-62	wkfsbk ry-r LSap	frssp					.3
4									

DESCRIPTION	INITIAL SYSTEM	REPAIR SYSTEM
Available Space (.1945)		
System Type(s)		
Site LTAR		

OTHER FACTORS (.1946): _____
SITE CLASSIFICATION (.1948): _____
EVALUATED BY: _____
OTHER(S) PRESENT: _____

COMMENTS: _____


PC = 0+84.99
25' SIDE YARD SE
35' FRONT SETBACK
50' REAR SETBACK
VEGETATIVE
1141
33,505 sq. ft.
1140
40,225 sq. ft.
1142
37,764 sq. ft.
FH
250'
230'
218'
141'
63'
33'
37'
24'
17'
93'
12'
20'
80'
775
770
765
760
73'
43'
38'
32'
30'
11'
10'
9'
4'
3'
56'
41'
31'
22'
16'
14'
PI = 19+59.79