DEPARTMENT OF ENVIRONMENT AND NATURAL RESOURCES
DIVISION OF ENVIRONMENTAL HEALTH
ON-SITE WASTEWATER SECTION

Sheet ___ of ___
PROPERTY ID #: ___
COUNTY: ___

SOIL/SITE EVALUATION
for ON-SITE WASTEWATER SYSTEM

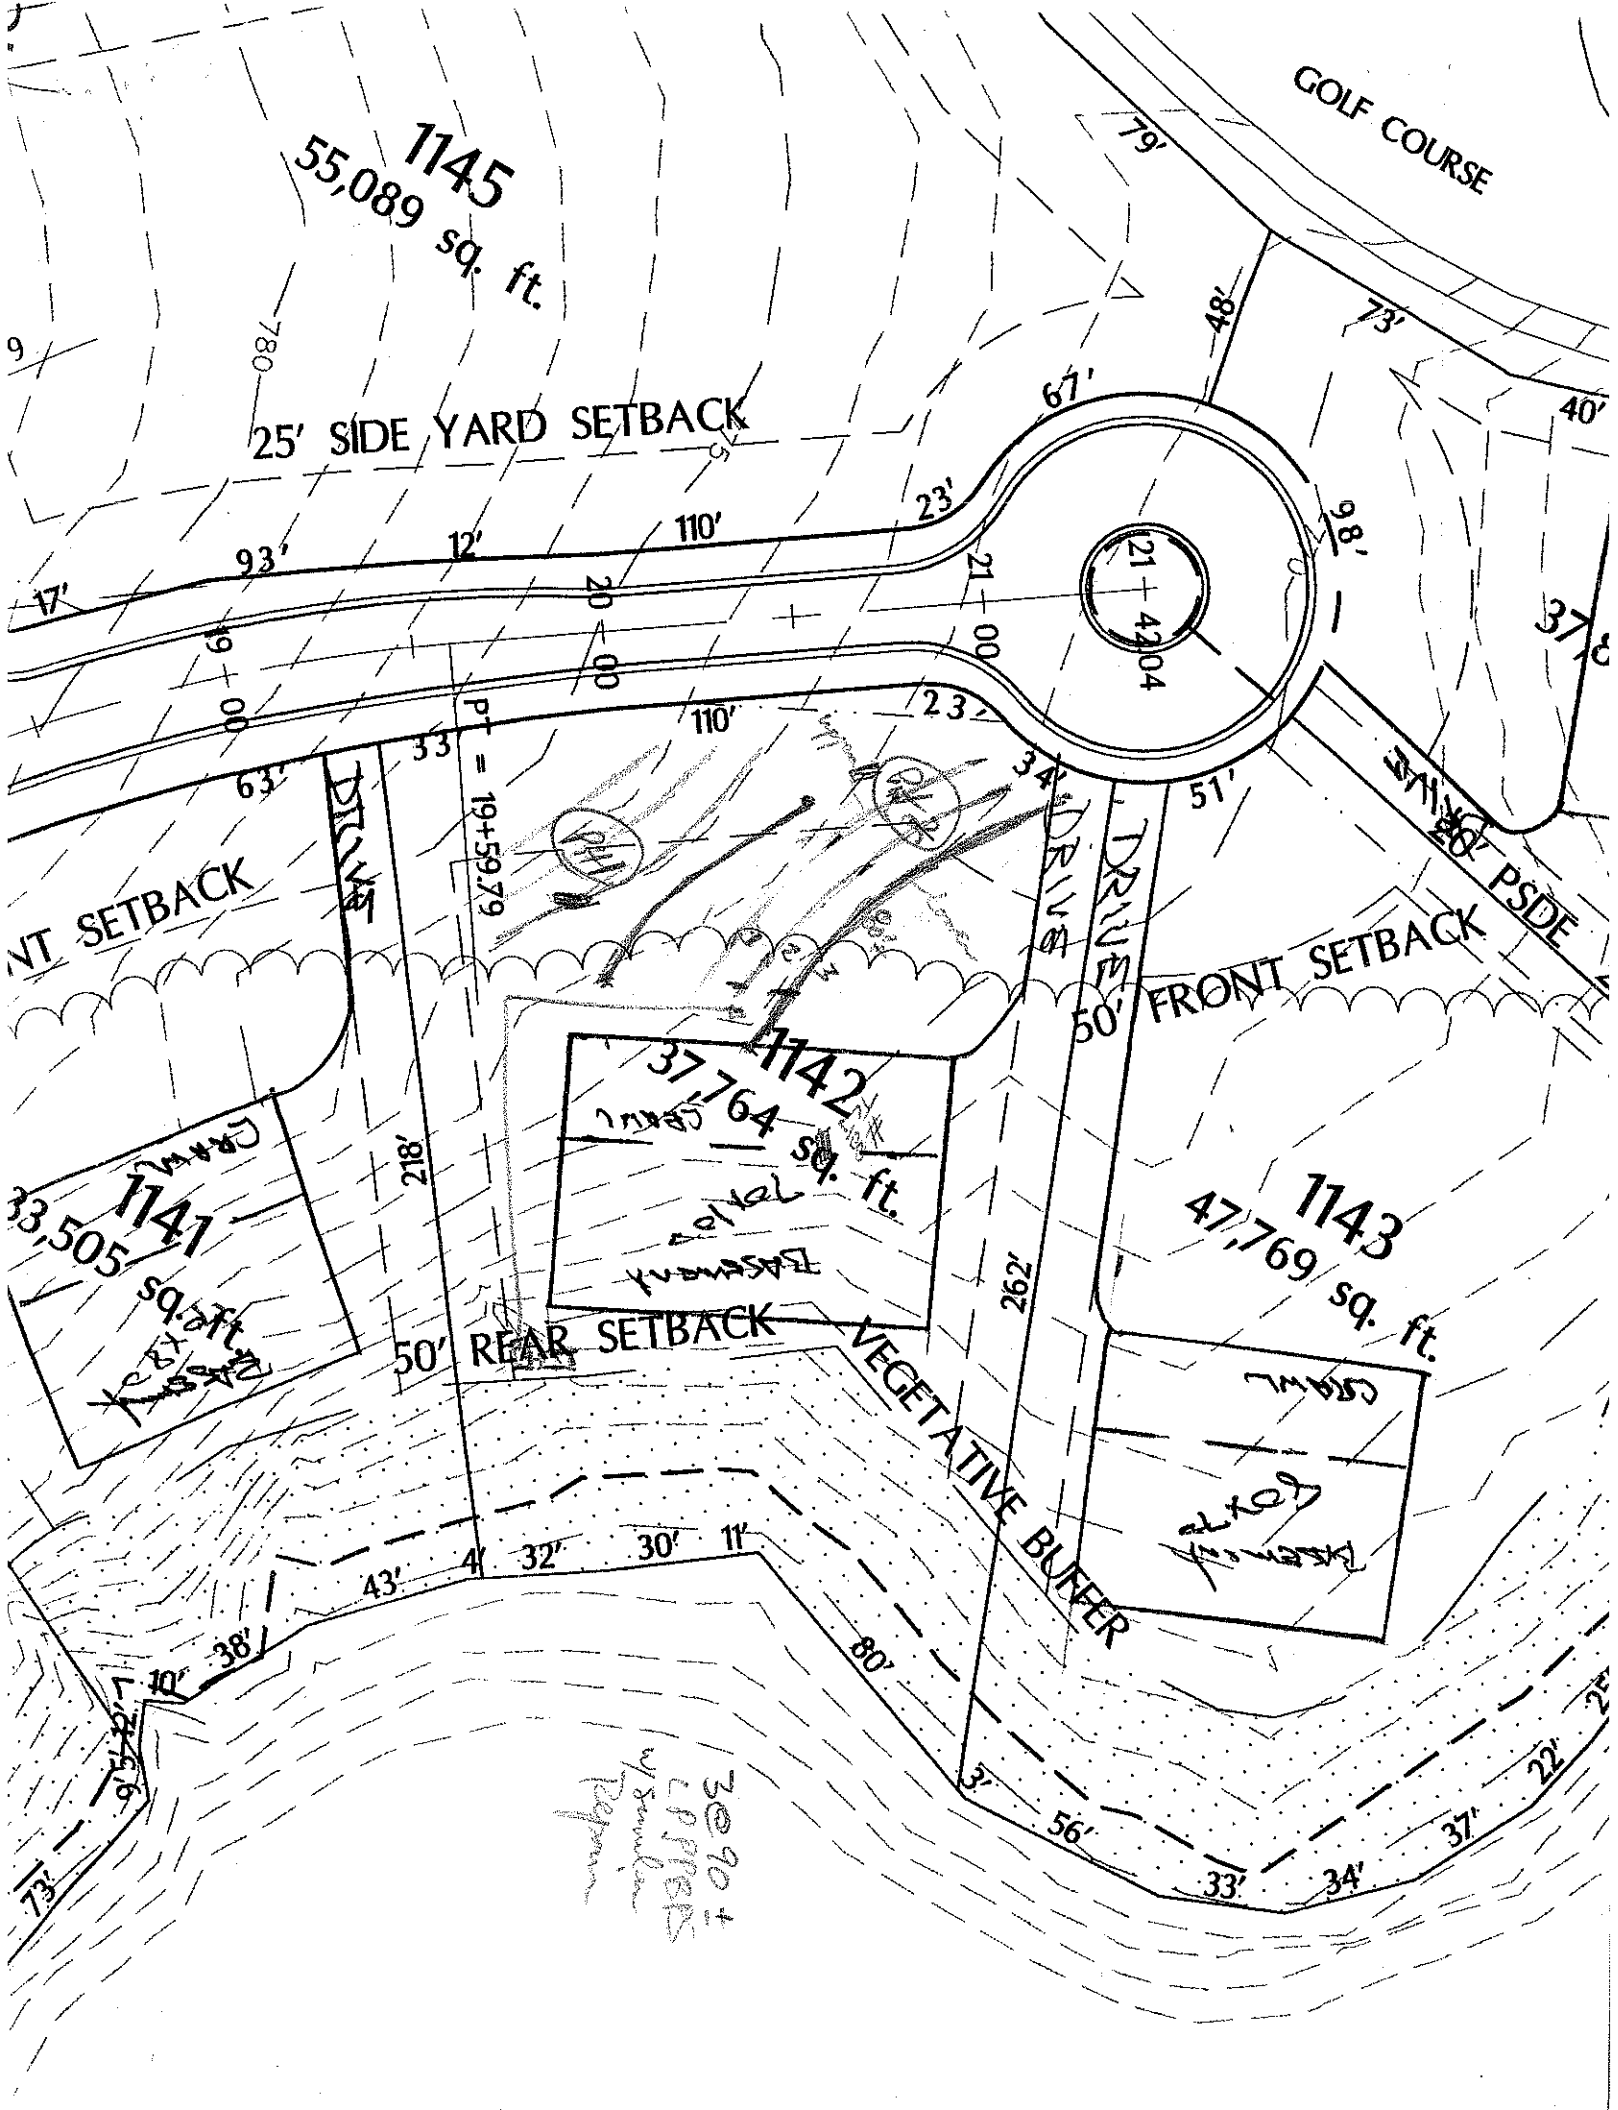
OWNER: ___ APPLICATION DATE ___
ADDRESS: ___
PROPOSED FACILITY: ___ PROPOSED DESIGN FLOW (.1949): ___ DATE EVALUATED: 9-16-02
LOCATION OF SITE: Lot 1142 Phase II The Pt. PROPERTY SIZE: ___
WATER SUPPLY: ☐ Private ☐ Public ☐ Well ☐ Spring ☐ Other ___ PROPERTY RECORDED: ___
EVALUATION METHOD: ☐ Auger Boring ☐ Pit ☐ Cut
TYPE OF WASTEWATER: ☐ Sewage ☐ Industrial Process ☐ Mixed

PROFILE #	.1940 LANDSCAPE POSITION/ SLOPE %	HORIZON DEPTH (IN.)	SOIL MORPHOLOGY (.1941) .1941 STRUCTURE/ TEXTURE	SOIL MORPHOLOGY (.1941) .1941 CONSISTENCE/ MINERALOGY	OTHER PROFILE FACTORS .1942 SOIL WETNESS/ COLOR	.1943 SOIL DEPTH	.1956 SAPRO CLASS	.1944 RESTR HORIZ	PROFILE CLASS & LTAR
1		0-11	WK SBK fsl	fri SSSP	common	inf			.3
		11-25	m-wk fr sbk yr cl	fr SSSP					
		25-63	wk SBK Ry cl	fr SSSP					
2		0-8	gp-wk SBK brn sdl	fr SSSP	few fine manganese concretions				.3
		8-36	m SBK brn cl	fr SSSP					
		36-61	wk SBK Ry cl	fr SSSP	few common inf saprolite				
3	#8 TCJ		DS soil/sap						
4									

DESCRIPTION	INITIAL SYSTEM	REPAIR SYSTEM
Available Space (.1945)		
System Type(s)		
Site LTAR		

OTHER FACTORS (.1946): ___
SITE CLASSIFICATION (.1948): ___
EVALUATED BY: ___
OTHER(S) PRESENT: ___

COMMENTS: ___


1145
55,089 sq. ft.
GOLF COURSE
25' SIDE YARD SETBACK
50' FRONT SETBACK
50' REAR SETBACK
VEGETATIVE BUFFER
1142
37,764 sq. ft.
1141
33,505 sq. ft.
1143
47,769 sq. ft.
110'
93'
12'
20'
17'
218'
262'
80'
73'
48'
67'
40'
98'
51'
63'
33'
34'
23'
79'
43'
4'
32'
30'
11'
38'
10'
56'
37'
22'
21+42.04
19+59.79
PSDE