DEPARTMENT OF ENVIRONMENT AND NATURAL RESOURCES
DIVISION OF ENVIRONMENTAL HEALTH
ON-SITE WASTEWATER SECTION

Sheet ___ of ___
PROPERTY ID #: _____
COUNTY: _____

SOIL/SITE EVALUATION
for ON-SITE WASTEWATER SYSTEM

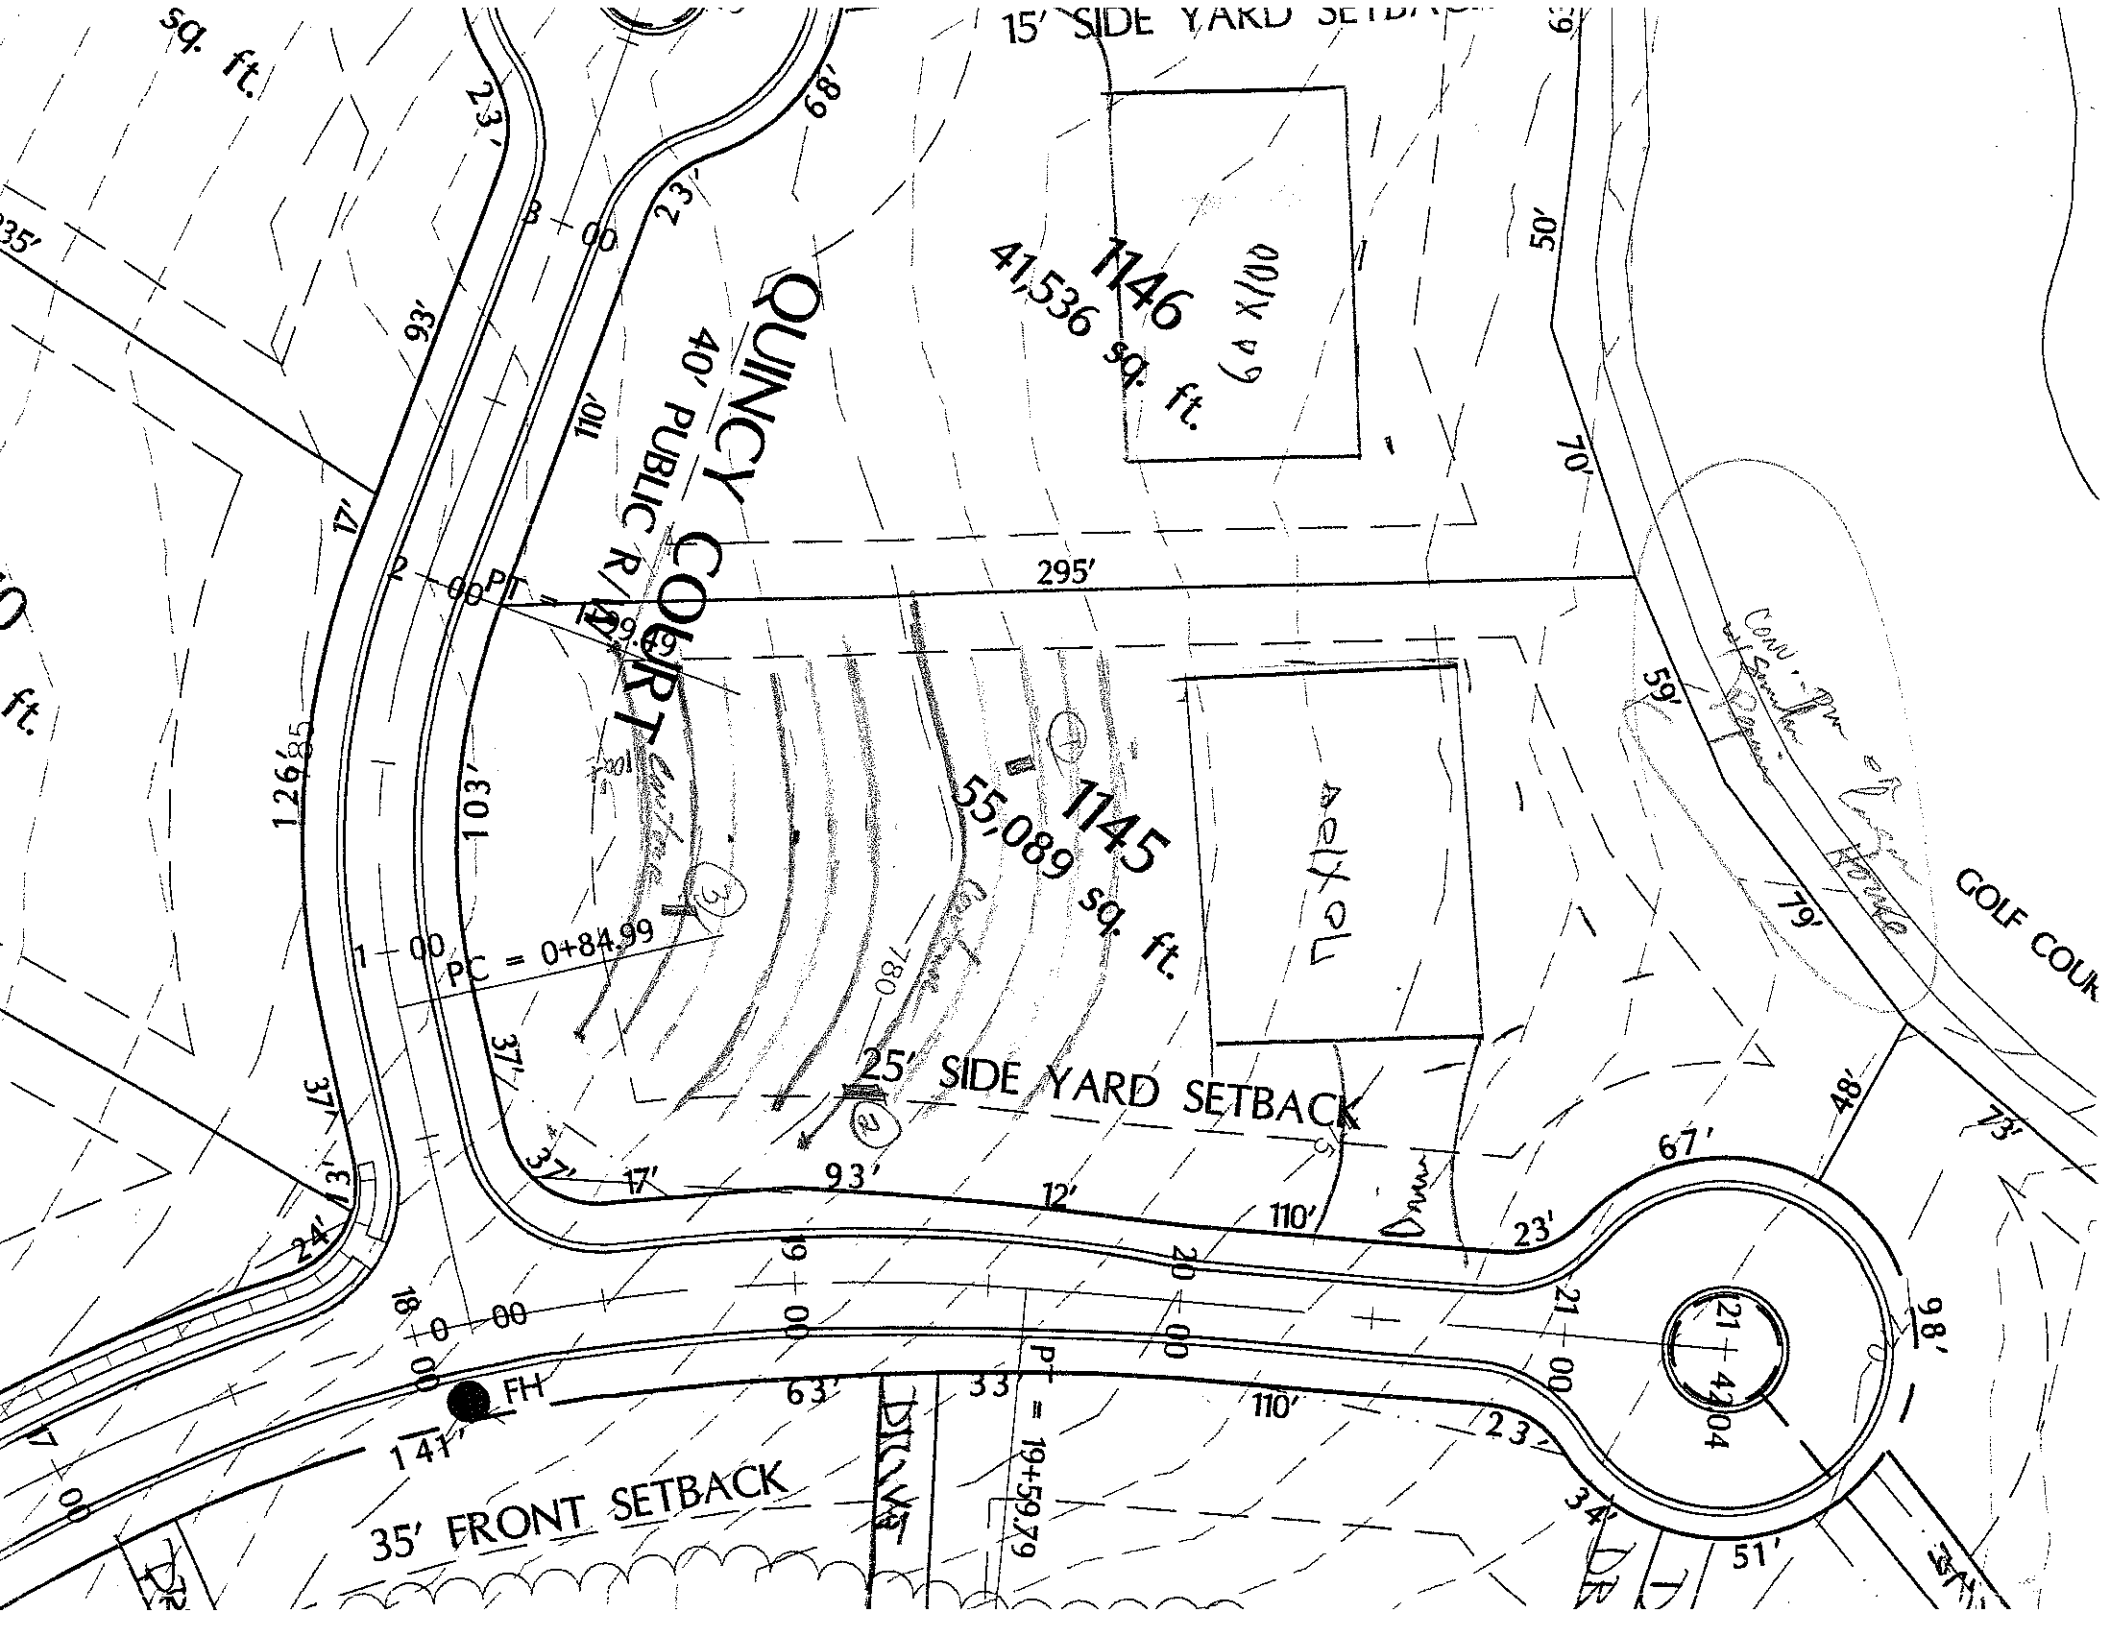
OWNER: _____ APPLICATION DATE _____
ADDRESS: _____
PROPOSED FACILITY: _____ PROPOSED DESIGN FLOW (.1949): _____ DATE EVALUATED: 9-28-02
LOCATION OF SITE: Lot 114 S Shore Dr The Pt PROPERTY SIZE: _____
WATER SUPPLY: ☐ Private ☐ Public ☐ Well ☐ Spring ☐ Other _____ PROPERTY RECORDED: _____
EVALUATION METHOD: ☐ Auger Boring ☐ Pit ☐ Cut
TYPE OF WASTEWATER: ☐ Sewage ☐ Industrial Process ☐ Mixed

PROFILE #	.1940 LAND-SCAPE POSITION/ SLOPE %	HORI-ZON DEPTH (IN.)	SOIL MORPHOLOGY (.1941) .1941 STRUCTURE/ TEXTURE	SOIL MORPHOLOGY (.1941) .1941 CONSISTENCE/ MINERALOGY	OTHER PROFILE FACTORS .1942 SOIL WETNESS/ COLOR	OTHER PROFILE FACTORS .1943 SOIL DEPTH	OTHER PROFILE FACTORS .1956 SAPRO CLASS	OTHER PROFILE FACTORS .1944 RESTR HORIZ	PROFILE CLASS & LTAR
1		0-5	gr lam sol	fr ss sp					o3
		5-30	wk sbk	fr ss sp					
		30-54	wk sbk yr cl	fr ss sp	common wet sap				
2		0-6	Compacted lam sol	fi ss sp					o3
		6-24	wk sbk RC	fr ss sp					
		24-36	wk fsbk yr cl	fi fr ss sp					
3		0-7	wk sbk lam cl	fr ss sp					o3
		7-33	wk sbk RC	fr ss sp					
		33-54	wk sbk yr-ry cl	fr ss sp common wet sap					
4									

DESCRIPTION	INITIAL SYSTEM	REPAIR SYSTEM
Available Space (.1945)		
System Type(s)		
Site LTAR		

OTHER FACTORS (.1946): _____
SITE CLASSIFICATION (.1948): _____
EVALUATED BY: _____
OTHER(S) PRESENT: _____

COMMENTS: _____


15' SIDE YARD SETBACK
1146
41,536 sq. ft.
70' X 100'
1145
55,089 sq. ft.
70' X 100'
QUINCY COURT
40' PUBLIC R/W
295'
PC = 0+84.99
PT = 19+59.79
25' SIDE YARD SETBACK
35' FRONT SETBACK
GOLF COURSE
DRIVE
FH
110'
93'
103'
126.85'
141'
63'
33'
51'
79'
59'
48'
67'
73'
98'
50'
70'
37'
24'
17'
12'
23'
34'
21+42.04