DEPARTMENT OF ENVIRONMENT AND NATURAL RESOURCES
DIVISION OF ENVIRONMENTAL HEALTH
ON-SITE WASTEWATER SECTION

Sheet ___ of ___
PROPERTY ID #: ___
COUNTY: ___

SOIL/SITE EVALUATION
for ON-SITE WASTEWATER SYSTEM

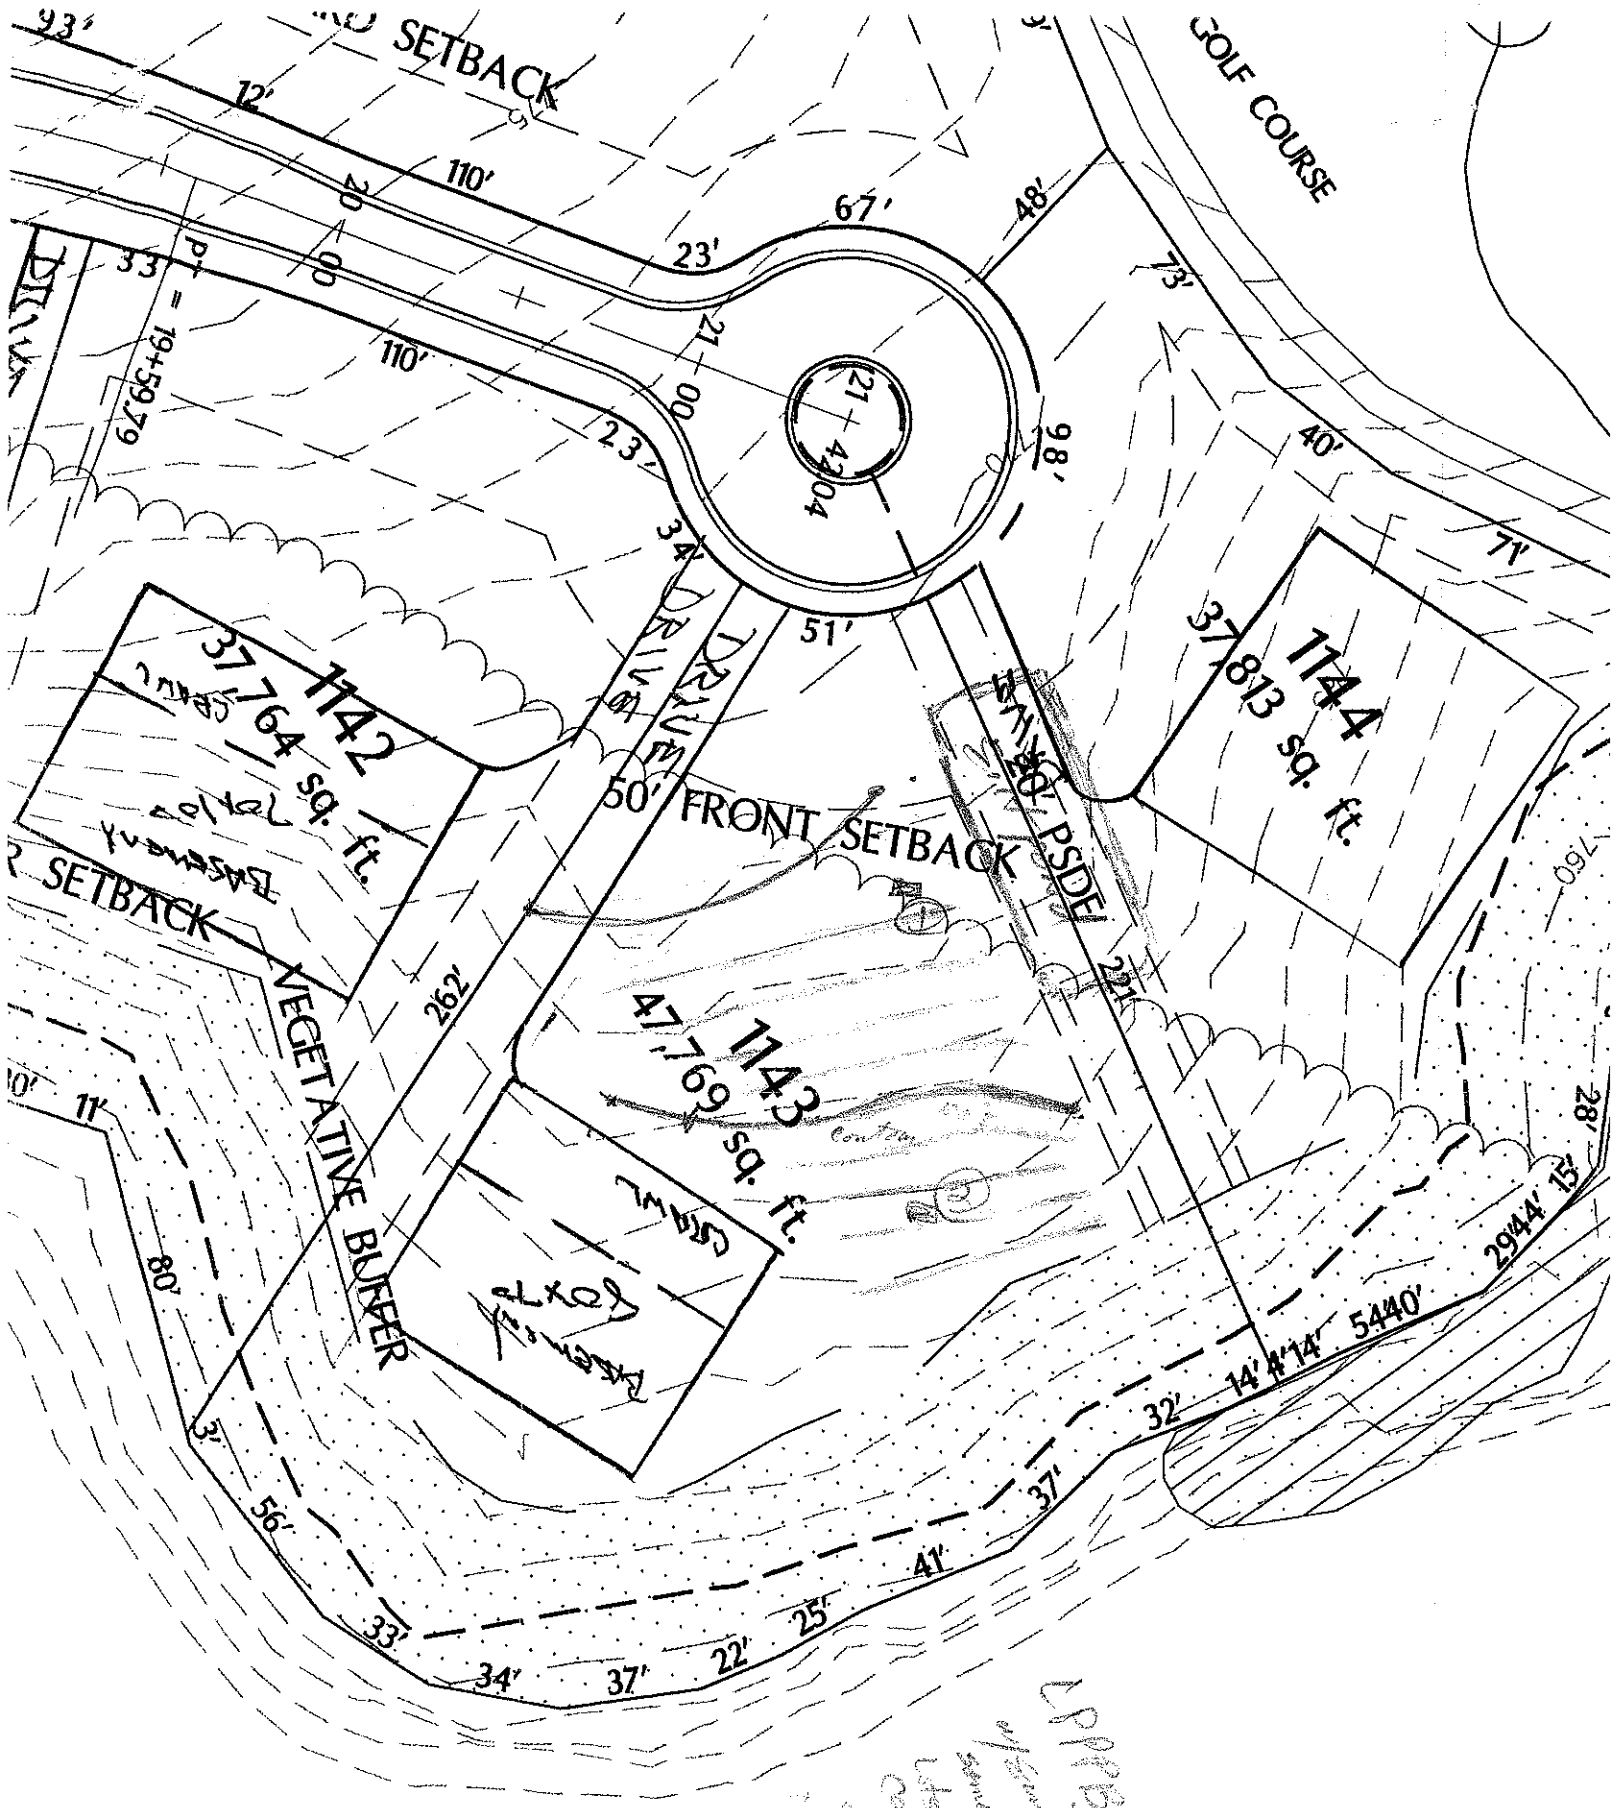
OWNER: ___ APPLICATION DATE ___
ADDRESS: ___
PROPOSED FACILITY: ___ PROPOSED DESIGN FLOW (.1949): ___ DATE EVALUATED: 9-16-02
LOCATION OF SITE: Lot 1143 phase II Taft. PROPERTY SIZE: ___
WATER SUPPLY: ☐ Private ☐ Public ☐ Well ☐ Spring ☐ Other ___ PROPERTY RECORDED: ___
EVALUATION METHOD: ☐ Auger Boring ☐ Pit ☐ Cut
TYPE OF WASTEWATER: ☐ Sewage ☐ Industrial Process ☐ Mixed

PROFILE #	.1940 LANDSCAPE POSITION/ SLOPE %	HORIZON DEPTH (IN.)	SOIL MORPHOLOGY (.1941) .1941 STRUCTURE/ TEXTURE	.1941 CONSISTENCE/ MINERALOGY	OTHER PROFILE FACTORS .1942 SOIL WETNESS/ COLOR	.1943 SOIL DEPTH	.1956 SAPRO CLASS	.1944 RESTR HORIZ	PROFILE CLASS & LTAR
1		0-12	compacted trench						.25
		12-56	wk blk yrd fr ssp	common mistp					
2		0-5	sg loamy fr ssp						.3
		5-27	blk scl fr ssp						
		27-45	wk oak yrd scl	common/mistp fr ssp					
		45-60	massive fr ssp						
3									
4									

DESCRIPTION	INITIAL SYSTEM	REPAIR SYSTEM
Available Space (.1945)		
System Type(s)		
Site LTAR		

OTHER FACTORS (.1946): ___
SITE CLASSIFICATION (.1948): ___
EVALUATED BY: ___
OTHER(S) PRESENT: ___

COMMENTS: ___


SETBACK
GOLF COURSE
110'
67'
48'
73'
23'
21'
110'
98'
40'
71'
51'
1142
37,764 sq. ft.
1144
37,813 sq. ft.
50' FRONT SETBACK
1143
47,769 sq. ft.
VEGETATIVE BUFFER
262'
221'
80'
11'
3'
56'
33'
34'
37'
22'
25'
41'
37'
32'
14' 4' 14"
5440'
29'44' 15"
28'