

09/27/2004 09:36 7048497803 JR POORE PAGE 03/05

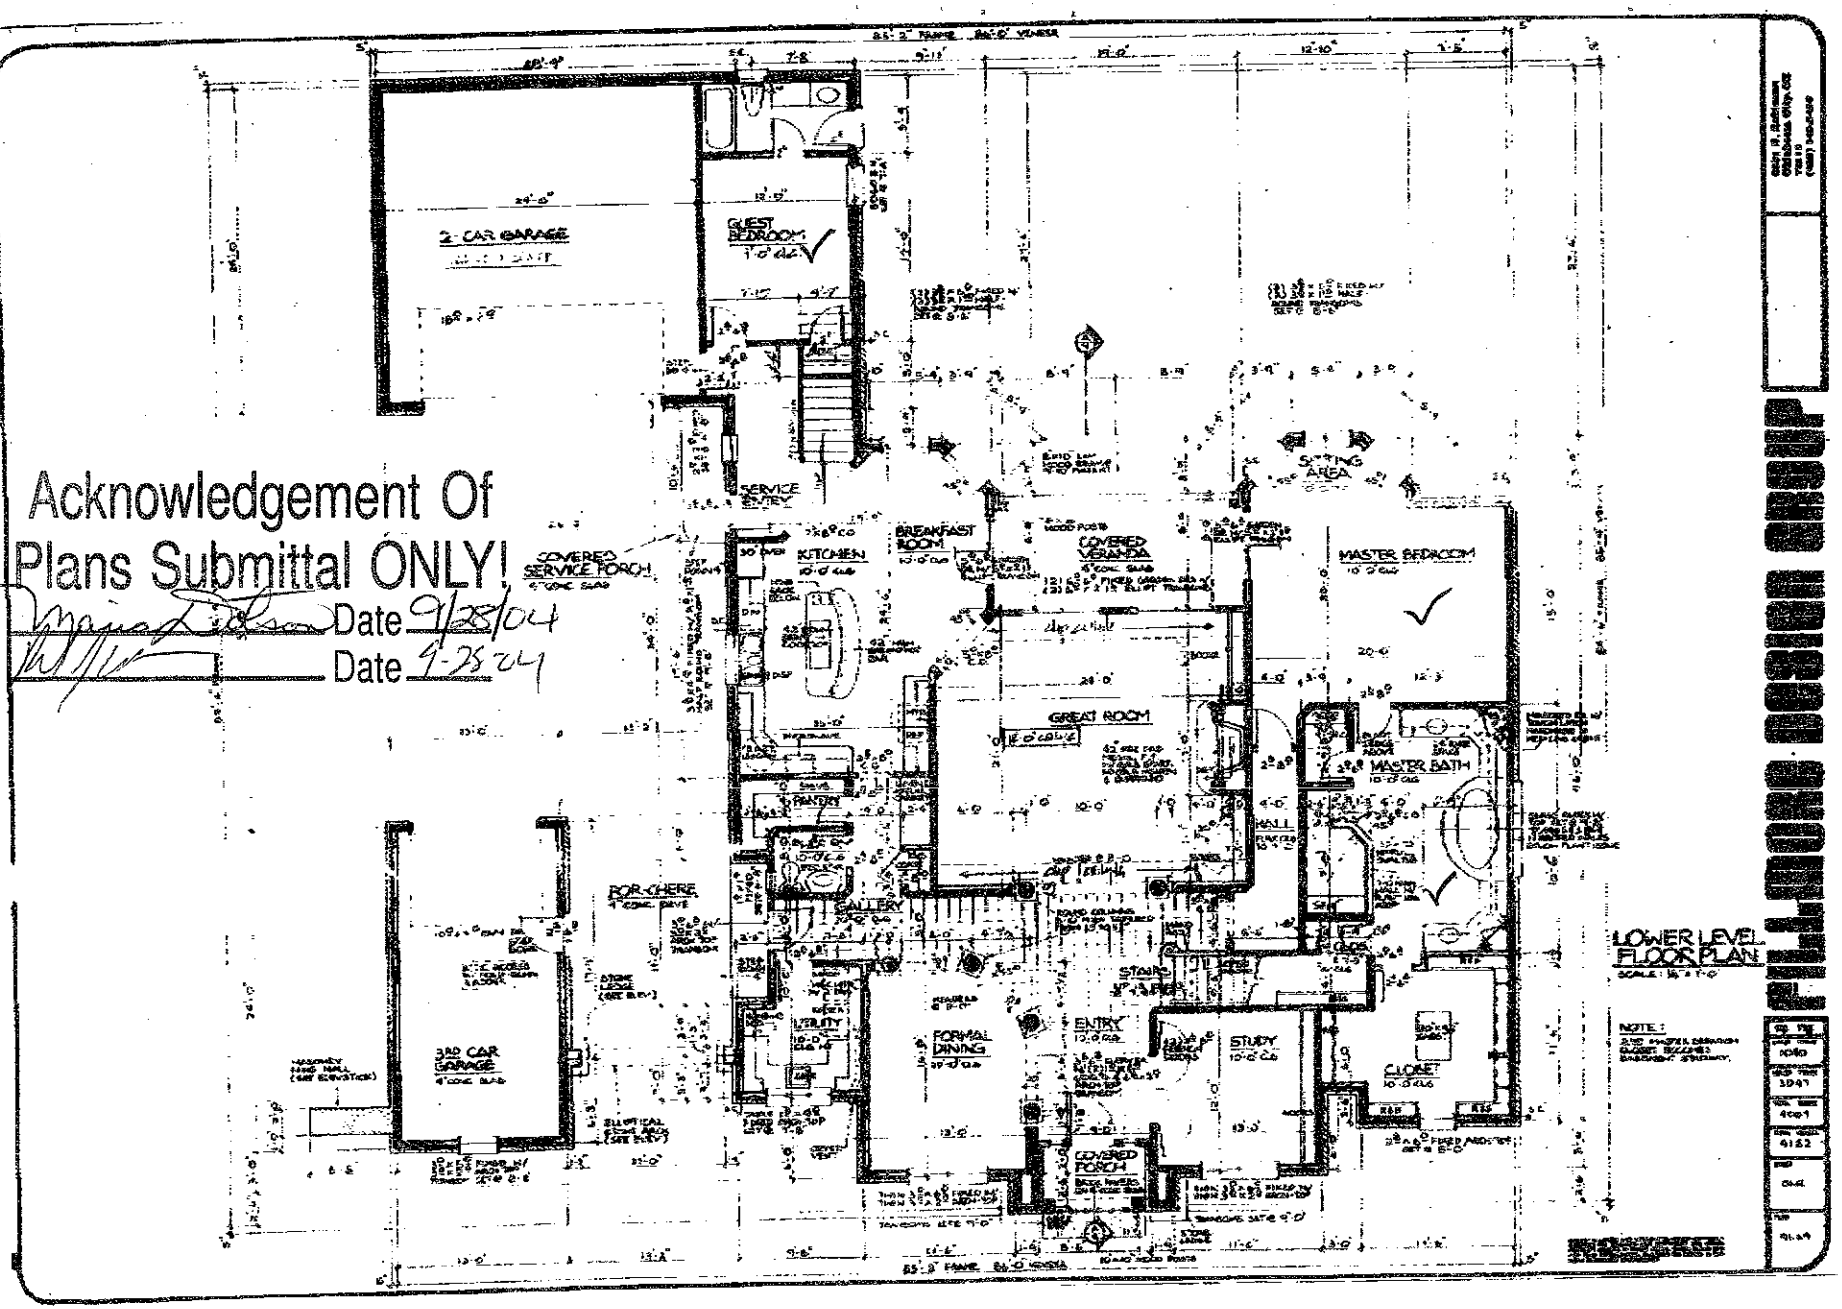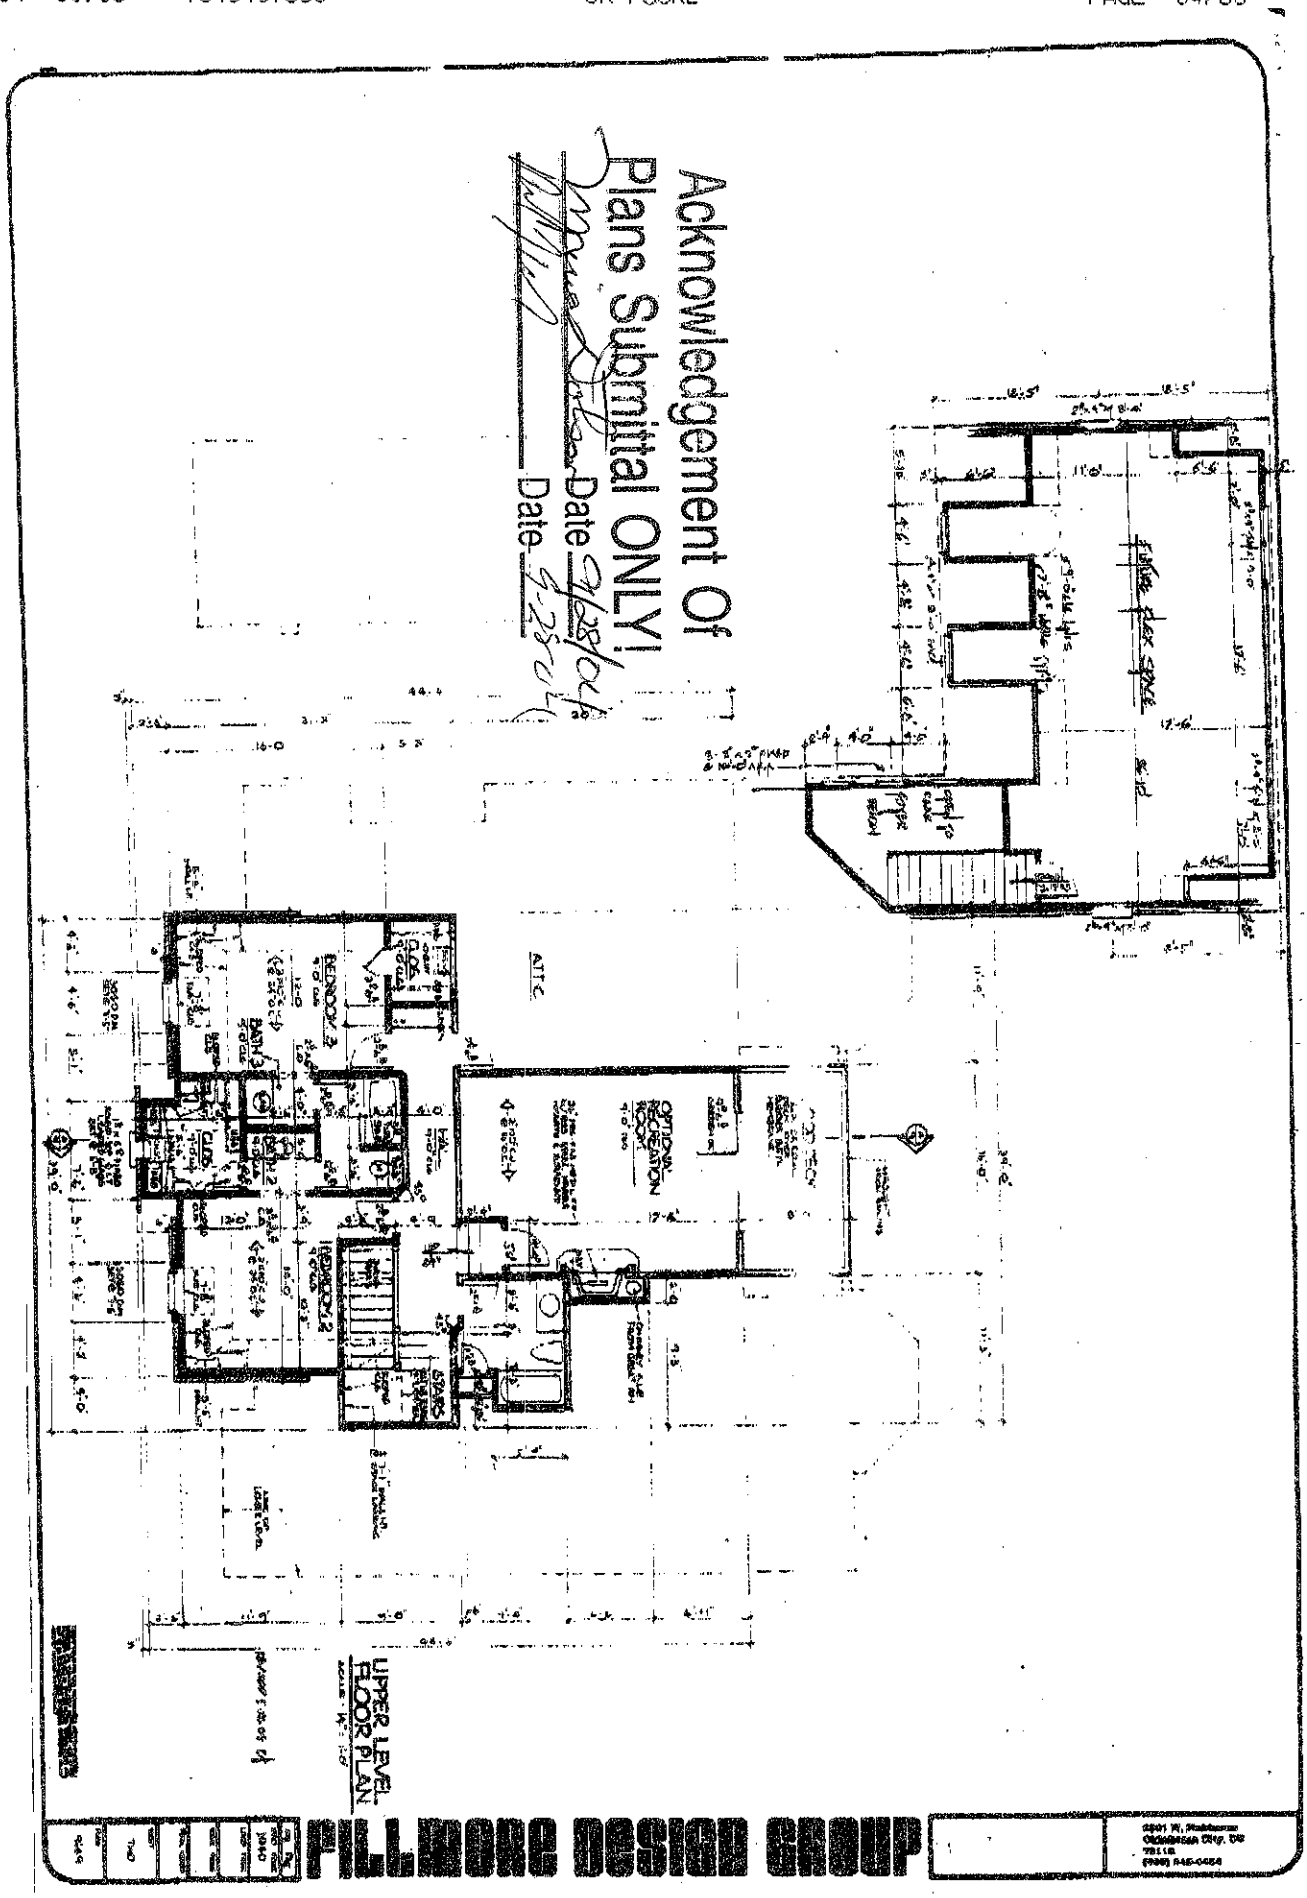

Acknowledgement Of
Plans Submittal ONLY!
Date 9/28/04
Date 9-28-04


Acknowledgement Of
Plans Submittal ONLY!
Date
Date
UPPER LEVEL
FLOOR PLAN
PILLMORE DESIGN GROUP