...ION OF ENVIRONMENTAL HEALTH
...TE WASTEWATER SECTION

Sheet ___ of ___
PROPERTY ID #: _____
COUNTY: _____

SOIL/SITE EVALUATION
for ON-SITE WASTEWATER SYSTEM

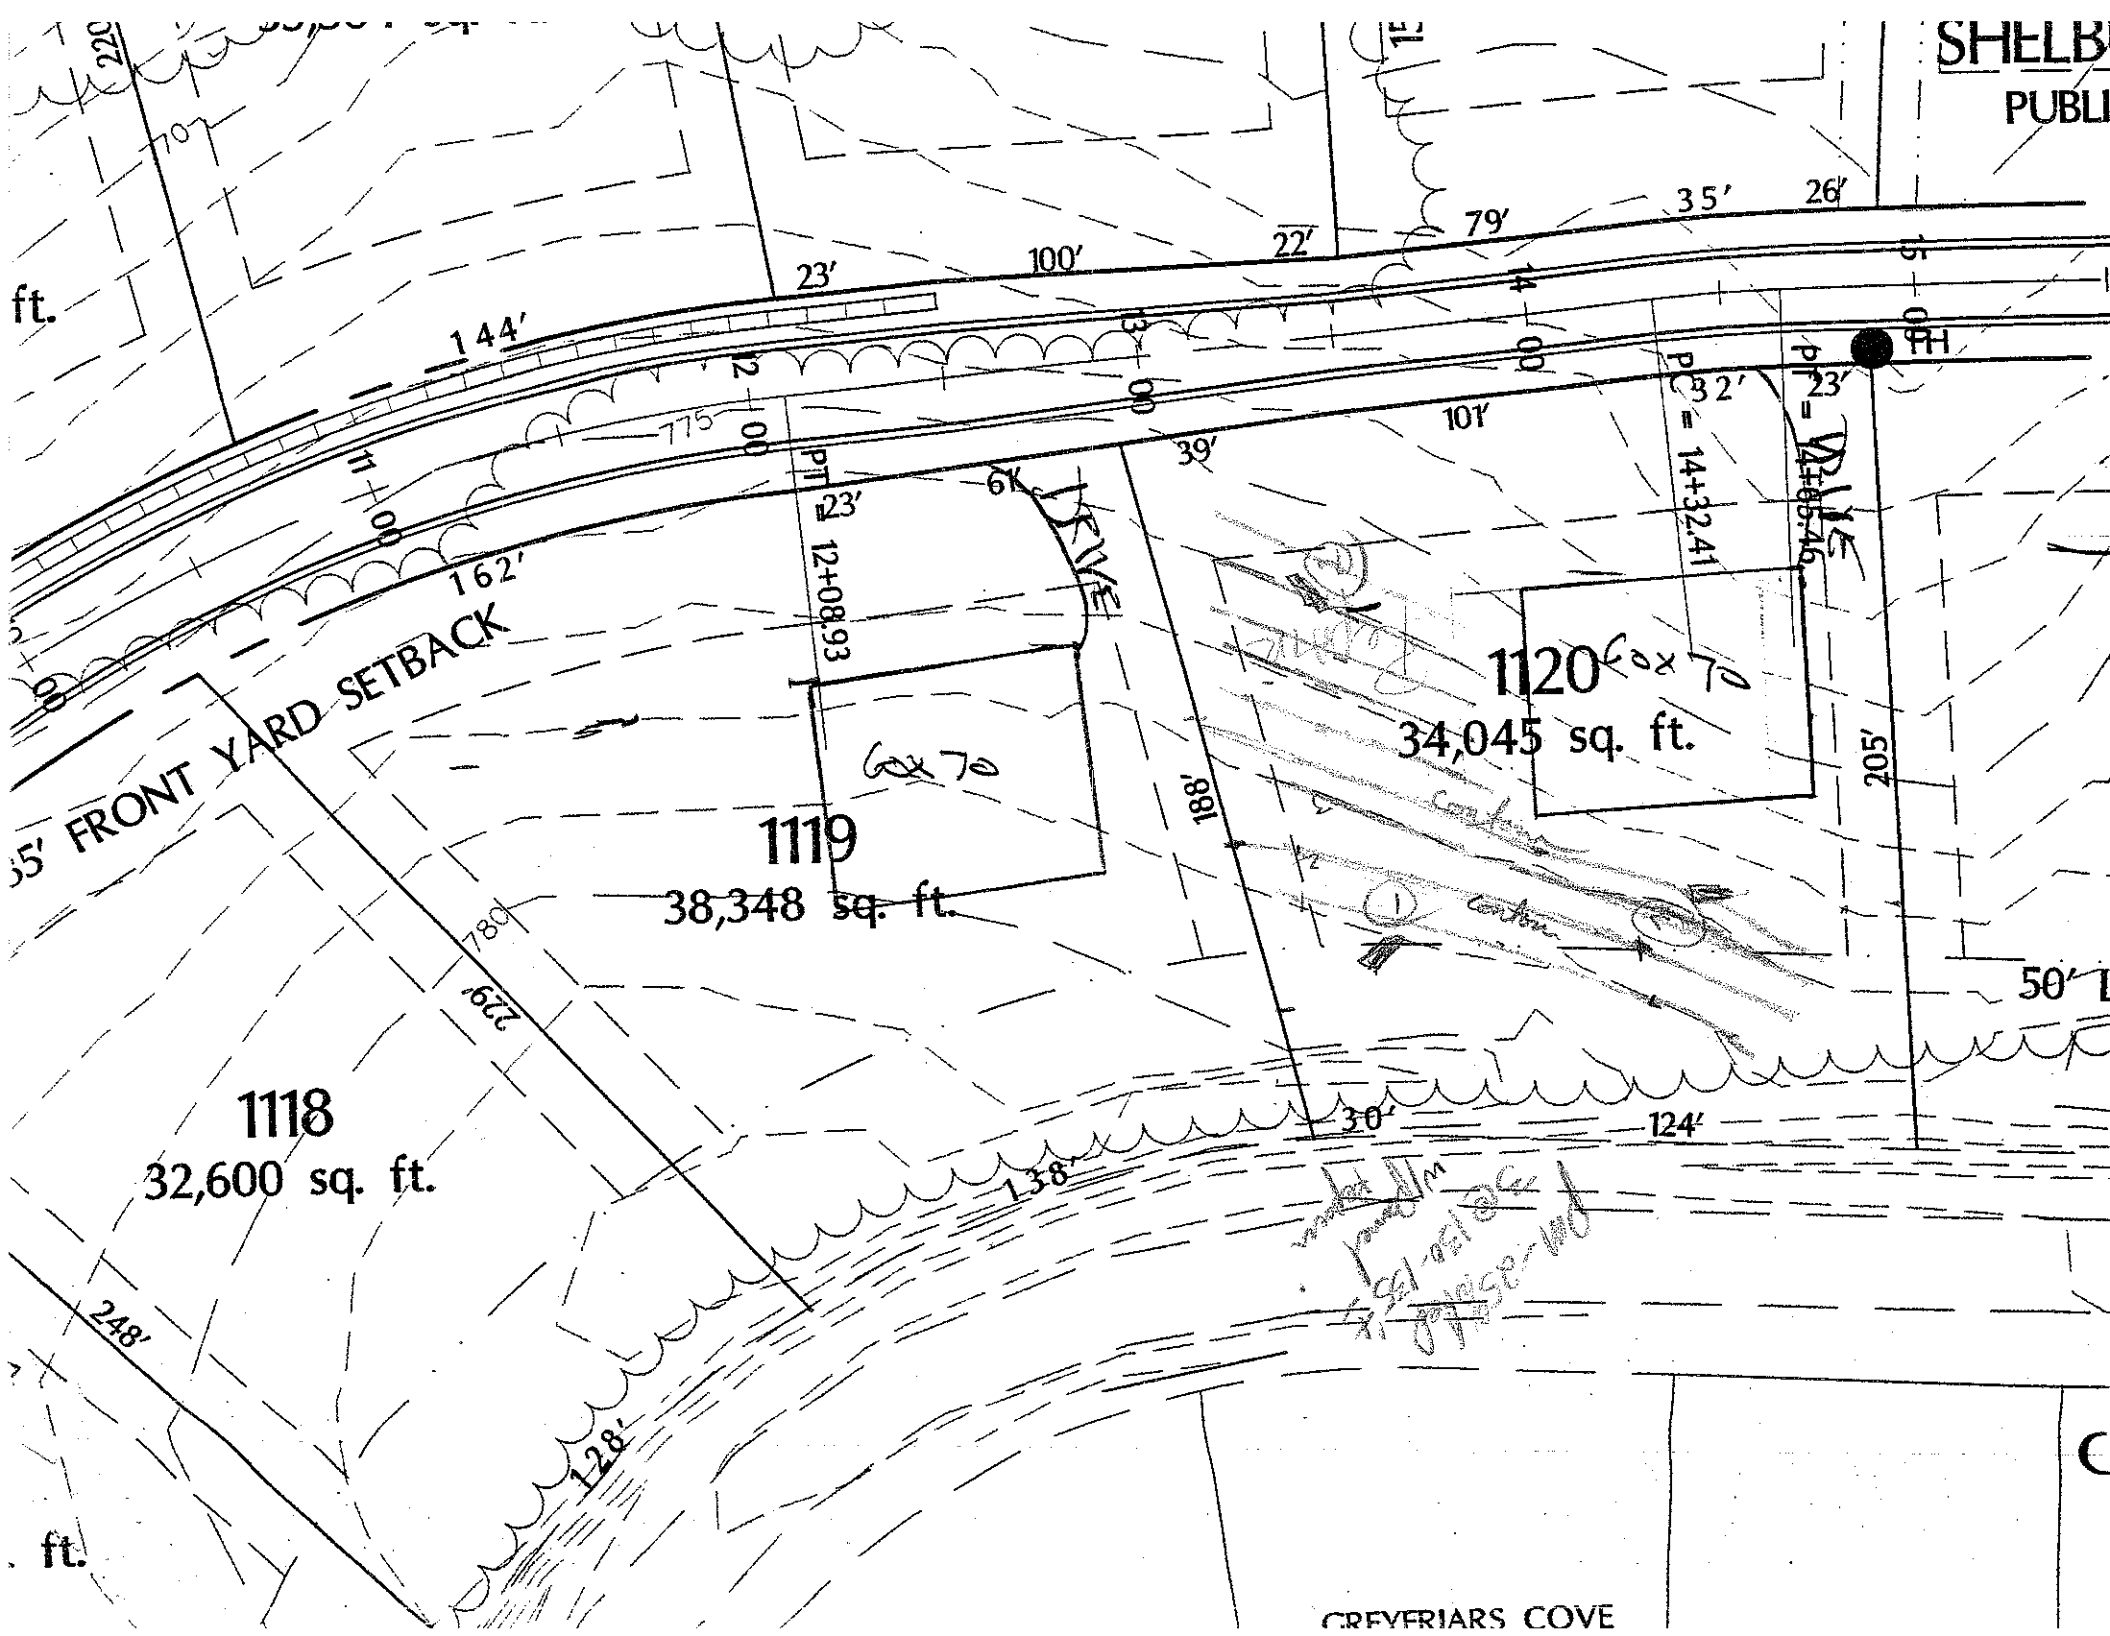
OWNER: ORS APPLICATION DATE _____
ADDRESS: _____ DATE EVALUATED: 12-18-02
PROPOSED FACILITY: _____ PROPOSED DESIGN FLOW (.1949): 480 gpd PROPERTY SIZE: _____
LOCATION OF SITE: Lot 1120 25.11 Thrift PROPERTY RECORDED: _____
WATER SUPPLY: ☐ Private ☒ Public ☒ Well ☐ Spring ☐ Other _____
EVALUATION METHOD: ☐ Auger Boring ☒ Pit ☐ Cut
TYPE OF WASTEWATER: ☒ Sewage ☐ Industrial Process ☐ Mixed

PROFILE #	.1940 LAND-SCAPE POSITION/ SLOPE %	HORI-ZON DEPTH (IN.)	SOIL MORPHOLOGY (.1941) .1941 STRUCTURE/ TEXTURE	SOIL MORPHOLOGY (.1941) .1941 CONSISTENCE/ MINERALOGY	OTHER PROFILE FACTORS .1942 SOIL WETNESS/ COLOR	.1943 SOIL DEPTH	.1956 SAPRO CLASS	.1944 RESTR HORIZ	PROFILE CLASS & LTAR
1		0-7	gr fsl	fri sss					.3
		7-50	lfsbk rcl	fri sss fwd lwi sap					
2		0-5	gr lfsl	fri sss					.3
		5-48	mfsbk RC	fri sss	Low organic cont.				
3		0-3	mfsbk fsl						.3
		3-50	sbk rcl	fri sss few mi sap					
4									

DESCRIPTION	INITIAL SYSTEM	REPAIR SYSTEM
Available Space (.1945)		
System Type(s)	pm-15% Red	LPP&BAS
Site LTAR	.3	.3

OTHER FACTORS (.1946): _____
SITE CLASSIFICATION (.1948): PS
EVALUATED BY: DRH
OTHER(S) PRESENT: Paul Zimmerman

COMMENTS: _____


SHELB
PUBLI
ft.
144'
100'
23'
22'
79'
35'
26'
775'
162'
5' FRONT YARD SETBACK
PI = 12+08.93
PI = 14+32.41
PI = 14+66.46
23'
6'
DRIVE
101'
39'
205'
188'
1119
38,348 sq. ft.
1120
34,045 sq. ft.
1118
32,600 sq. ft.
780'
229'
248'
128'
138'
30'
124'
50'
GREYFRIARS COVE