DEPARTMENT OF ENVIRONMENT AND NATURAL RESOURCES
DIVISION OF ENVIRONMENTAL HEALTH
ON-SITE WASTEWATER SECTION

Sheet ___ of ___
PROPERTY ID #: _____
COUNTY: _____

SOIL/SITE EVALUATION
for ON-SITE WASTEWATER SYSTEM

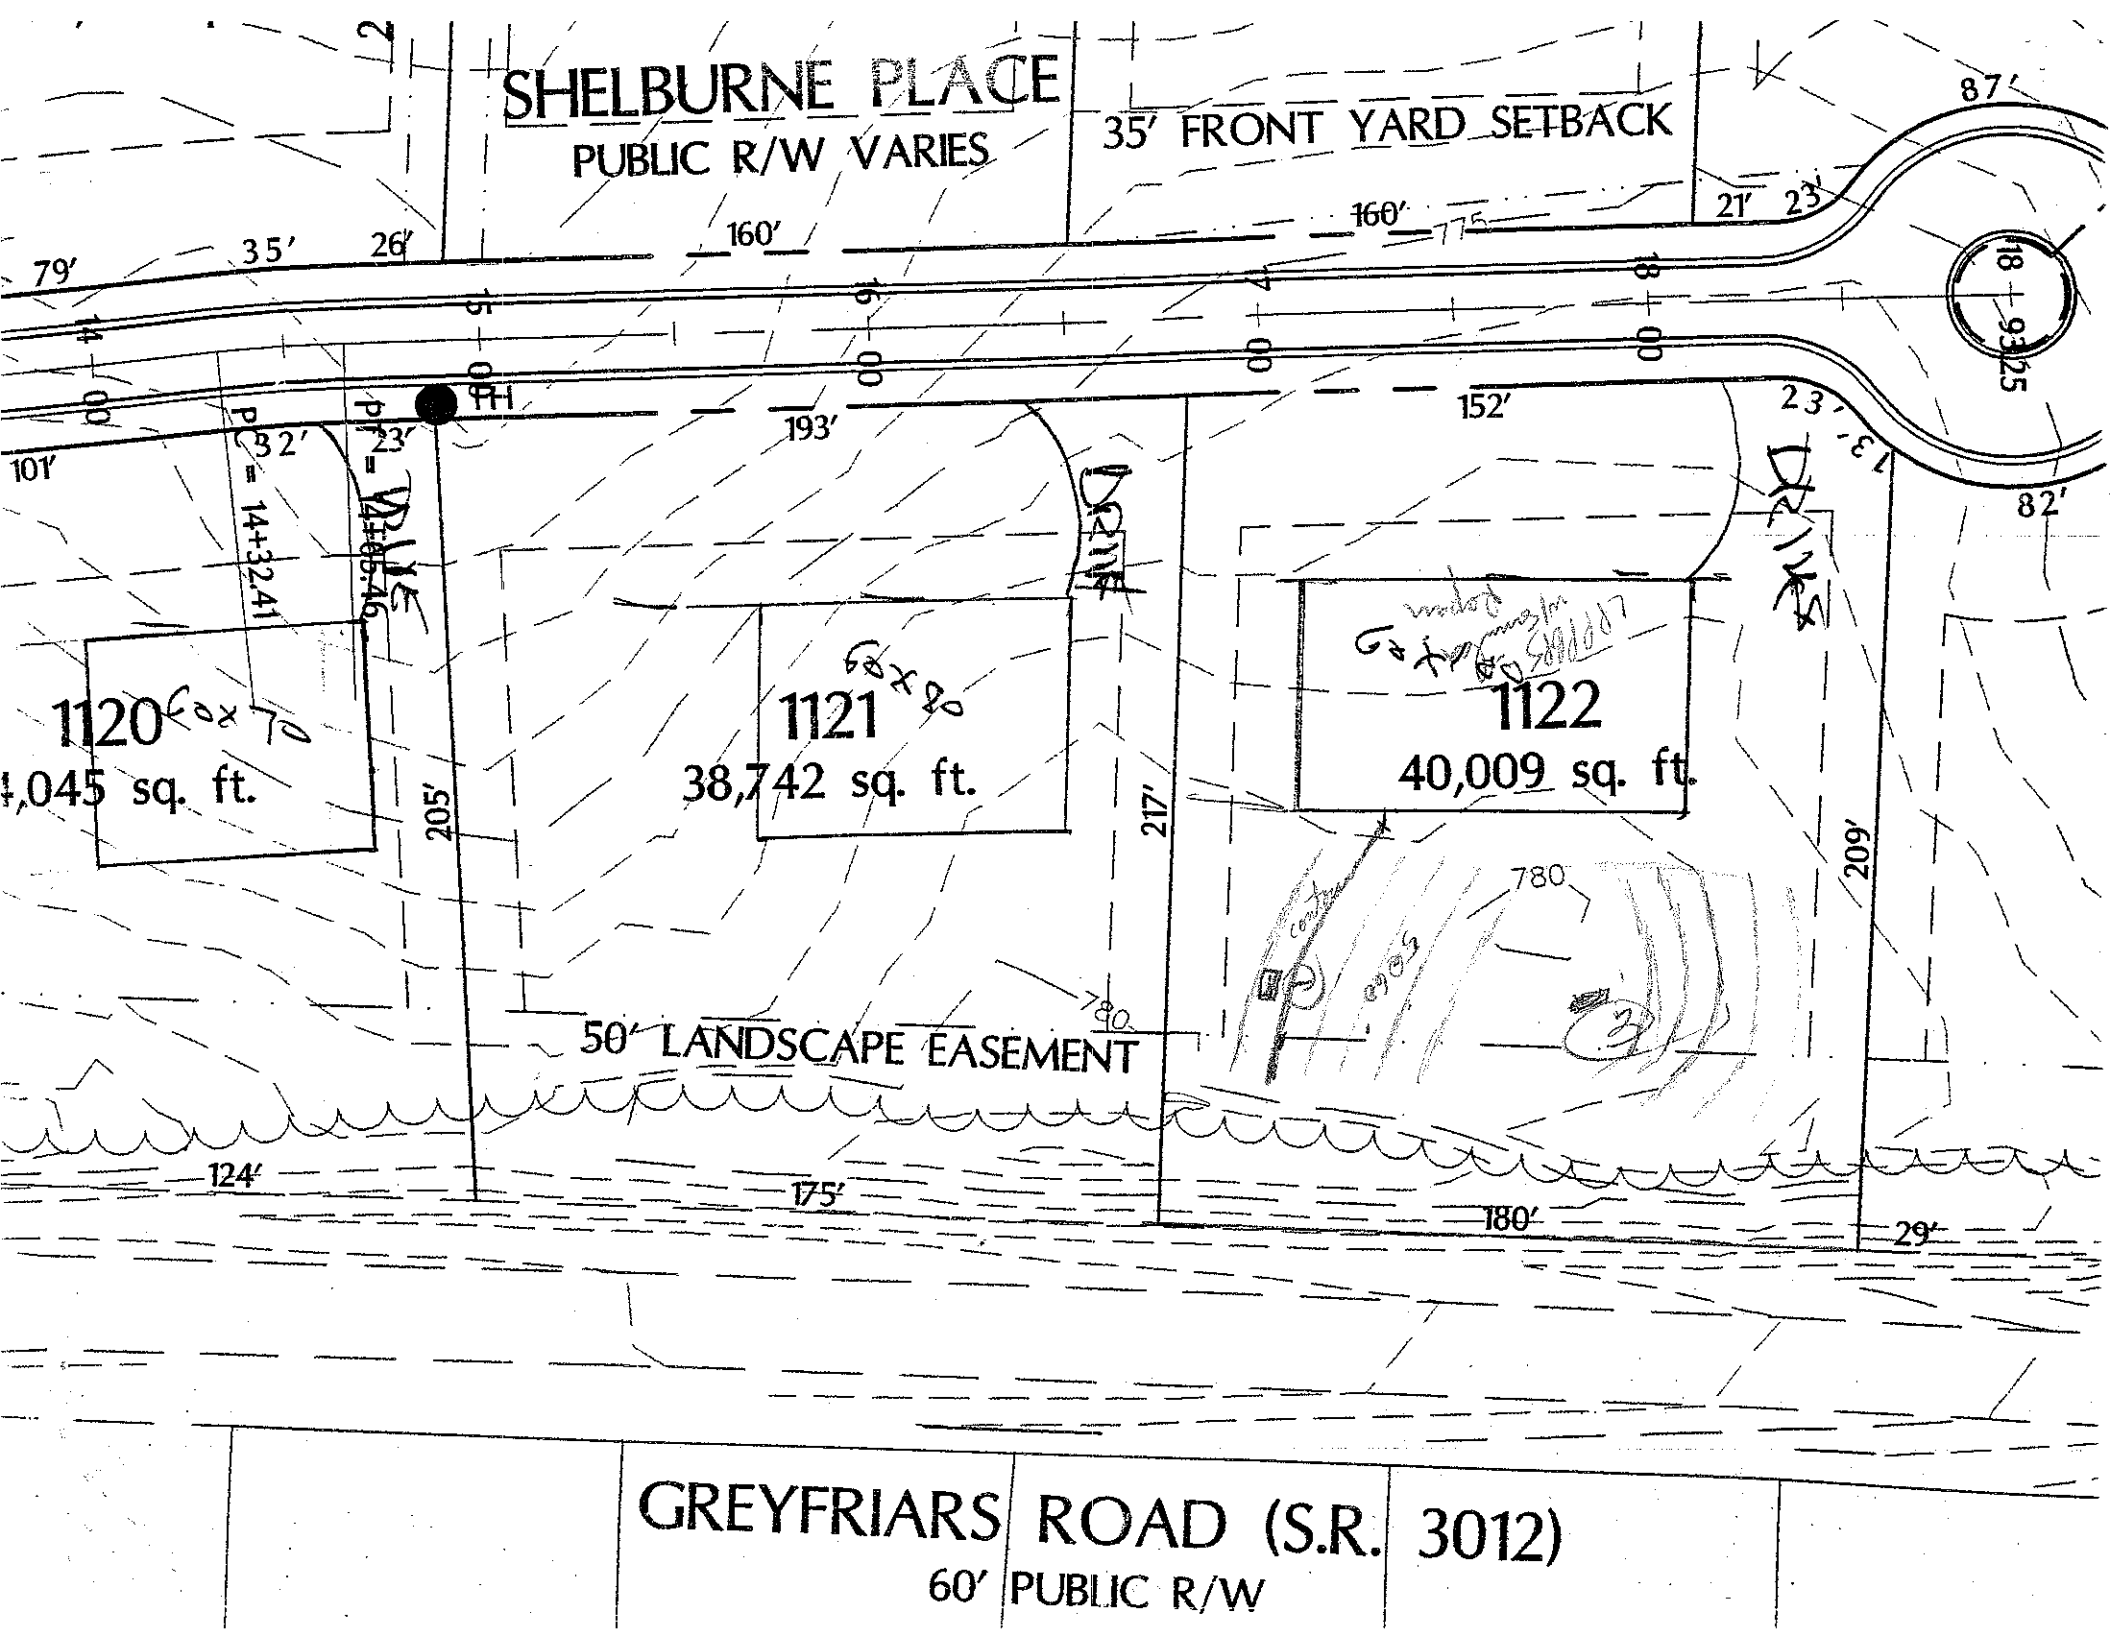
OWNER: CRI APPLICATION DATE _____
ADDRESS: _____ DATE EVALUATED: 12-18-02
PROPOSED FACILITY: _____ PROPOSED DESIGN FLOW (.1949): 480gpd PROPERTY SIZE: _____
LOCATION OF SITE: Lot 1122 Phase II The Pt PROPERTY RECORDED: _____
WATER SUPPLY: ☐ Private ☒ Public ☒ Well ☐ Spring ☐ Other _____
EVALUATION METHOD: ☐ Auger Boring ☒ Pit ☐ Cut
TYPE OF WASTEWATER: ☒ Sewage ☐ Industrial Process ☐ Mixed

PROFILE #	.1940 LAND-SCAPE POSITION/ SLOPE %	HORI-ZON DEPTH (IN.)	SOIL MORPHOLOGY (.1941) .1941 STRUCTURE/ TEXTURE	SOIL MORPHOLOGY (.1941) .1941 CONSISTENCE/ MINERALOGY	OTHER PROFILE FACTORS .1942 SOIL WETNESS/ COLOR	OTHER PROFILE FACTORS .1943 SOIL DEPTH	OTHER PROFILE FACTORS .1956 SAPRO CLASS	OTHER PROFILE FACTORS .1944 RESTR HORIZ	PROFILE CLASS & LTAR
1		0-7	gr fsl/sl fssp						.3
		7-27	mfsakRc	frsp sap					
		27-48	wk fsk gyl	frssp/ sand/sap					
2		0-5	gr fsl	frssp					.25-.3
		5-48	mfsakRc	frssp	peaty horizon +10"				
3									
4									

DESCRIPTION	INITIAL SYSTEM	REPAIR SYSTEM
Available Space (.1945)		
System Type(s)	LPP&BS	LPP&BS
Site LTAR	.25-.3	.25-.3

OTHER FACTORS (.1946): _____
SITE CLASSIFICATION (.1948): B pc. 1956
EVALUATED BY: DWK
OTHER(S) PRESENT: Paul Rasmussen

COMMENTS: _____


SHELBURNE PLACE
PUBLIC R/W VARIES
35' FRONT YARD SETBACK
1120
1121
38,742 sq. ft.
1122
40,009 sq. ft.
50' LANDSCAPE EASEMENT
GREYFRIARS ROAD (S.R. 3012)
60' PUBLIC R/W