DEPARTMENT OF ENVIRONMENT AND NATURAL RESOURCES
DIVISION OF ENVIRONMENTAL HEALTH
ON-SITE WASTEWATER SECTION

Sheet ___ of ___
PROPERTY ID #: _____
COUNTY: _____

SOIL/SITE EVALUATION
for ON-SITE WASTEWATER SYSTEM

OWNER: _____
ADDRESS: _____ APPLICATION DATE _____
PROPOSED FACILITY: _____ DATE EVALUATED: 7-17-02
LOCATION OF SITE: Lot 1126 The Pt. PROPOSED DESIGN FLOW (.1949): _____ PROPERTY SIZE: _____
WATER SUPPLY: ☐ Private ☐ Public ☐ Well ☐ Spring ☐ Other _____ PROPERTY RECORDED: _____
EVALUATION METHOD: ☐ Auger Boring ☐ Pit ☐ Cut
TYPE OF WASTEWATER: ☐ Sewage ☐ Industrial Process ☐ Mixed

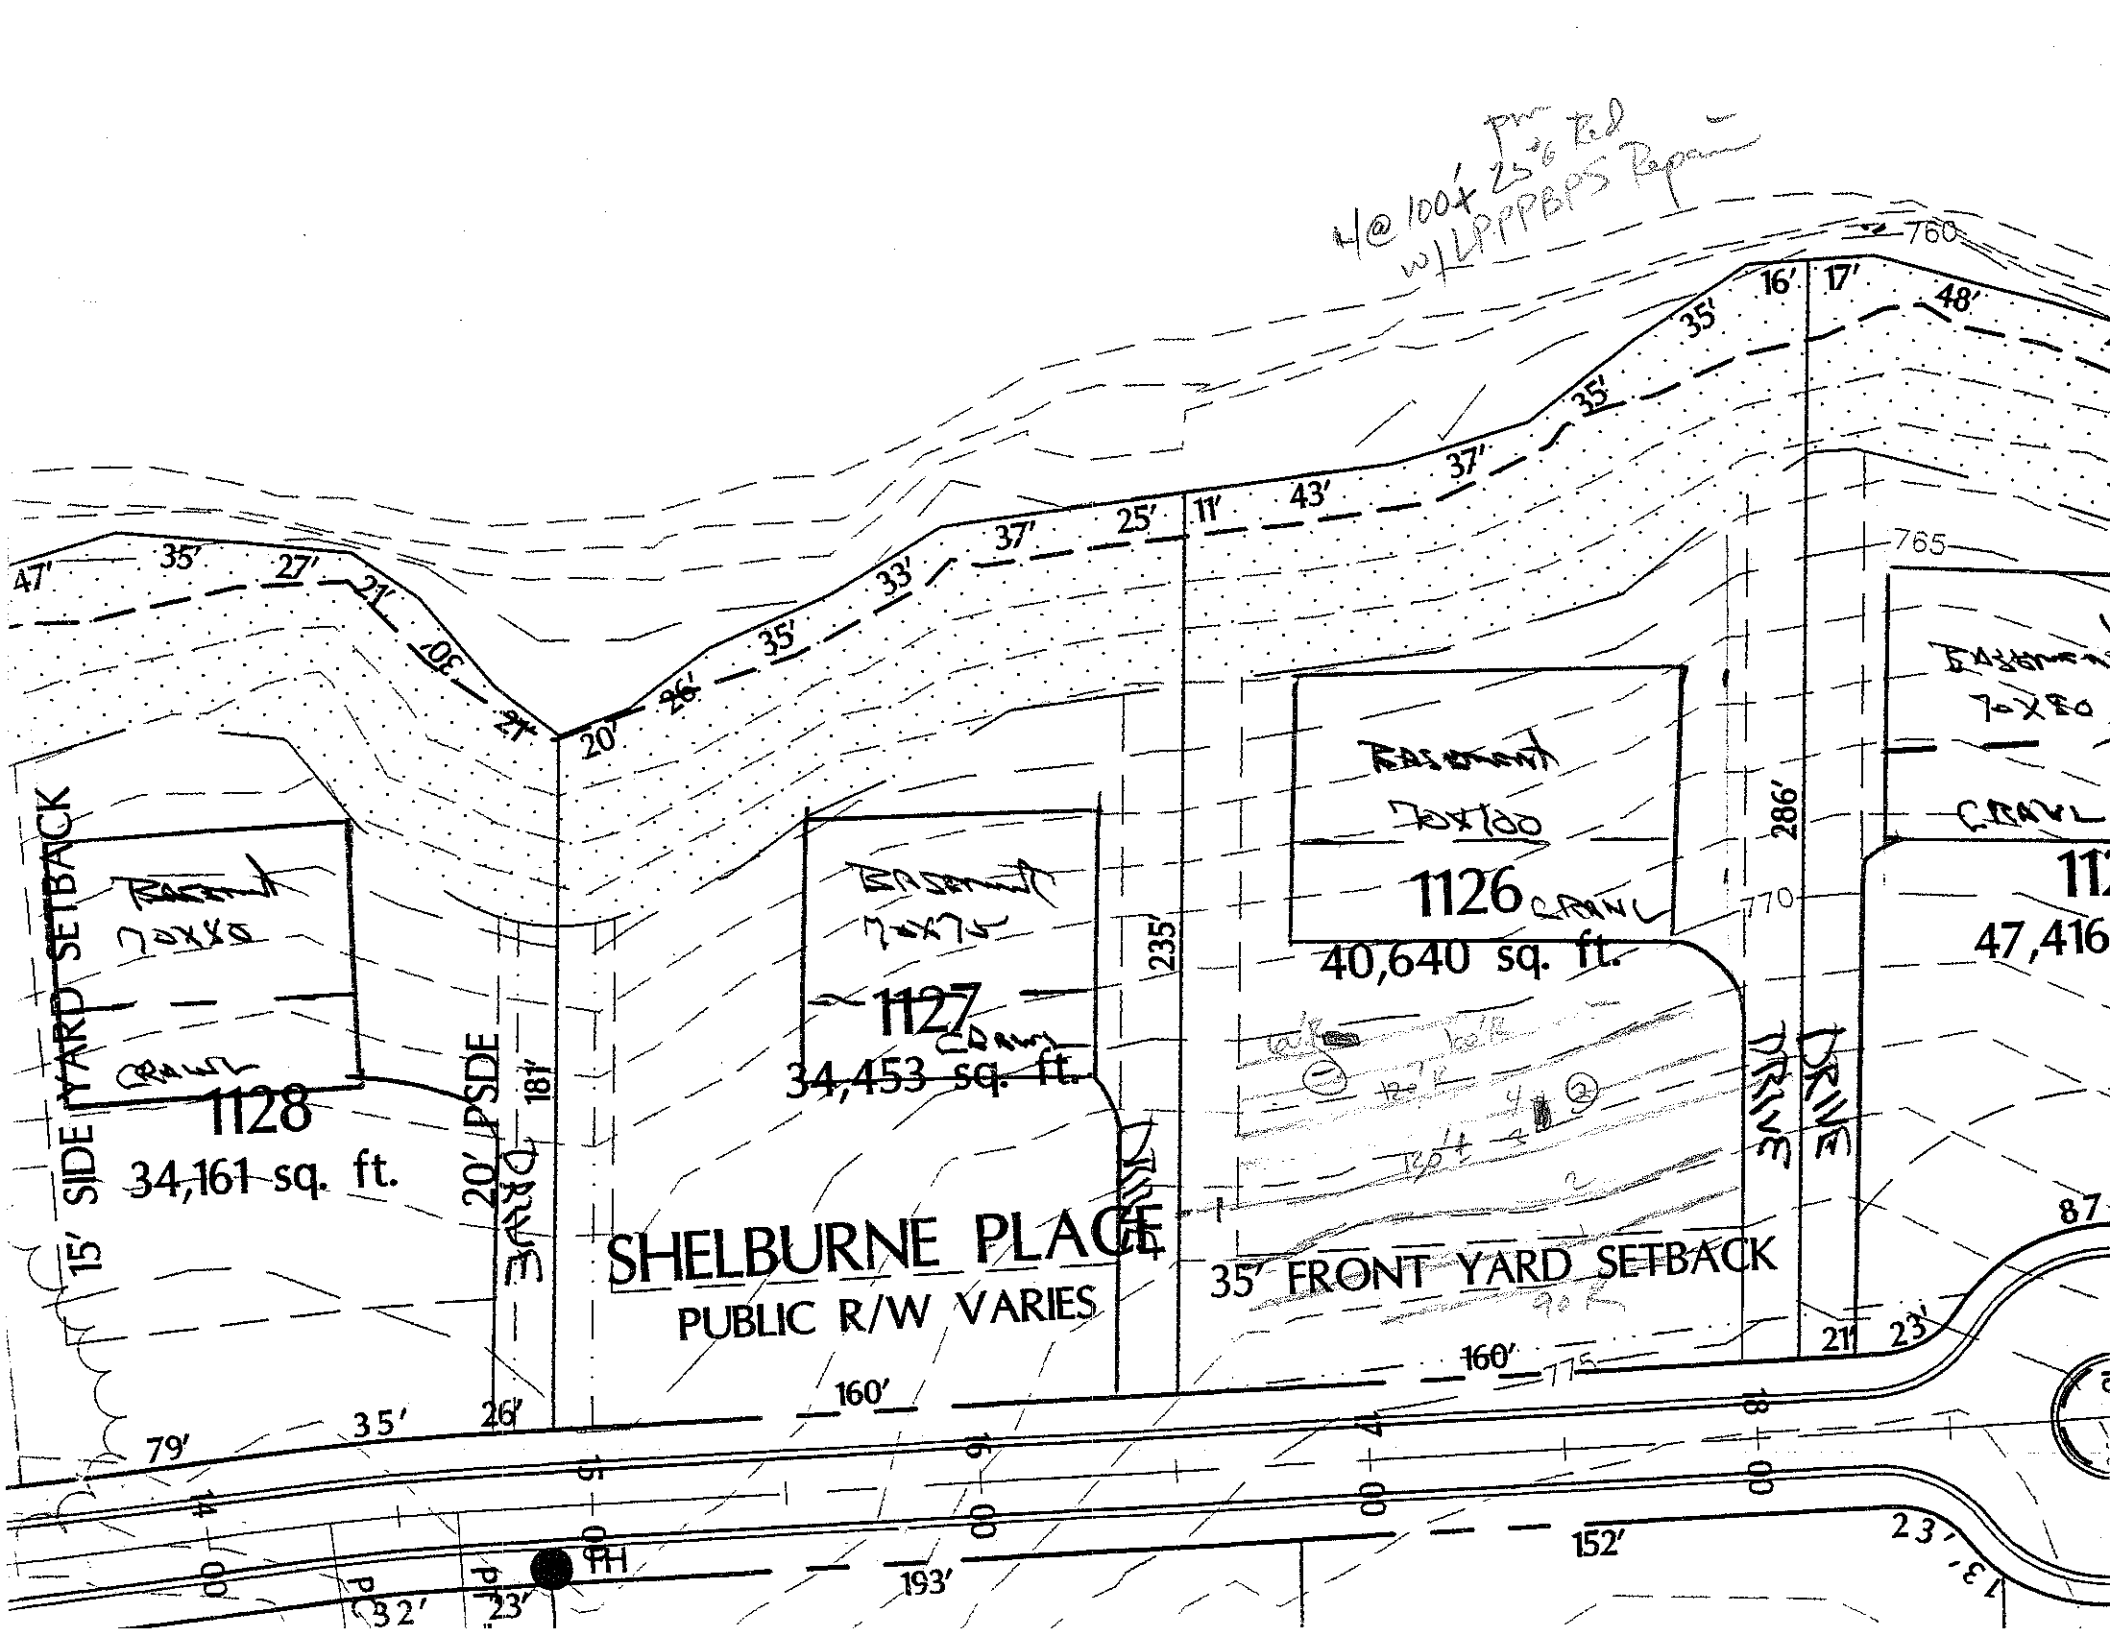
PROFILE #	.1940 LAND-SCAPE POSITION/ SLOPE %	HORI-ZON DEPTH (IN.)	SOIL MORPHOLOGY (.1941) .1941 STRUCTURE/ TEXTURE	SOIL MORPHOLOGY (.1941) .1941 CONSISTENCE/ MINERALOGY	OTHER PROFILE FACTORS .1942 SOIL WETNESS/ COLOR	.1943 SOIL DEPTH	.1956 SAPRO CLASS	.1944 RESTR HORIZ	PROFILE CLASS & LTAR
1		0-8	gr lvfsscl	frssp					.3
		8-48	m sbk rd cl	frssp					
2		0-9	gr lvfsscl	frssp					.3
		9-24	m gr sa l rd cl	frssp					
		24-62	m sbk yr cl	frssp	for comm in sp				
3									
4									

DESCRIPTION	INITIAL SYSTEM	REPAIR SYSTEM
Available Space (.1945)		
System Type(s)		
Site LTAR		

OTHER FACTORS (.1946): _____
SITE CLASSIFICATION (.1948): _____
EVALUATED BY: _____
OTHER(S) PRESENT: _____

COMMENTS: _____

Karen Myers 658-1754


4@100' Proposed w/LPPPBPS Repair
760
765
770
16'
17'
48'
35'
35'
35'
37'
43'
11'
25'
37'
33'
35'
26'
20'
30'
21'
27'
35'
47'
286'
235'
181'
20' PSDE
15' SIDE YARD SETBACK
1128
34,161 sq. ft.
1127
34,453 sq. ft.
1126
40,640 sq. ft.
SHELBURNE PLACE
PUBLIC R/W VARIES
35' FRONT YARD SETBACK
DRIVE
DRIVE
160'
160'
79'
35'
26'
152'
193'
32'
23'
211'
23'
87
47,416