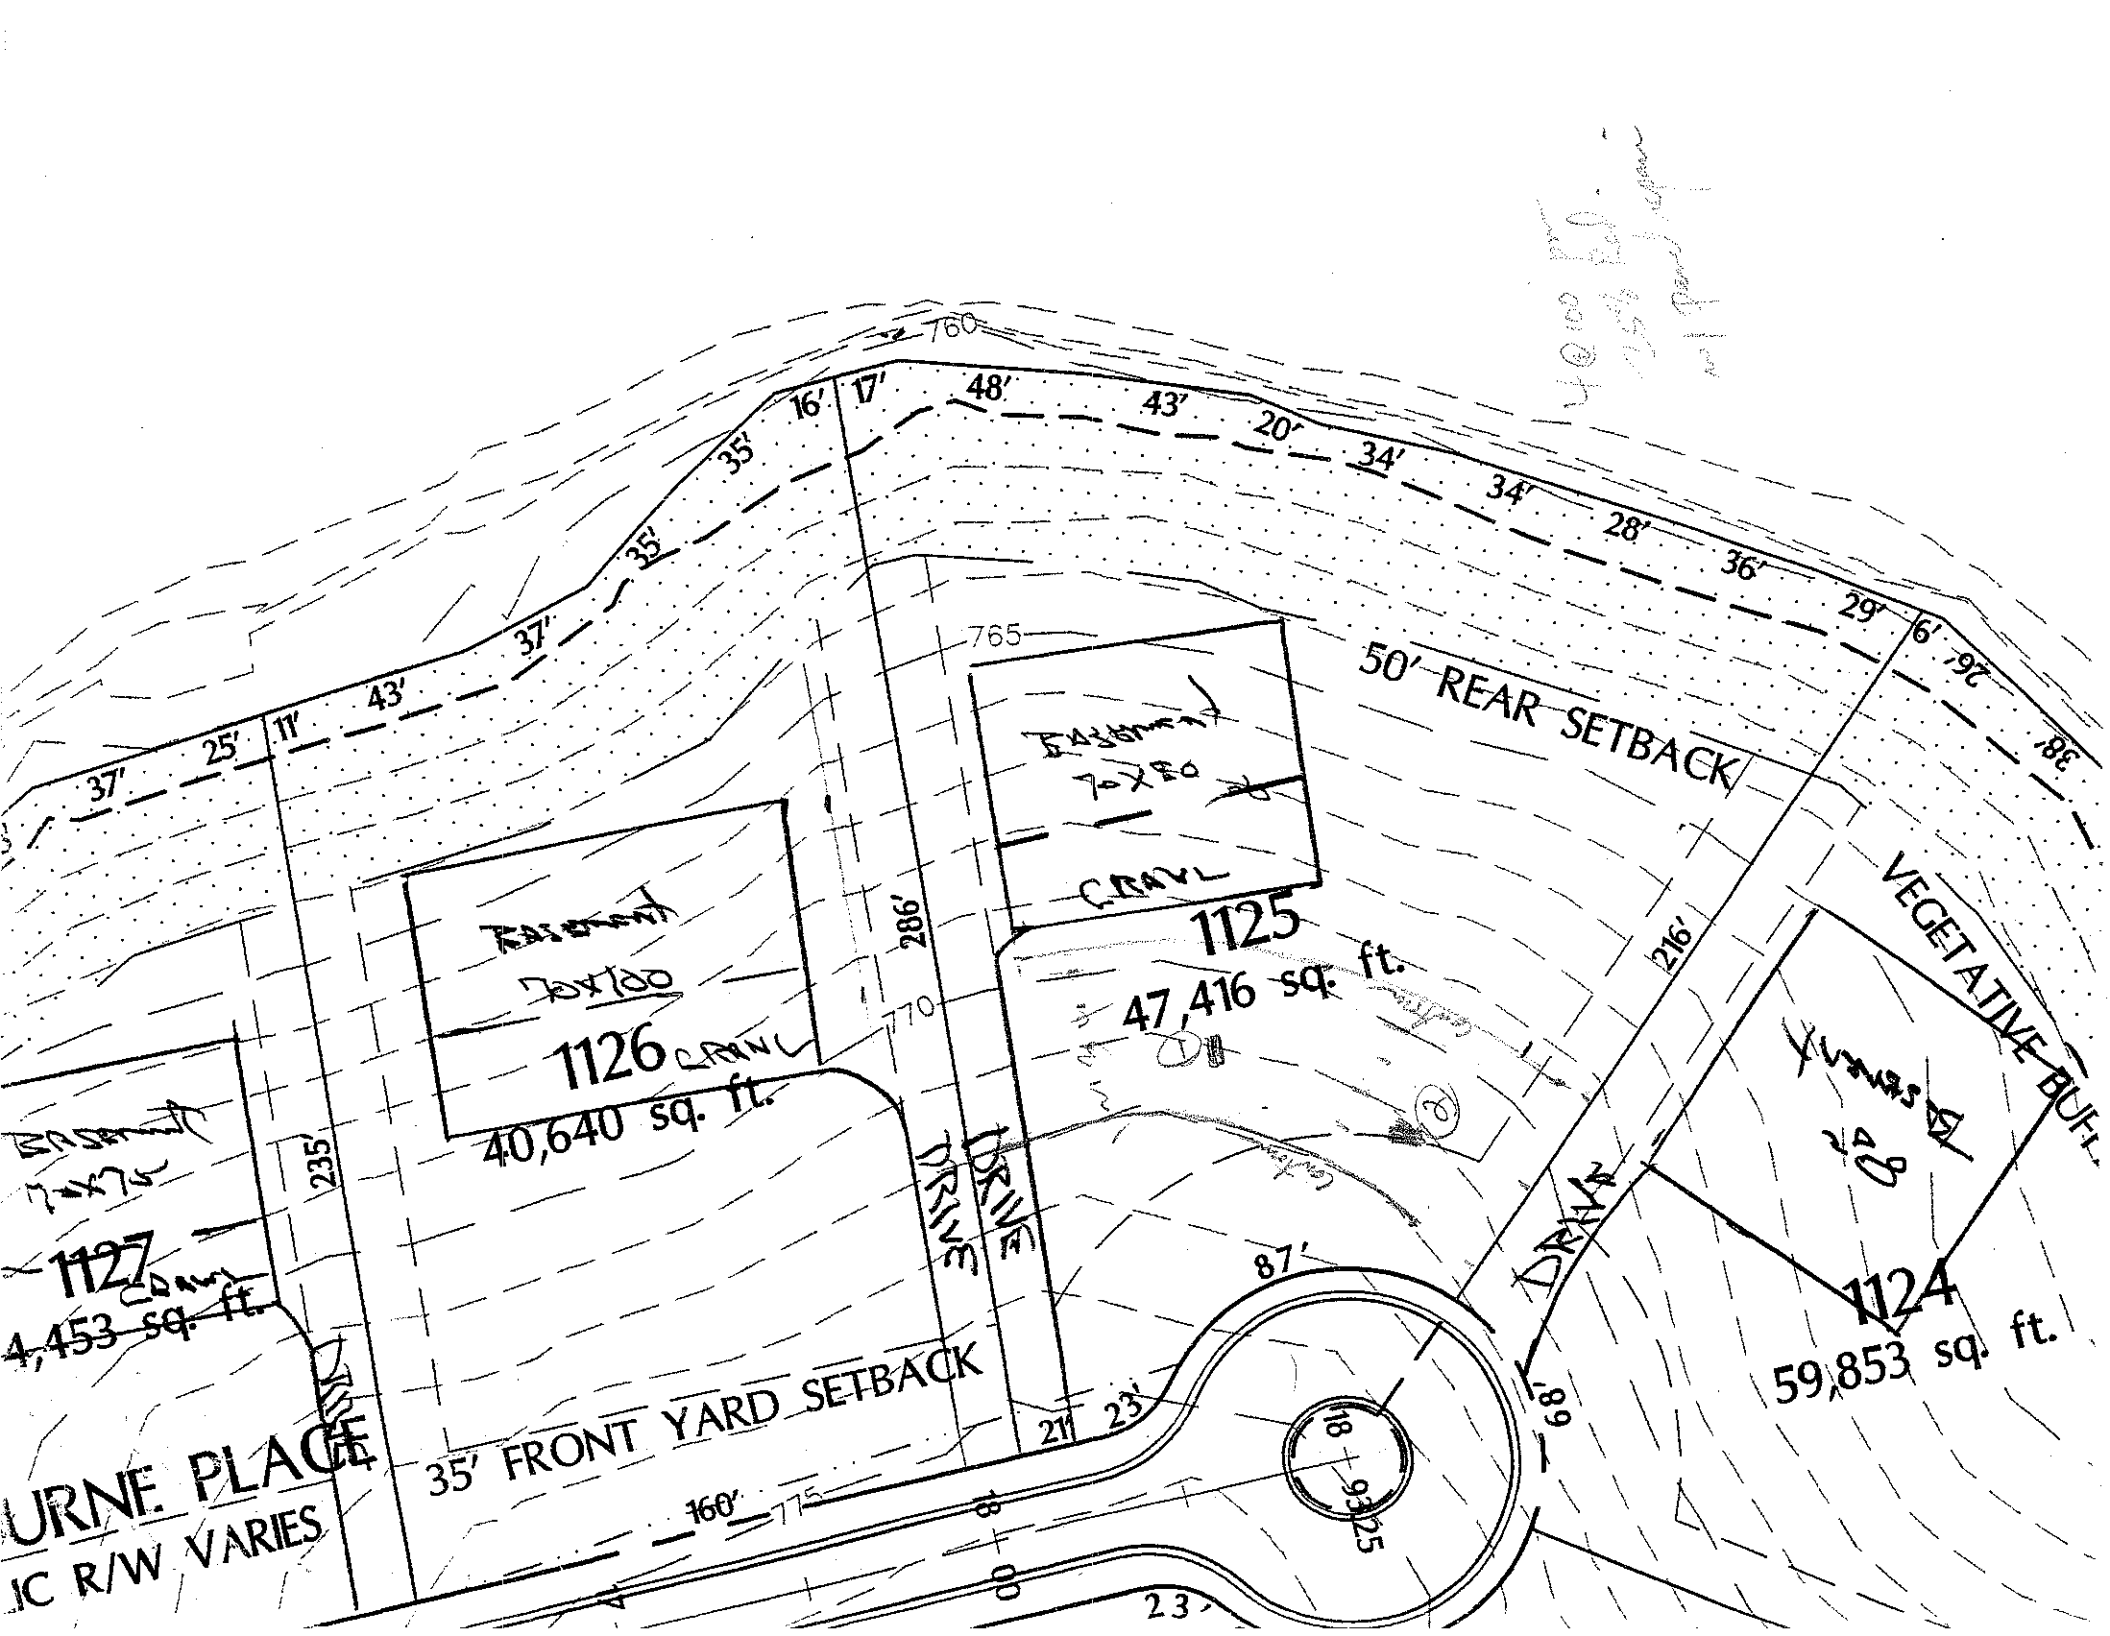

760
765
770
775
16'
17'
48'
43'
20'
34'
34'
28'
36'
29'
6'
26'
38'
35'
35'
37'
37'
25'
11'
43'
50' REAR SETBACK
VEGETATIVE BUFFER
1125
47,416 sq. ft.
1126
40,640 sq. ft.
1127
4,453 sq. ft.
1124
59,853 sq. ft.
286'
216'
235'
DRIVE
DRIVE
DRIVE
87'
68'
35' FRONT YARD SETBACK
21'
23'
160'
18
93.25
URNE PLACE
IC R/W VARIES

DEPARTMENT OF ENVIRONMENT AND NATURAL RESOURCES
DIVISION OF ENVIRONMENTAL HEALTH
ON-SITE WASTEWATER SECTION

Sheet ____ of ____
PROPERTY ID #: _____
COUNTY: _____

SOIL/SITE EVALUATION
for ON-SITE WASTEWATER SYSTEM

OWNER: _____ APPLICATION DATE _____
ADDRESS: _____
PROPOSED FACILITY: _____ PROPOSED DESIGN FLOW (.1949): _____ DATE EVALUATED: 9-17-02
LOCATION OF SITE: Lot 1125 Phase II The Rt PROPERTY SIZE: _____
WATER SUPPLY: ☐ Private ☐ Public ☐ Well ☐ Spring ☐ Other _____ PROPERTY RECORDED: _____
EVALUATION METHOD: ☐ Auger Boring ☐ Pit ☐ Cut
TYPE OF WASTEWATER: ☐ Sewage ☐ Industrial Process ☐ Mixed

PROFILE #	.1940 LANDSCAPE POSITION/ SLOPE %	HORIZON DEPTH (IN.)	SOIL MORPHOLOGY (.1941) .1941 STRUCTURE/ TEXTURE	.1941 CONSISTENCE/ MINERALOGY	OTHER PROFILE FACTORS .1942 SOIL WETNESS/ COLOR	.1943 SOIL DEPTH	.1956 SAPRO CLASS	.1944 RESTR HORIZ	PROFILE CLASS & LTAR
1		0-8	gr Dens Sol	fr sss p					
		8-53	m f sbk	R e/d L	fi fr sss p				.3
2		0-6	gr brn Sol	fr sss p					
		6-28	m m sbk	R c	fr ss/p sp				
		28-62	m f sbk	gr d	fr sss p				.3
3									
4									

DESCRIPTION	INITIAL SYSTEM	REPAIR SYSTEM
Available Space (.1945)		
System Type(s)		
Site LTAR		

OTHER FACTORS (.1946): _____
SITE CLASSIFICATION (.1948): _____
EVALUATED BY: _____
OTHER(S) PRESENT: _____

COMMENTS: _____