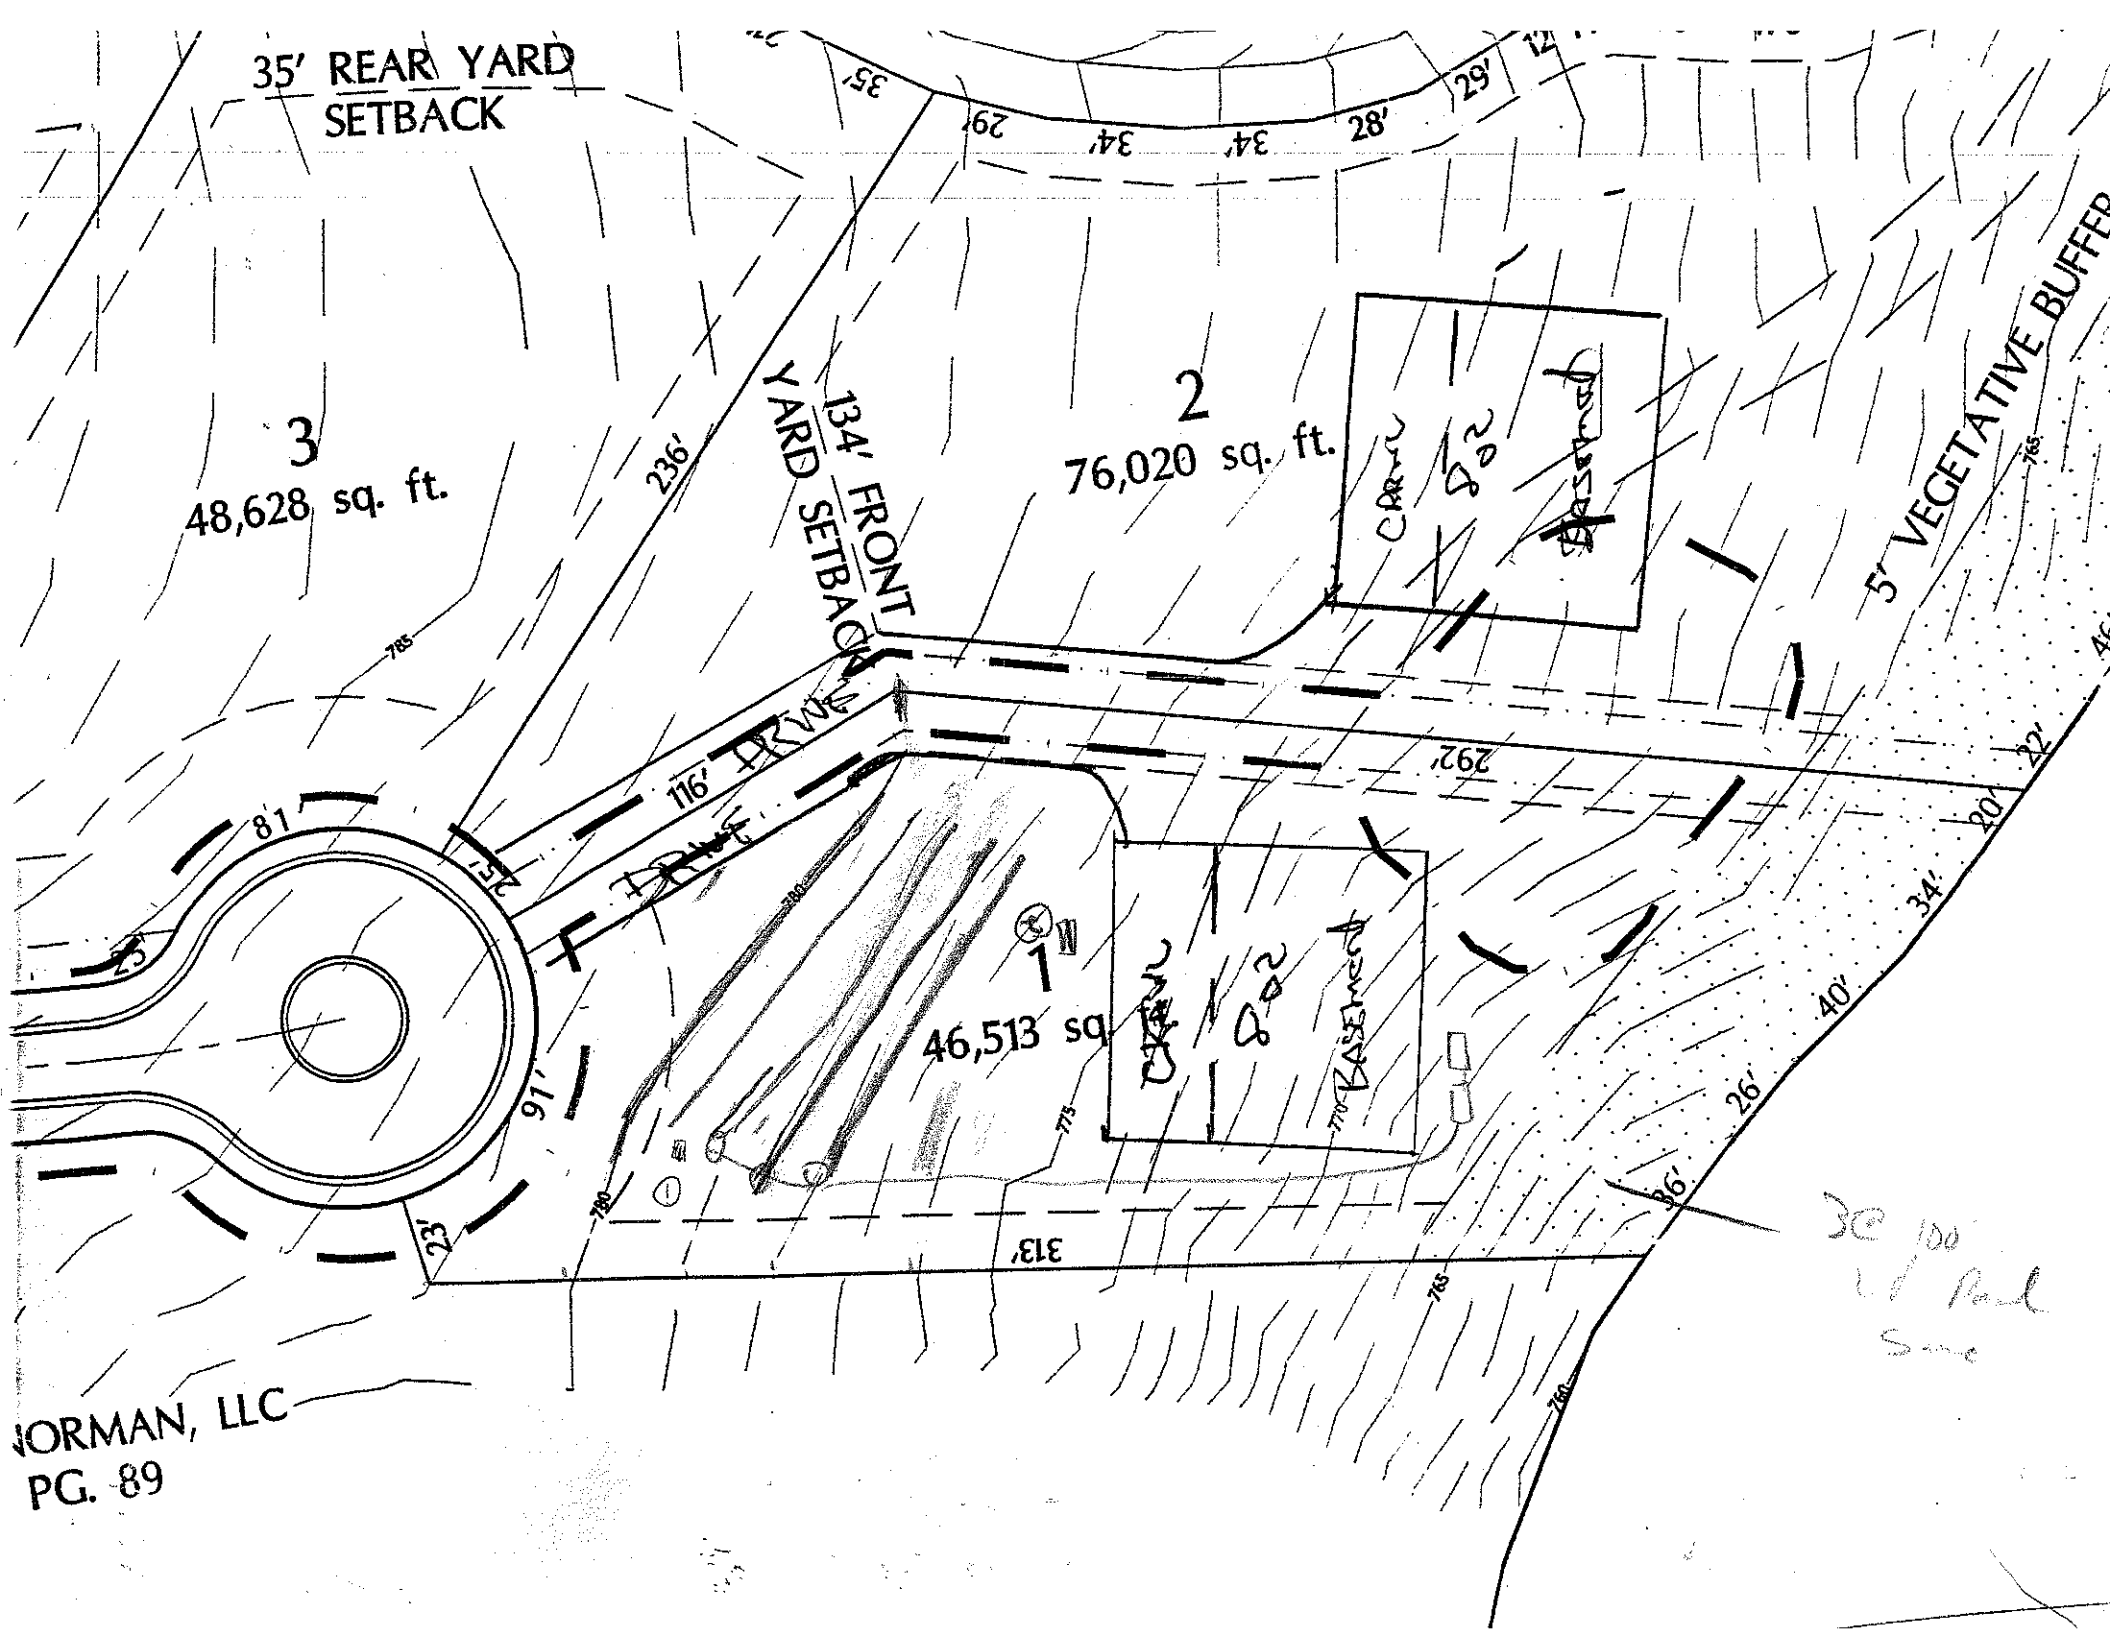

35' REAR YARD SETBACK
3
48,628 sq. ft.
2
76,020 sq. ft.
1
46,513 sq
134' FRONT YARD SETBACK
5' VEGETATIVE BUFFER
116' DRIVE
292'
313'
236'
81'
91'
23'
32'
34'
40'
26'
36'
20'
29'
28'
CRAWL
BASEMENT
NORMAN, LLC
PG. 89

DIVISION OF ENVIRONMENTAL HEALTH
ON-SITE WASTEWATER SECTION

Sheet ___ of ___
PROPERTY ID #: _____
COUNTY: _____

SOIL/SITE EVALUATION
for ON-SITE WASTEWATER SYSTEM

OWNER: _____ APPLICATION DATE _____
ADDRESS: _____ DATE EVALUATED: _____
PROPOSED FACILITY: _____ PROPOSED DESIGN FLOW (.1949): _____ PROPERTY SIZE: _____
LOCATION OF SITE: lot 1 ph 2 Mint PROPERTY RECORDED: _____
WATER SUPPLY: ☐ Private ☐ Public ☐ Well ☐ Spring ☐ Other _____
EVALUATION METHOD: ☐ Auger Boring ☐ Pit ☐ Cut
TYPE OF WASTEWATER: ☐ Sewage ☐ Industrial Process ☐ Mixed

PROFILE #	.1940 LANDSCAPE POSITION/ SLOPE %	HORIZON DEPTH (IN.)	SOIL MORPHOLOGY (.1941) .1941 STRUCTURE/ TEXTURE	.1941 CONSISTENCE/ MINERALOGY	OTHER PROFILE FACTORS .1942 SOIL WETNESS/ COLOR	.1943 SOIL DEPTH	.1956 SAPRO CLASS	.1944 RESTR HORIZ	PROFILE CLASS & LTAR
1		0-6	BCL weak sbk	fri; SS,P					PS
		6-24	RC MFSBK/WK	fi; SP					3
		24-50	YR CL	fi; SSP	few com	80			
2		0-12	compacted SiL M	fi; SSP					PS
		12-27	RC SiCL	fi; SSSP	common	80			3
		27-96	YR CL MWSBK	fi; SSP					
3									
4									

DESCRIPTION	INITIAL SYSTEM	REPAIR SYSTEM
Available Space (.1945)		
System Type(s)		
Site LTAR		

OTHER FACTORS (.1946): _____
SITE CLASSIFICATION (.1948): _____
EVALUATED BY: _____
OTHER(S) PRESENT: _____

COMMENTS: _____