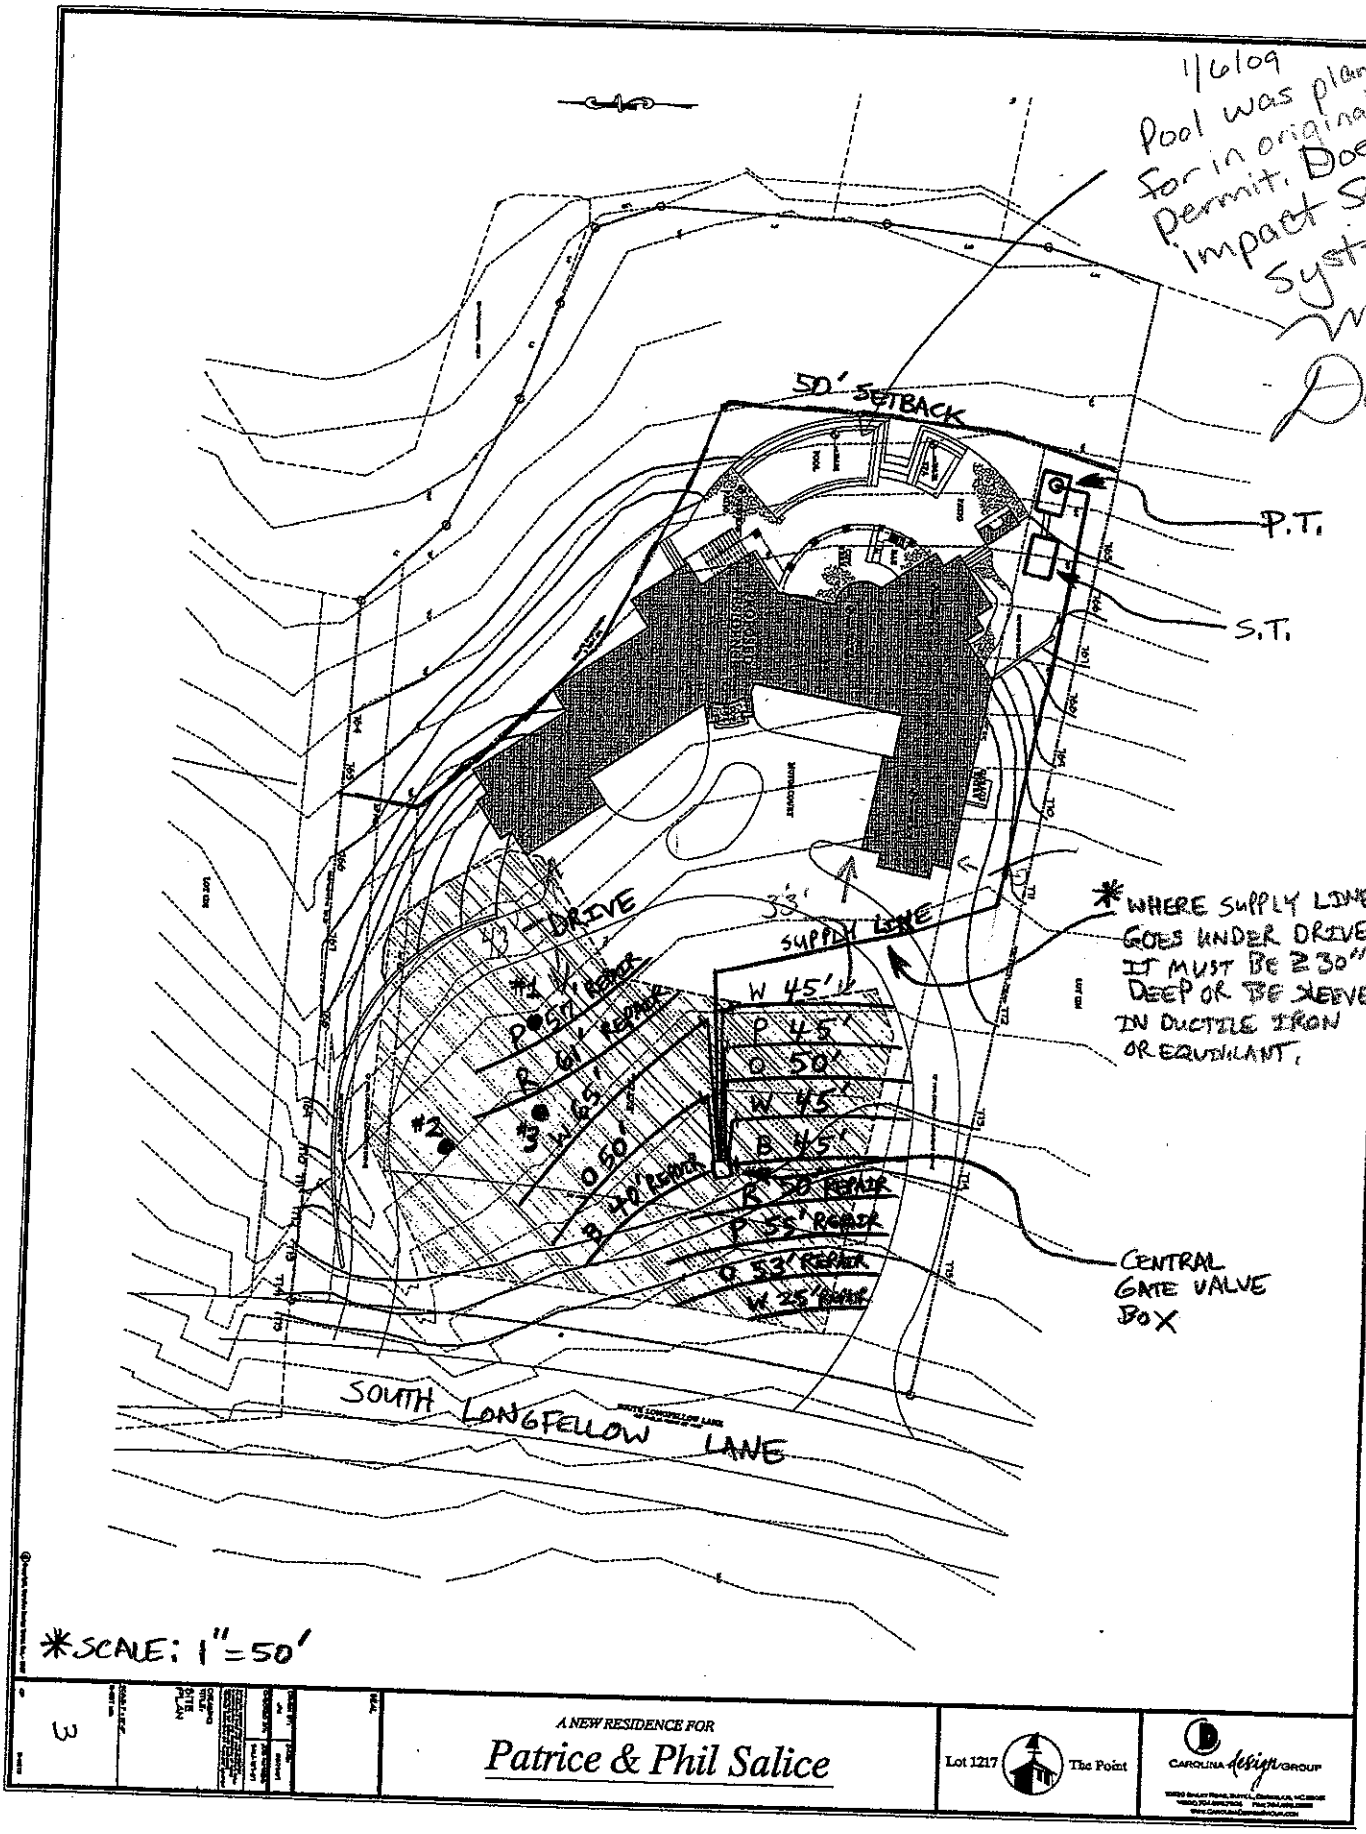

1/6/09
Pool was planned for in original Septic Permit. Does not impact Septic System
50' SETBACK
P.T.
S.T.
DRIVE
33'
SUPPLY LINE
*WHERE SUPPLY LINE GOES UNDER DRIVE IT MUST BE ≥ 30" DEEP OR BE SLEEVED IN DUCTILE IRON OR EQUIVILANT.
#1
#2
W 45'
P 45'
O 50'
W 45'
B 45'
B 20' REPAIR
P 55' REPAIR
O 53' REPAIR
W 35' REPAIR
CENTRAL GATE VALVE BOX
SOUTH LONGFELLOW LANE
*SCALE: 1"=50'
A NEW RESIDENCE FOR
Patrice & Phil Salice
Lot 1217
The Point
CAROLINA design GROUP