Repair ones 2:00

# IREDELL COUNTY HEALTH DEPARTMENT

STA[illegible]LLE 704-878-5305 MOORESVILLE 704-664-5281

## IMPROVEMENT PERMIT / AUTHORIZATION TO CONSTRUCT / OPERATION PERMIT / EXISTING SYSTEM INSPECTION

PERMIT# Repair PIN# 4624879739.000 DATE 5/7/08

OWNER OR APPLICANT Rob Johnston / Ron Pfeffer PHONE: Business 980 721-7650 Home

ADDRESS 340 Yacht Rd Mooresville NC 28115

LOCATION Brawley school Rd The Point past traff. circle TL Yacht Rd. 340 Yacht Rd on Right bf curve

SUBDIVISION Meck Mock BLOCK / SECTION LOT LOT AREA .72 ac SITE CLASS. PS DESIGN FLOW 480 L.T.A.R. .3

Septic Tank: 1000 Exis Gallons: STB Exis Date Exis

Pump Tank: 1000 new Gallons: PT 302 Date 4-16-08

Pump Make: Zoeller Model M152 Serial No.

Nitrification Field: No Fields ___ Square Feet 1200 Linear Feet 400'

No Lines 5@80' Trench Width 36" Max Trench Bottom Depth 36" Gravel Depth N/A ☐ Gravity ☑ Pressure

☐ New System ☑ Repair ☐ Expansion System Type: I II III IV V VI

System Description: Pump to PM 25% Reduction

Repair System Description: Repair

Maintenance Agreement Required: ☐ Yes ☑ No

☑ House/Mod. Home No. Bedrooms 4

☐ Mobile Home No. Persons

☐ Business No. Employees

☐ Other

Water Supply: ☑ Individual Exis ☐ Public ☐ Community


☐ Slab ☑ Crawl Space ☐ Basement w/plumbing ☐ Basement wo/plumbing

Comments/Conditions: Abandon Failing Exis drainfield
Install New pump tank
Start lines at 30" go into hill ≈ 6" do not exceed 36"

Comments/Conditions: Location of the proposed Patio & Roof over Deck addition does not appear to impact the existing on-site septic system.**NOTE:

Judy Medlin REHS
Date: 6-15-11
ICHD-Environmental Health Division

1"=40' INITIAL SITE SKETCH

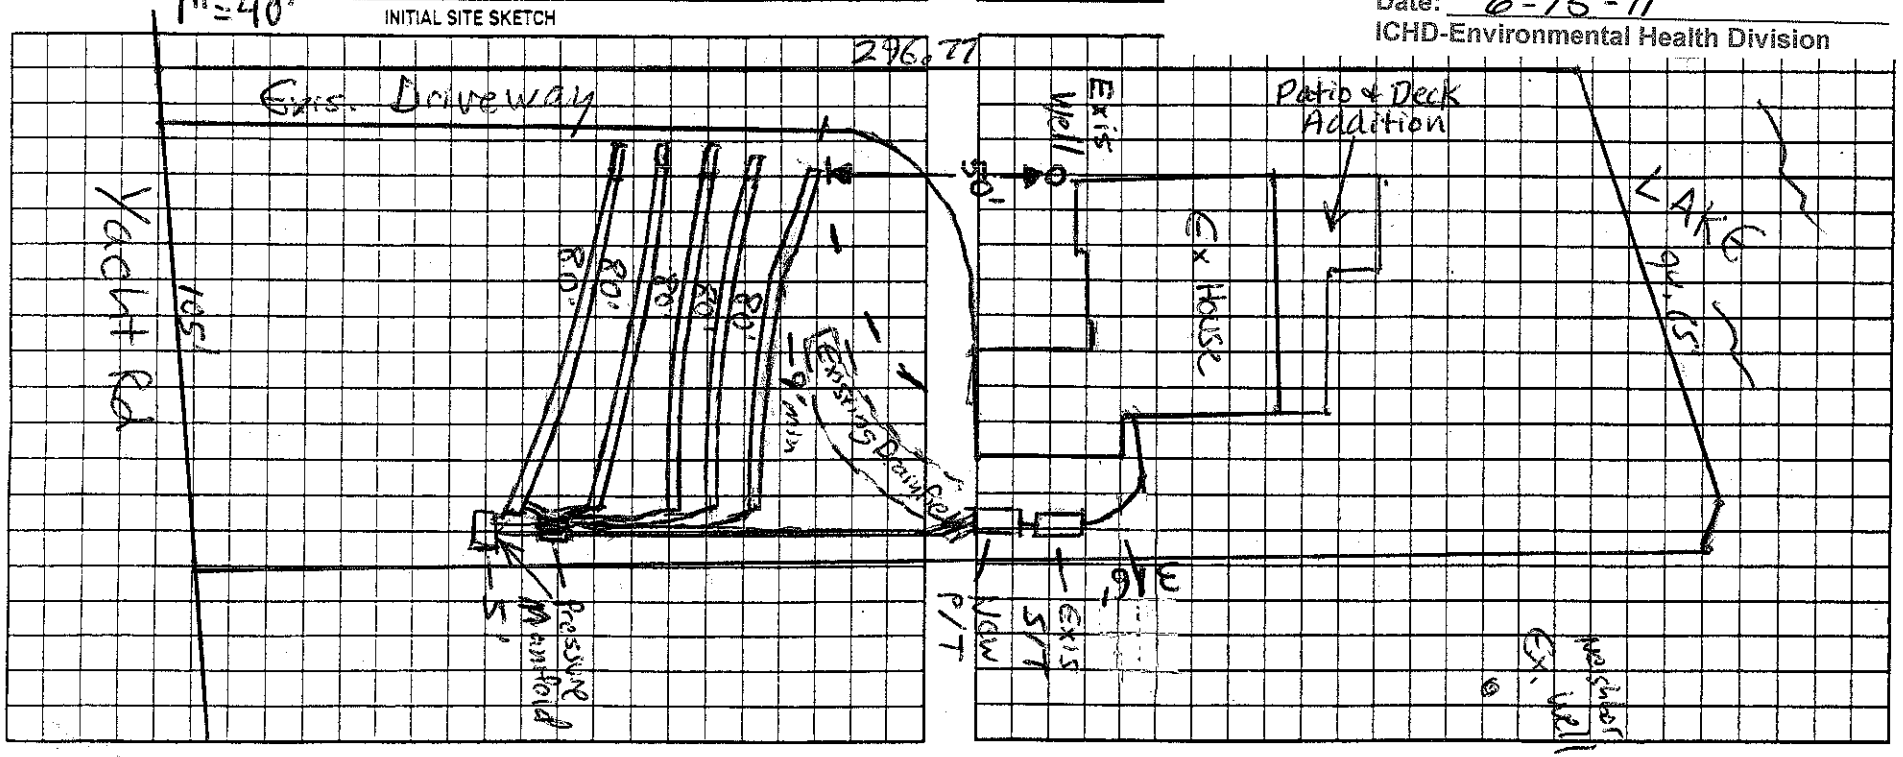


Permit can be suspended or revoked if any false information is supplied toward securing the permit/any unauthorized changes are made to the site/any unauthorized changes are made in the installation of the system. Improvement Permit with plat valid without expiration ☐ Improvement Permit with site plan valid for sixty months ☐ Authorization to Construct is valid for a period equal to that of Improvement Permit – not to exceed sixty months.

Signed: date 5/7/08 Installed by: Rowan Septic

Improvement Permit by: Anthony Cohen Jr date 5/7/08 Operation Permit by: Anthony Cohen Jr date 6/3/08

Authorization to Construct by: Anthony Cohen Jr date 5/7/08 Existing System Inspection by: date

HEALTH DEPT. COPY: WHITE OWNER COPY (FINAL): YELLOW OWNER COPY (INITIAL): PINK