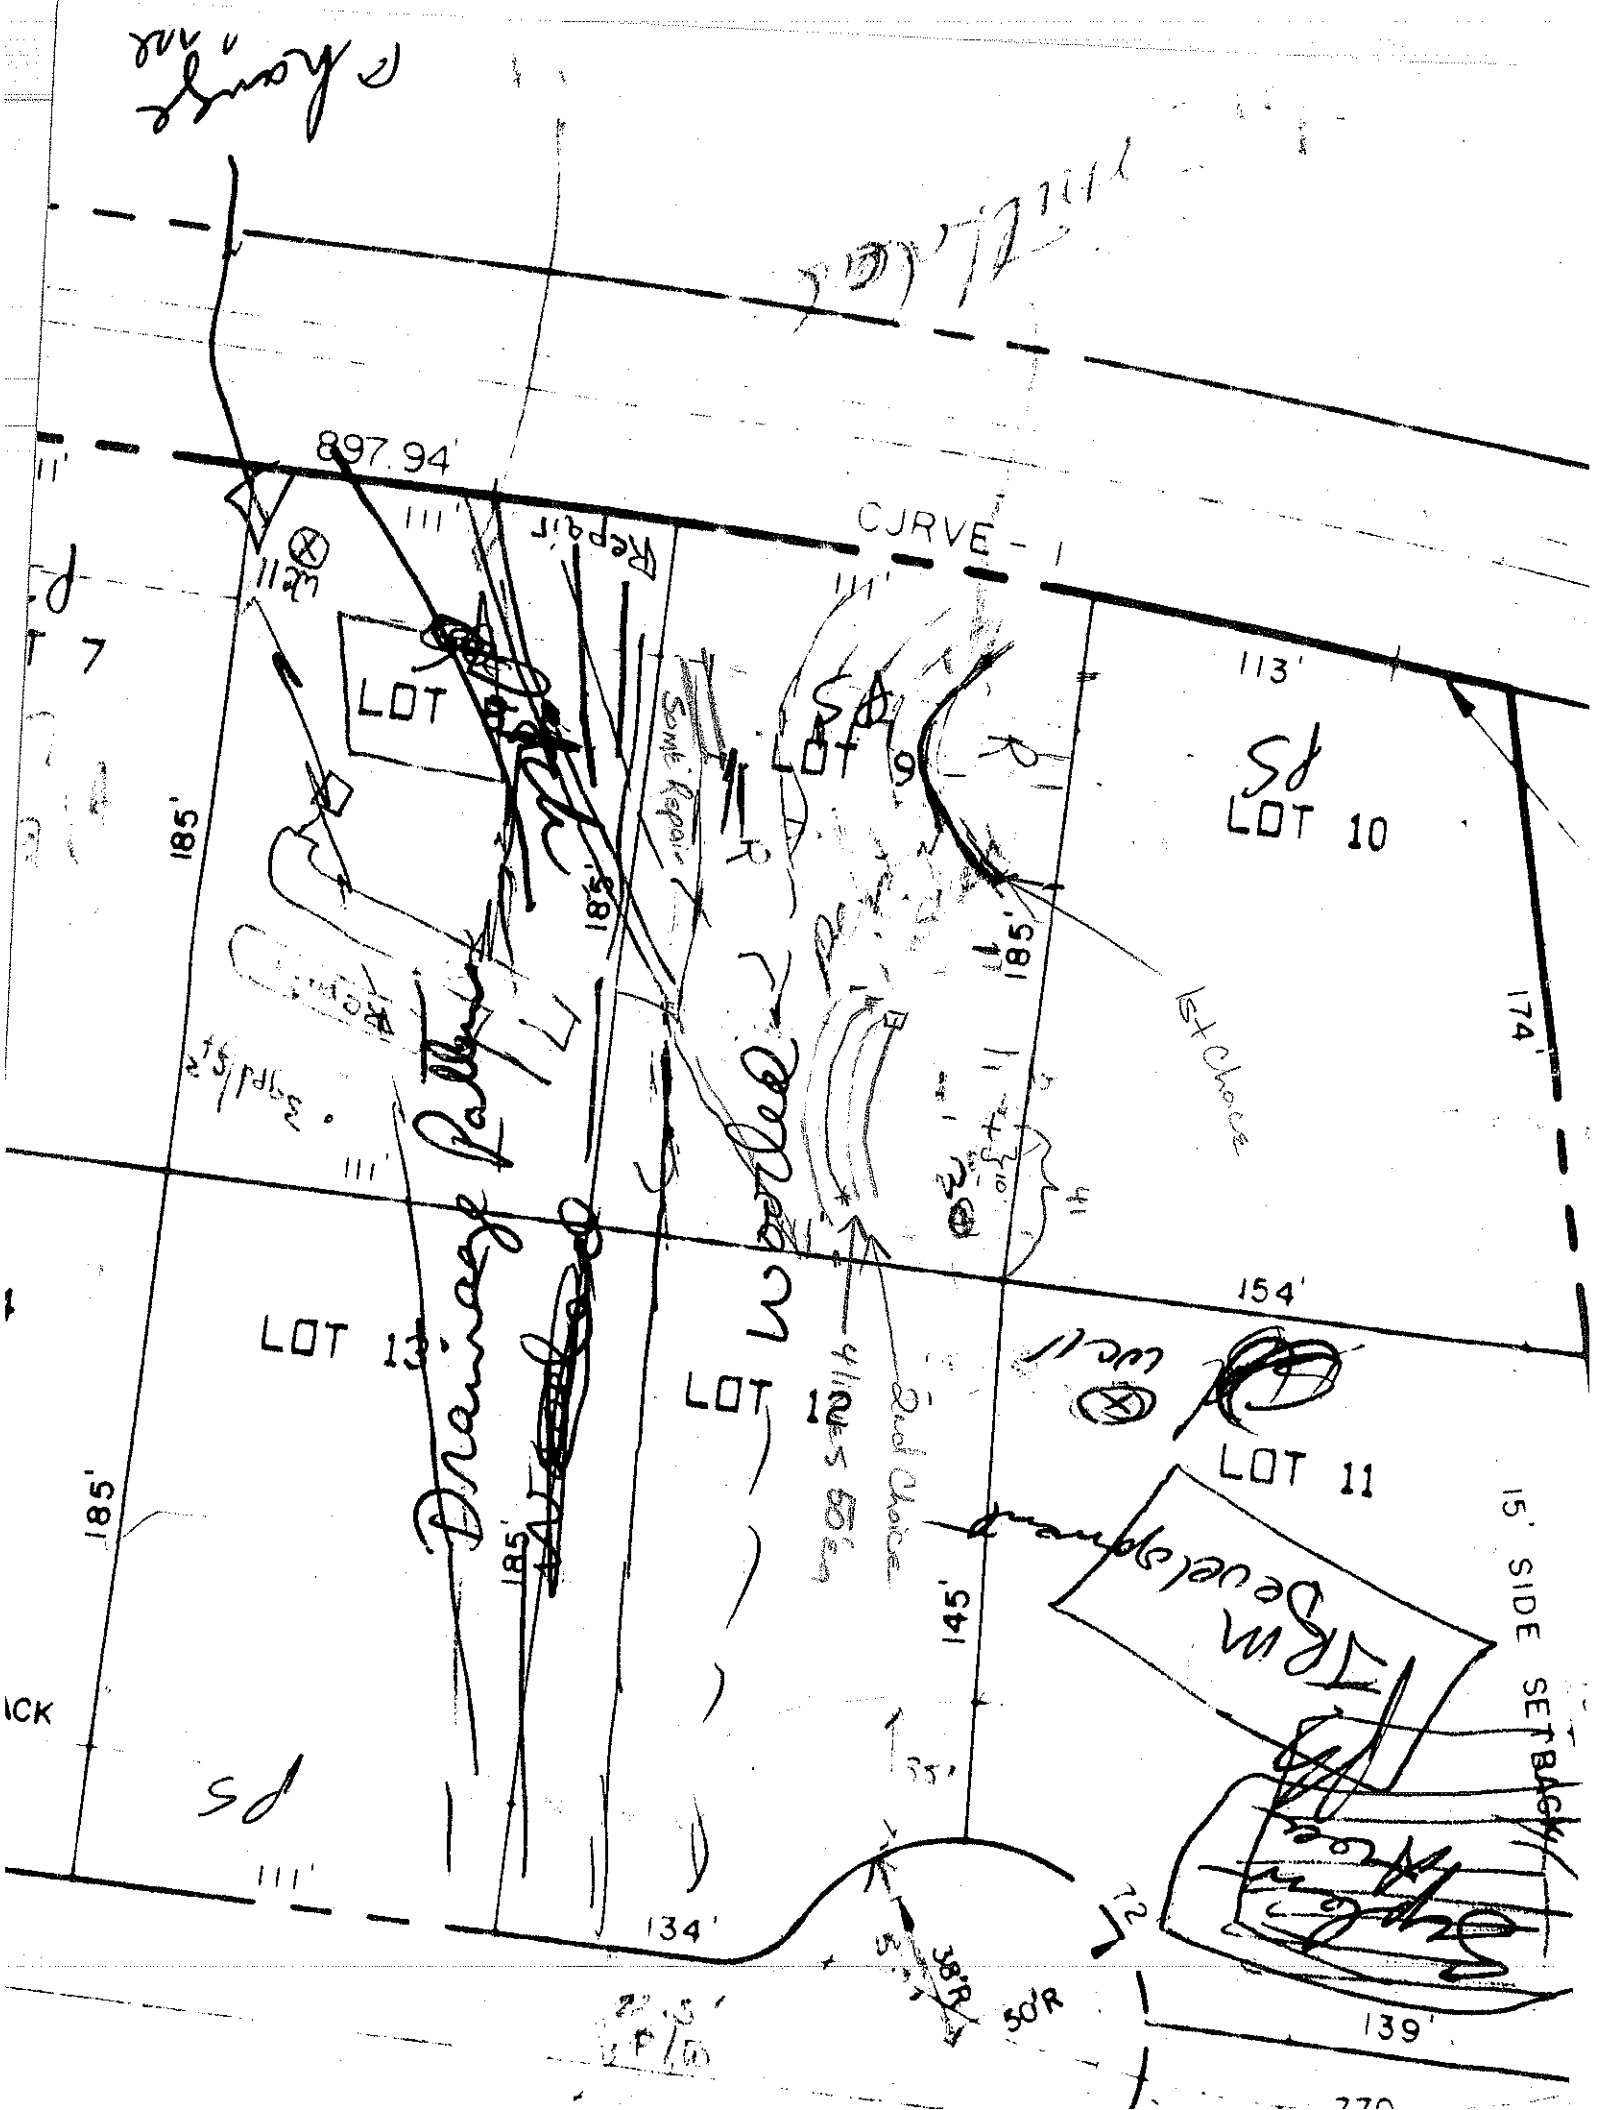

897.94'
CURVE
LOT
LOT 9
LOT 10
LOT 11
LOT 12
LOT 13
185'
111'
113'
174'
154'
145'
134'
139'
50'R
15' SIDE SETBACK
Drainage Pattern
Drainage Pattern
Drainage Pattern
Sump Repair
Sump Repair
Sump Repair
Well
Well
1st Choice
2nd Choice
3rd Choice
PS
PS
PS
ICK

COUNTY: _____

SOIL/SITE EVALUATION
for ON-SITE WASTEWATER SYSTEM

OWNER: Boykin APPLICANT: _____

ADDRESS: _____ APPLICATION DATE: _____ DATE EVALUATED: 3/9/2020

PROPOSED FACILITY: _____ PROPOSED DESIGN FLOW (.1949): _____ PROPERTY SIZE: _____

LOCATION OF SITE: Yacht Harbour Lot #9 PROPERTY RECORDED: _____

WATER SUPPLY: ☒ Private ☐ Public ☐ Well ☐ Spring ☐ Other _____

EVALUATION METHOD: ☒ Auger Boring ☐ Pit ☐ Cut

TYPE OF WASTEWATER: ☒ Sewage ☐ Industrial Process ☐ Mixed

PROFILE #	.1940 LANDSCAPE POSITION/ SLOPE %	HORIZON DEPTH (IN.)	SOIL MORPHOLOGY (.1941) .1941 STRUCTURE/ TEXTURE	.1941 CONSISTENCE/ MINERALOGY	OTHER PROFILE FACTORS .1942 SOIL WETNESS/ COLOR	.1943 SOIL DEPTH	.1956 SAPRO CLASS	.1944 RESTR HORIZ	PROFILE CLASS & LTAR
1		0-6"	Brw SCL	wSBK SS, SP, SE, FR					PS .3- .35
		6-26"	Rd/Brw C	mSBK SS, SP, SE, FI					
		26-48"	Rd/Brw C	m-wSBK SS, SP, SE, FI			FI-FR		
2		0-6"	Brw SCL	wSBK SS, SP, SE, FR					PS .3+
		6-26	Rd/Brw C	mSBK SS, SP, SE, FI					
		26-48	Rd/Brw C	m-wSBK SS, SP, SE,			FI-FR		
3	In Bank	0-4	Brw SCL	Top Soil					PS .3- .35
		4-30	Rd/Brn to R C	mSBK SS, SP, SE, FI					
		30-48	Rd/Brn to R C	m-wSBK SS, SP, SE,			FR		
4									

DESCRIPTION	INITIAL SYSTEM	REPAIR SYSTEM
vailable Space (.1945)		
/stem Type(s)		
te LTAR		

OTHER FACTORS (.1946): _____

SITE CLASSIFICATION (.1948): _____

EVALUATED BY: _____

OTHER(S) PRESENT: _____