Aloha Pools Inc.

6401 Orr Road Charlotte North Carolina 28213 Office 704-597-7140 Fax 704-598-6667

Job Directions:

1/8" = 1 ft

Elevation Note:

Date:

Elevation of Pool Customer Approval

Location of Pool Customer Approval

Plaster color:

Special:

Spa Size Inside Dia: ____ Outside Dia: ____

Jets: ____ Type: ____ Venturi Y N

Dam Wall: ____

Spa Light: 100W 4 Color

Special: ____

Remote # ____

Spa Slide Switch: ____

Special: ____

Pool Equipment Filter Type

Size: ____ Pump HP: ____ 2sp 1sp

500W Light: Y N #____

4 Color Light: Y N #____

Water Feature: ____

Booster Pump: Y N Size: ____

Sanitizer Type
Inline Chlorinator Y N

# of Skimmers: ____
# of Returns: ____

Heater BTU: ____ Nat or Prop


Diving Board: ____

Slide: ____

Other:

Auto Cleaner Type:

Special:

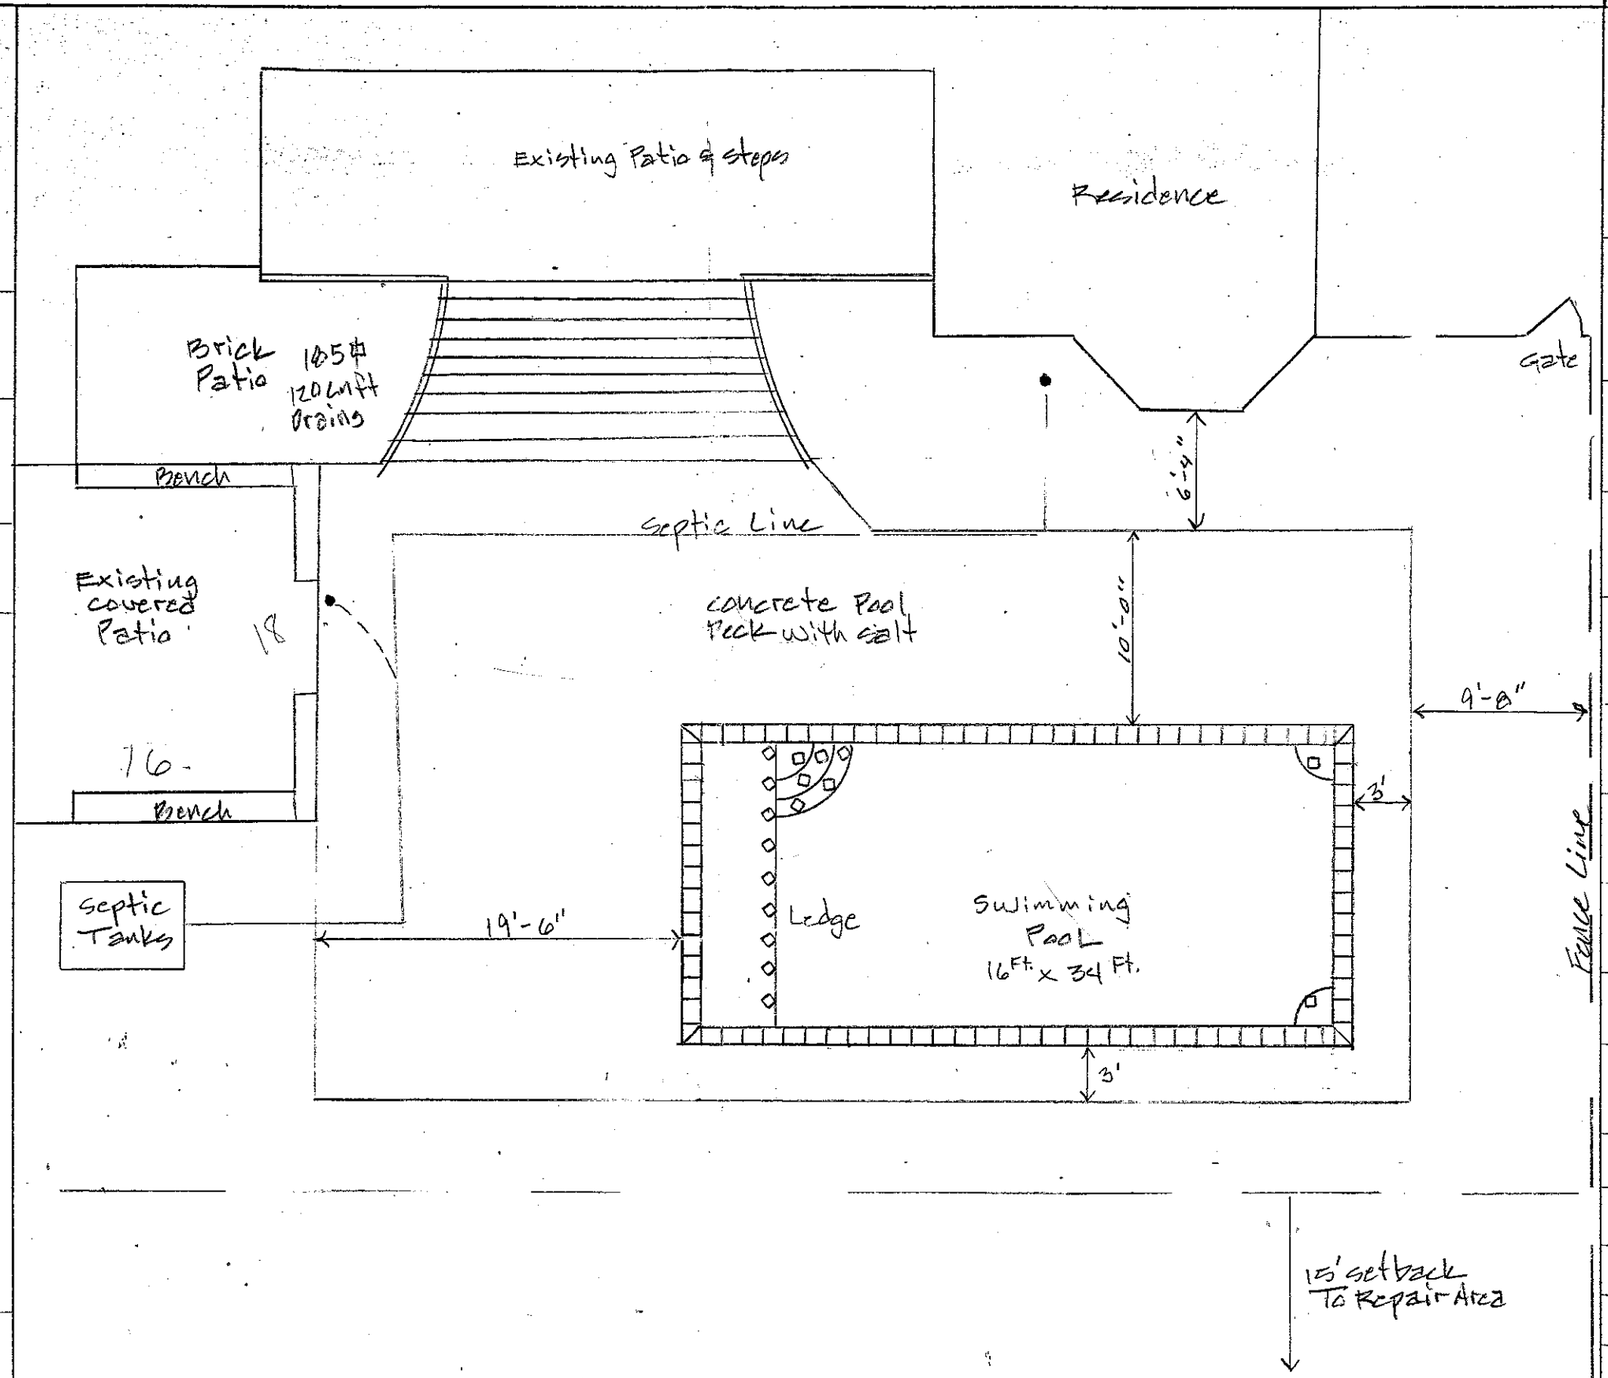

Scale: 1/8" = 1 Foot

Date:

Date Revised:

Perimeter/Area:

Width:

Length:

Depth:

Capacity:

Turn Over Rate

Electrical Contractor

Gas Contractor

Remove

Water Features:

RBB	in.x	Ft.
RBB	in.x	Ft.
RBB	in.x	Ft.
RBB	in.x	Ft.

Coping Material

Tile Type

Spa Dam

Accent Tile

Deck Material

Sq/Ft 1200 ft

Deck Color

Step Risers

Footings

Drains

Special

Steven & Sonja Cole 133 Keel ct. Mooresville, Nc

(704)281-1682

JOB#