
PROPOSED PLOT PLAN

HEALTH DEPARTMENT
ENVIRONMENTAL HEALTH DIVISION
700 NORTH TRYON STREET
CHARLOTTE, NC 28202
PHONE (704) 336-5102

FILE: 6414A

TC: _____

Draw in and name all roads adjoining the property. Draw in and accurately dimension the lot concerned. Accurately indicate property boundaries, proposed and/or existing structures and driveways, underground utilities, and wells and springs within 100 feet of the proposed building or drainfield.

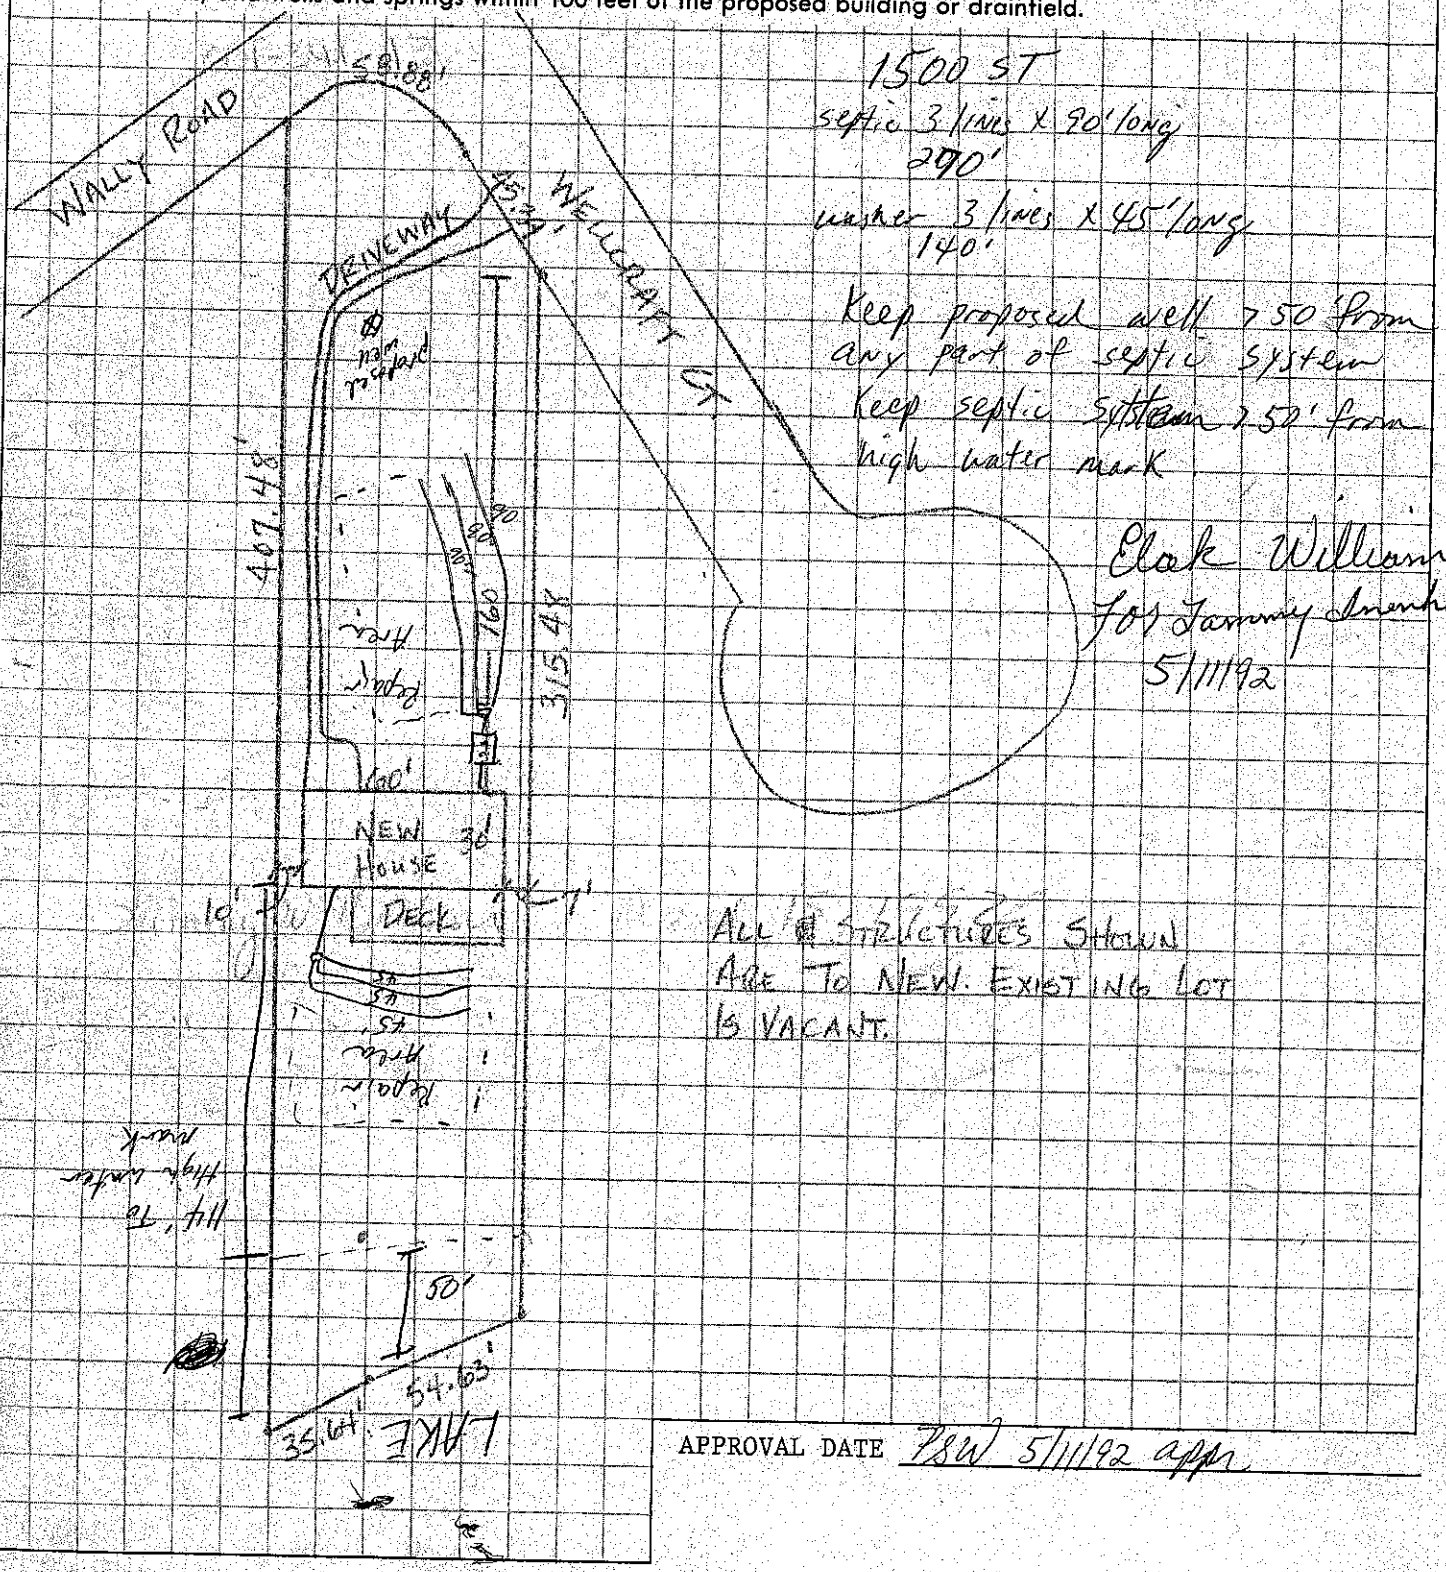

1500 ST

septic 3 lines x 90' long
270'

washer 3 lines x 45' long
140'

Keep proposed well 100' from any part of septic system

Keep septic system 100' from high water mark.

Clark Williams
for Tommy Amenhor
5/11/92

ALL STRUCTURES SHOWN ARE TO NEW. EXISTING LOT IS VACANT.

APPROVAL DATE PSW 5/11/92 appr.

White - Health Department's Copy Canary - Environmentalist's Copy Pink - Owner's Copy