
PROPOSED PLOT PLAN

HEALTH DEPARTMENT
ENVIRONMENTAL HEALTH DIVISION
1200 BLYTHE BOULEVARD
CHARLOTTE, NC 28203
PHONE (704) 376-4603

FILE: 6648A

TC: 001-342-20

Draw in and name all roads adjoining the property. Draw in and accurately dimension the lot concerned. Accurately indicate property boundaries, proposed and/or existing structures and driveways, underground utilities, and wells and springs within 100 feet of the proposed building or drainfield.

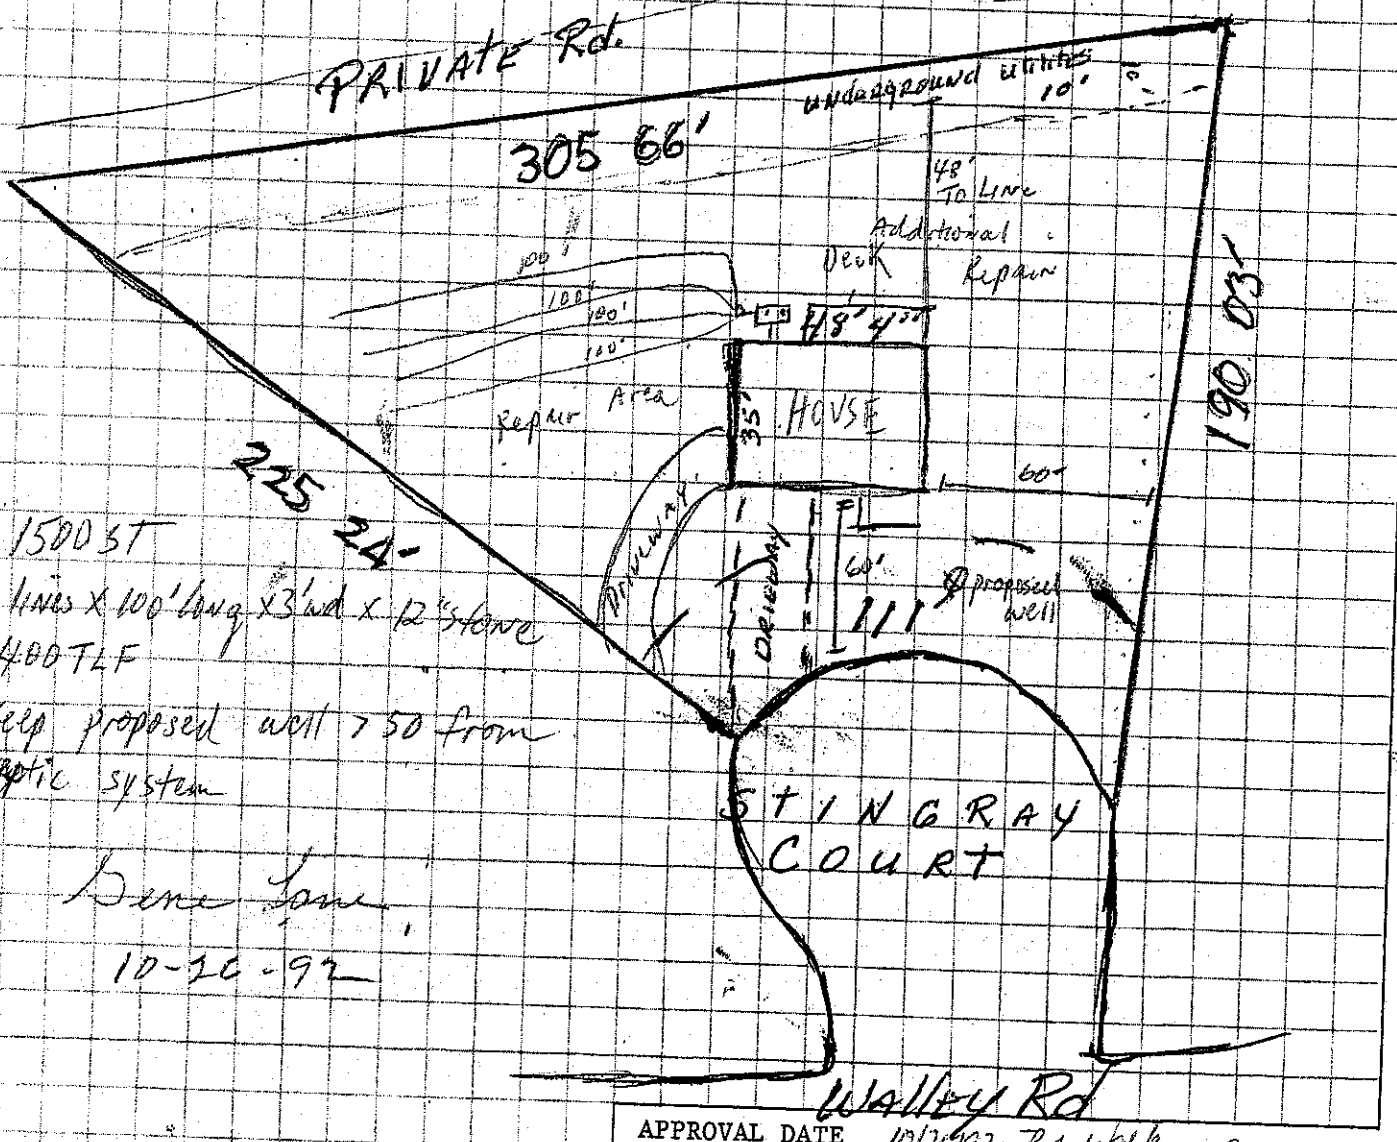


1500 ST
4 lines x 100' long x 3' wd x 12" stone
400 TLF

Keep proposed well >50 from septic system

Dene Lane
10-26-92

APPROVAL DATE 10/26/92 P.S. Walker agent

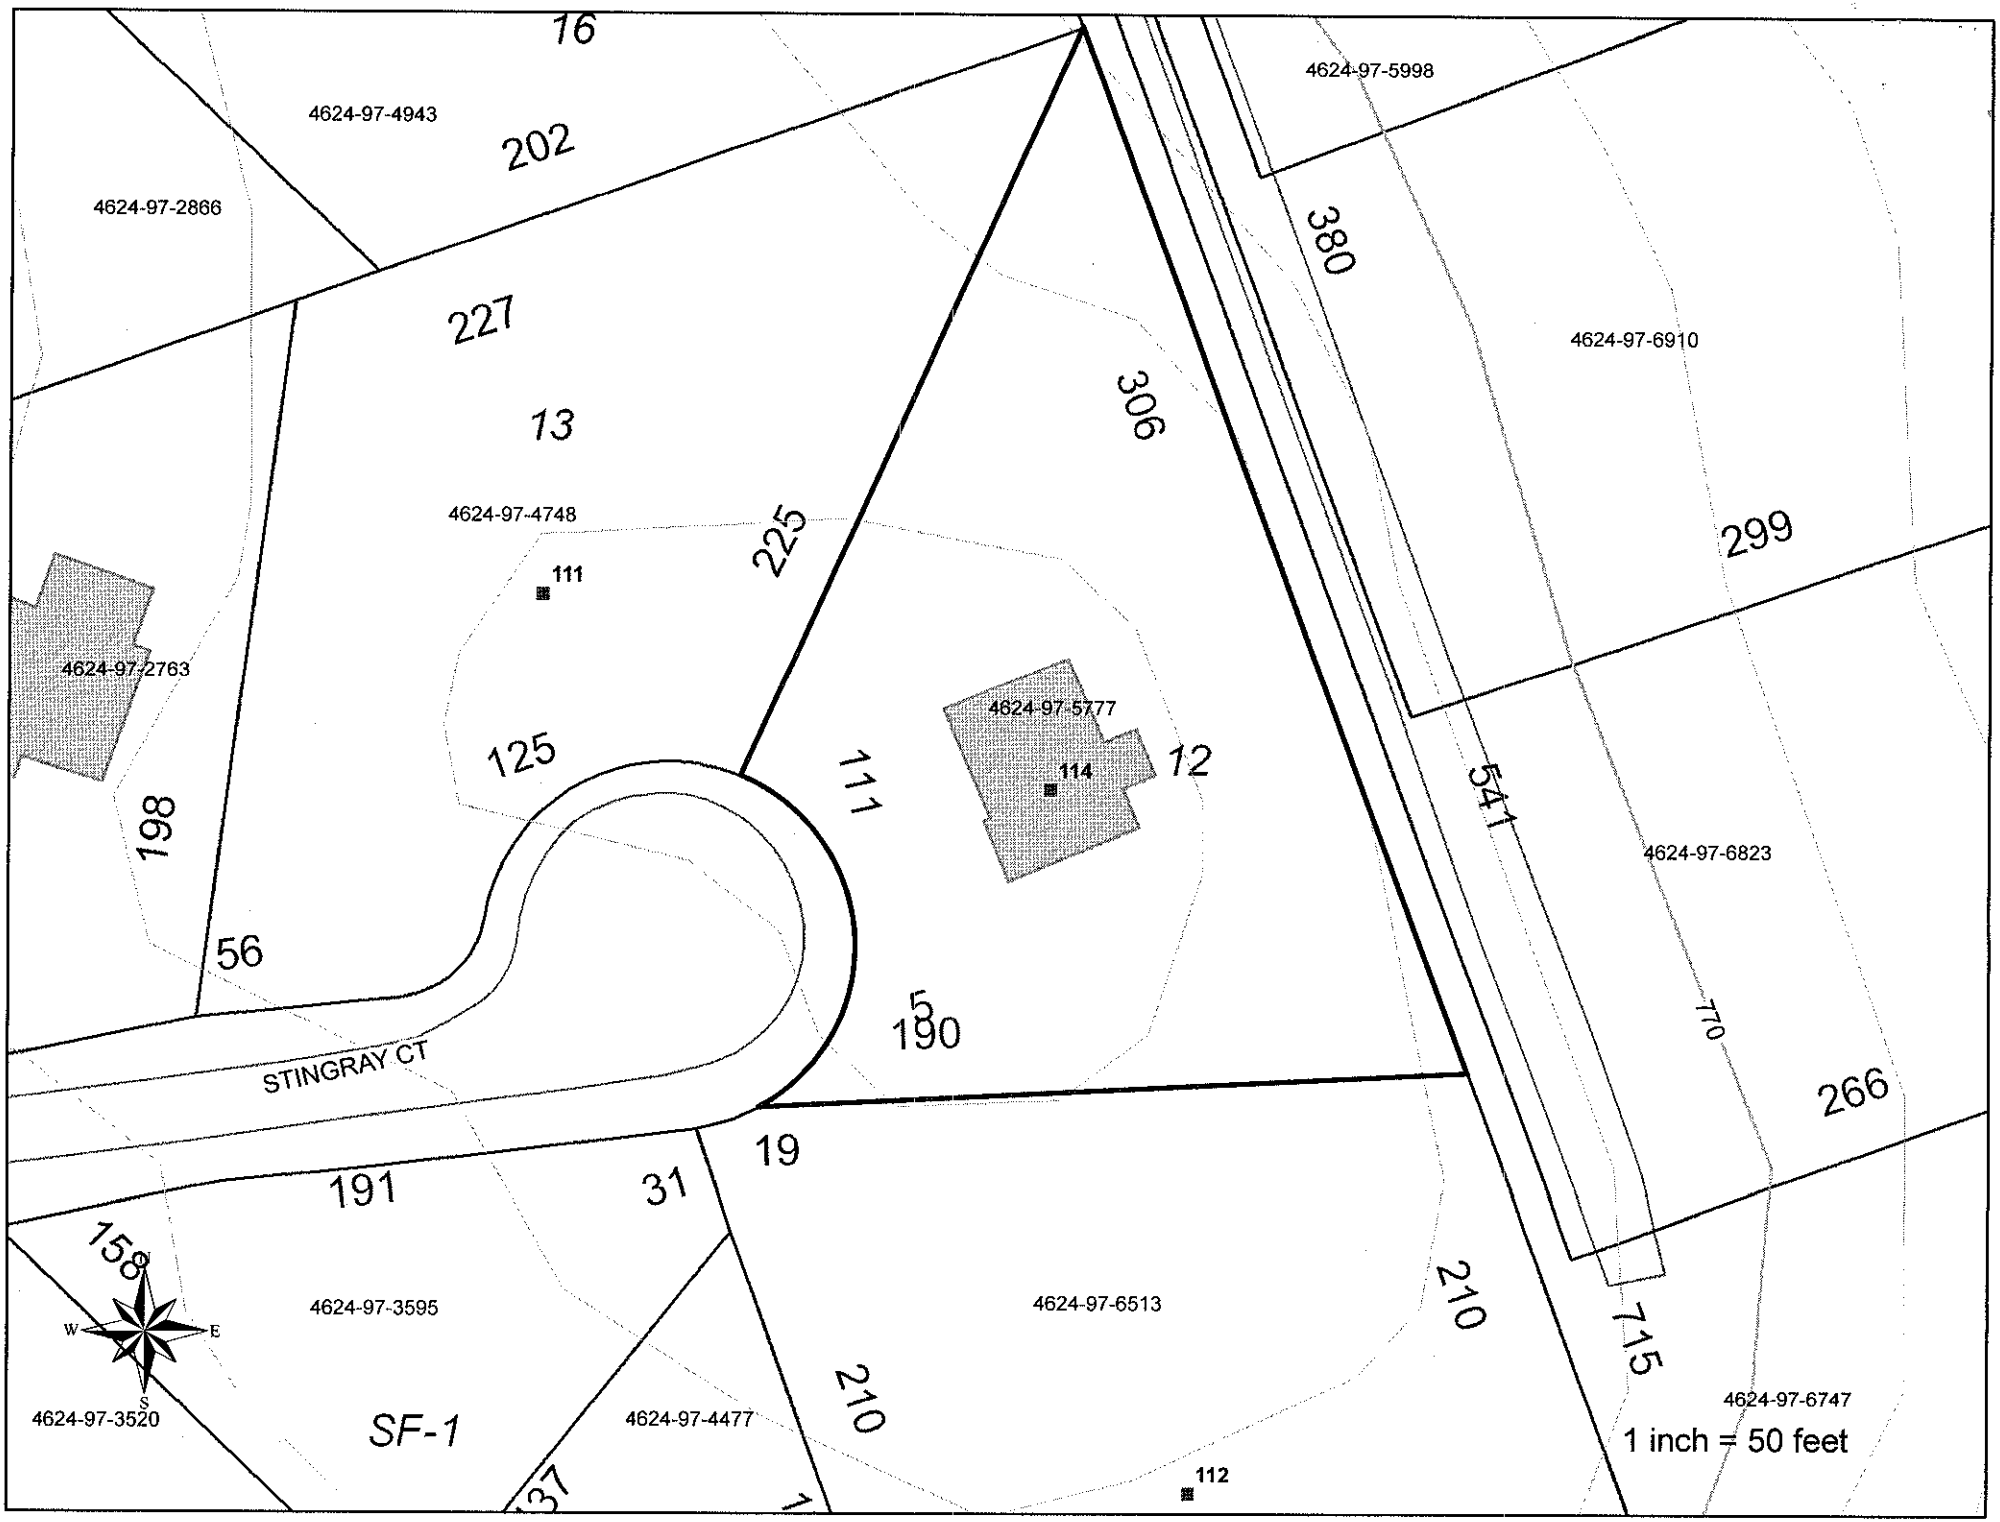
16
4624-97-4943
202
4624-97-2866
227
13
4624-97-4748
111
225
306
4624-97-5998
380
4624-97-6910
299
4624-97-2763
125
198
56
111
4624-97-5777
114
12
541
4624-97-6823
770
266
STINGRAY CT
5
190
19
191
31
158
4624-97-3595
4624-97-6513
210
210
715
4624-97-6747
4624-97-3520
SF-1
4624-97-4477
112
1 inch = 50 feet