IREDELL COUNTY HEATLH DEPARTMENT

PAGE 2: *SITE PLAN WORKSHEET*

SEE THE SAMPLE SITE PLAN BELOW. INCOMPLETE SITE PLANS WILL BE RETURNED TO YOU FOR COMPLETION AND MAY RESULT IN A DELAY IN THE ISSUANCE OF YOUR SEPTIC SYSTEM PERMIT!!!

Place an (X) beside each item as you complete the site plan:

- X — **Property Line measurements are clearly identified…**
- ___ — **All proposed structures are indicated…**
  SHOW: proposed house or business footprint, wells, water lines, patios, pools and decks, and any other item that will occupy space on the site
- ___ — **Front and side setbacks from property line…**
- ___ — **Preferred driveway location and configuration, preferred well location…**
- X — **Area you prefer your septic system to be placed…**
- X — **North arrow, or other sufficient indicator of direction…**


Circle N/A on the following if appropriate:


- ___ — **Location of septic systems and wells within 100' of your property…** **N/A**
- ___ — **Location of easements and rights of ways on your property…** **N/A**
- ___ — **Location of any designated wetlands on the property…** **N/A**


Signature: Joseph Towson
Property owner or owner's legal representative signature (SIGNATURE REQUIRED)


7/28/04
DATE

USE THIS SPACE TO DRAW YOUR SITE PLAN

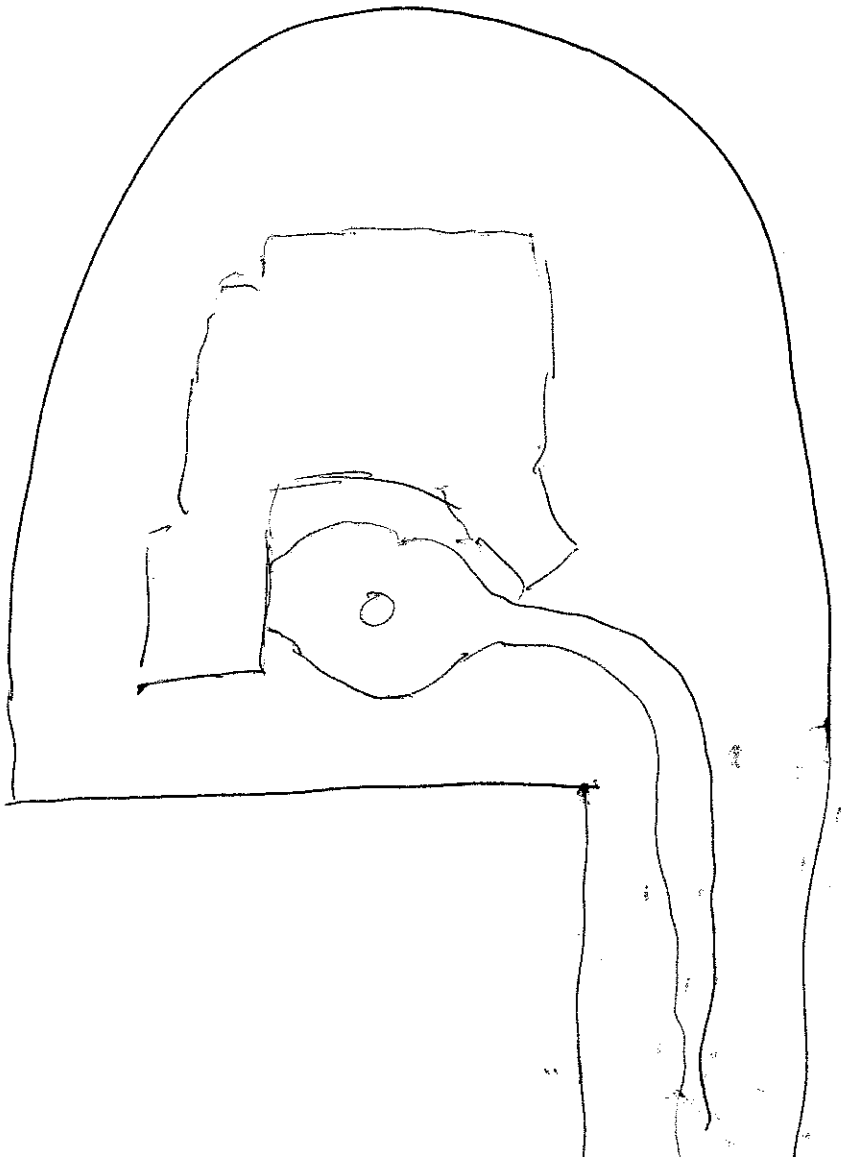

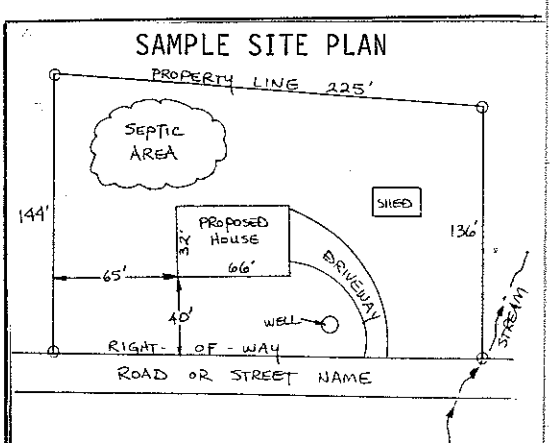

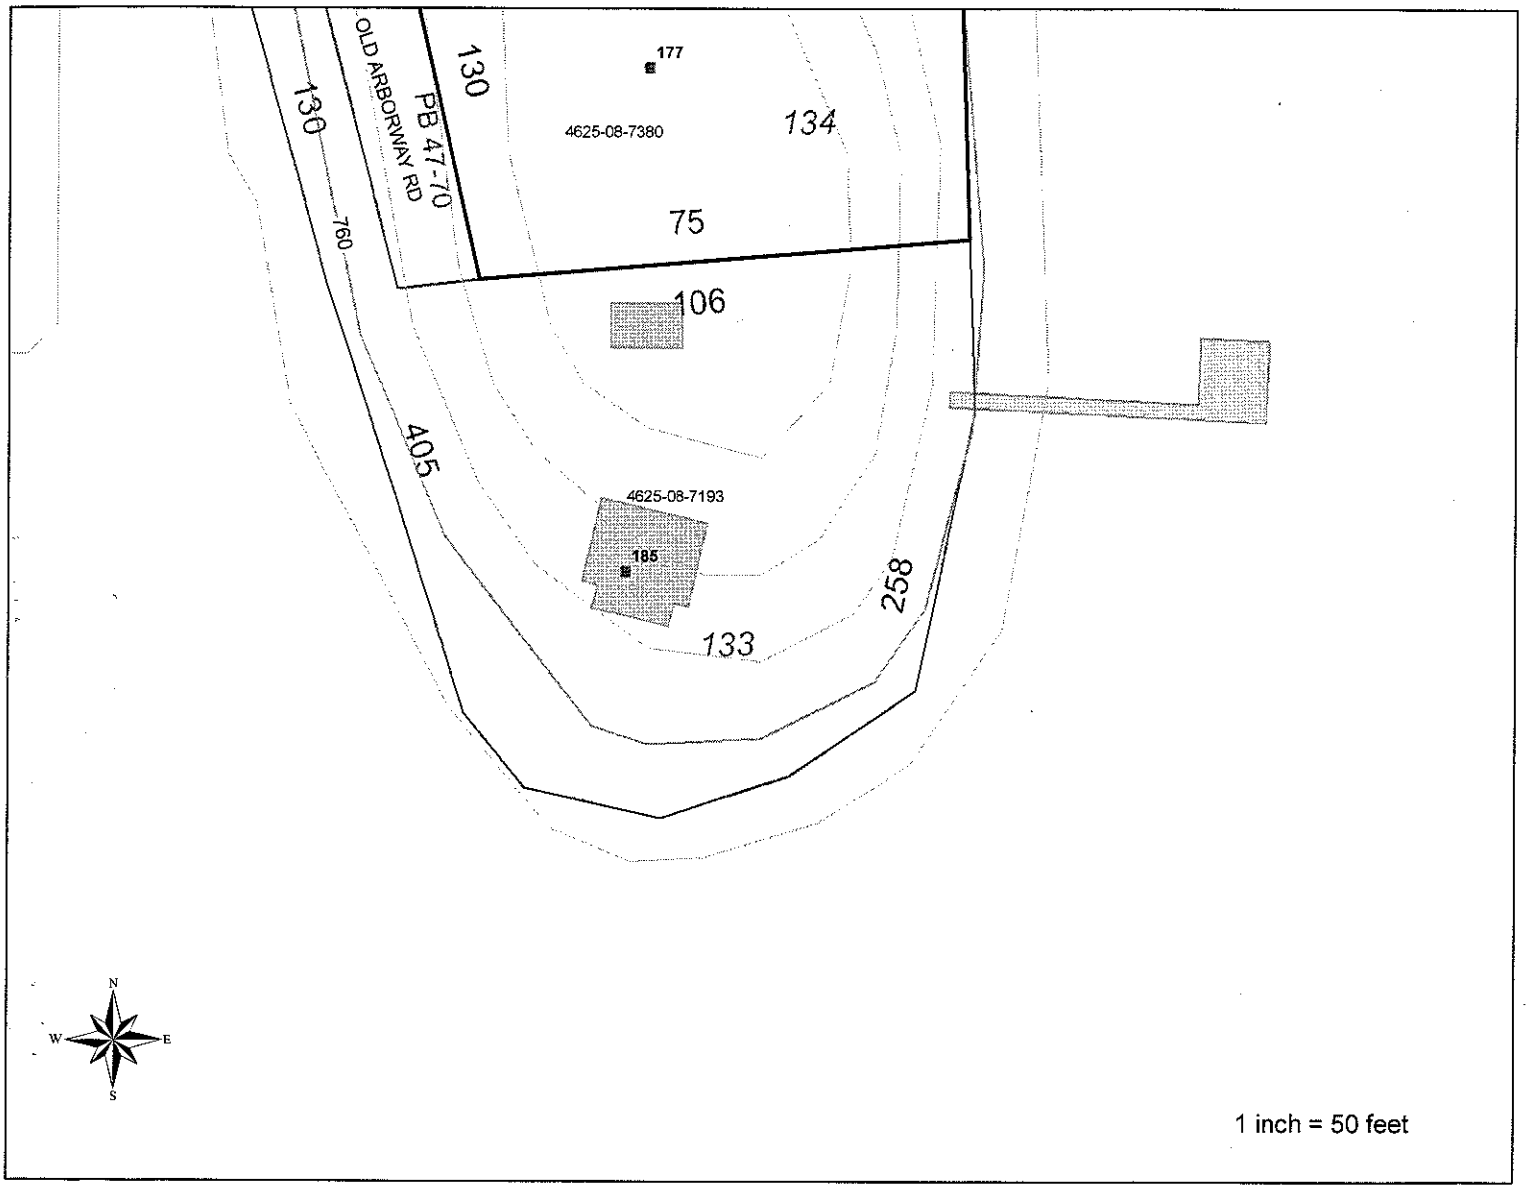
177
130
OLD ARBORWAY RD
PB 47-70
130
760
4625-08-7380
134
75
106
405
4625-08-7193
185
258
133
N
W
E
S
1 inch = 50 feet

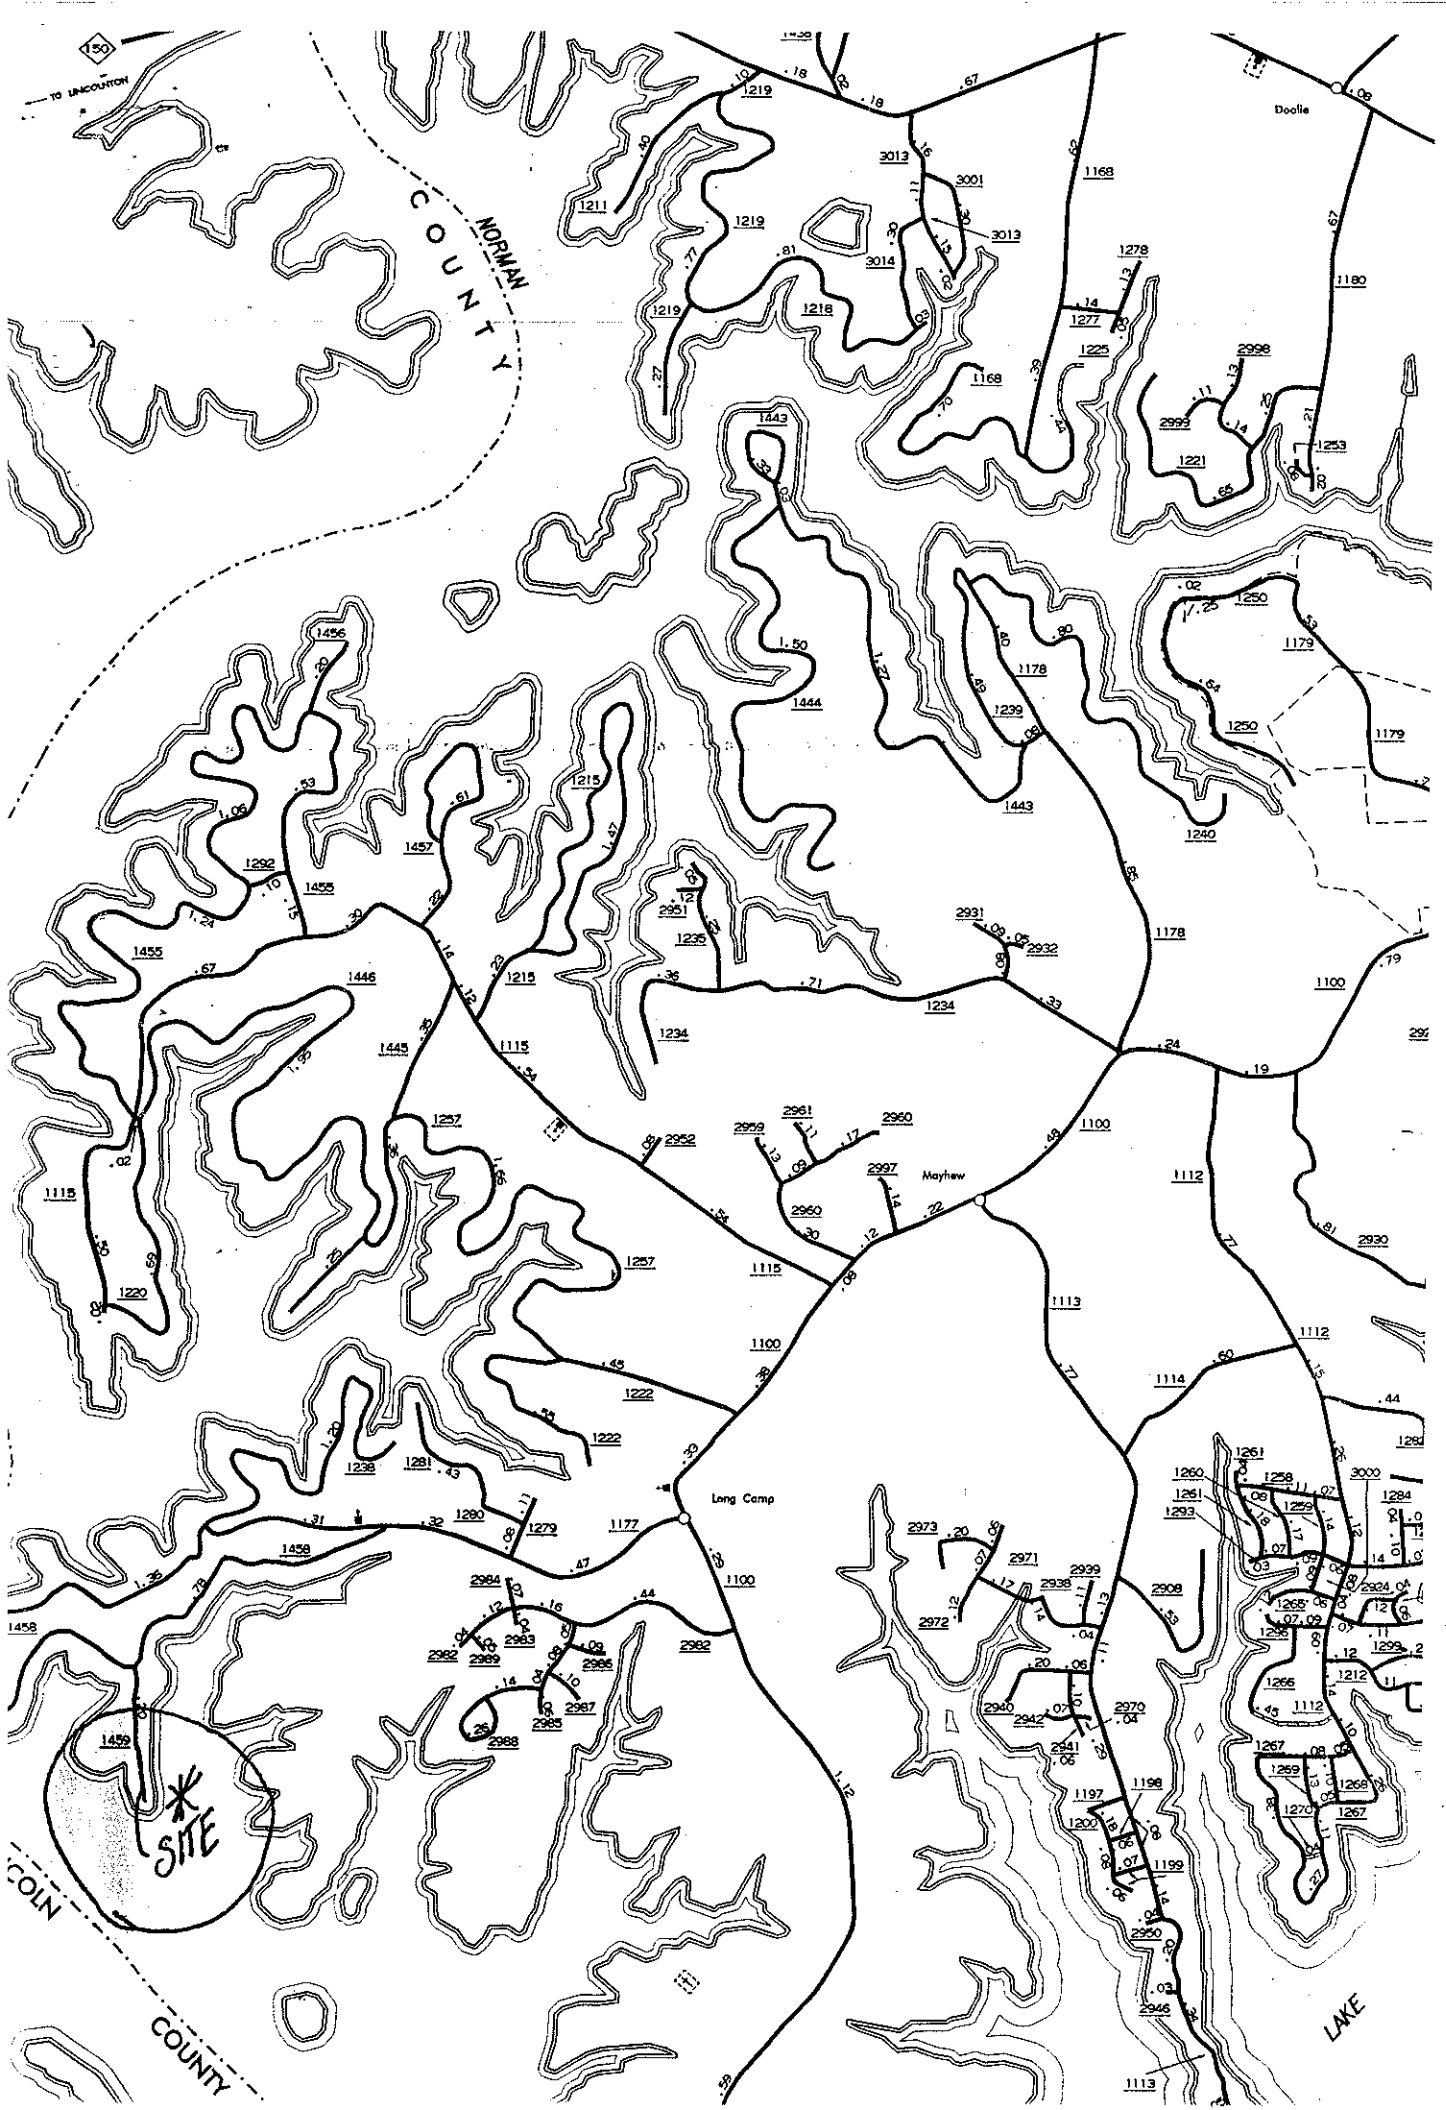
150
TO LINCOLNTON
NORMAN COUNTY
Doolie
Mayhew
Long Camp
SITE
LINCOLN COUNTY
LAKE