IREDELL COUNTY HEATLH DEPARTMENT

PAGE 2: *SITE PLAN WORKSHEET*

SEE THE SAMPLE SITE PLAN BELOW. INCOMPLETE SITE PLANS WILL BE RETURNED TO YOU FOR COMPLETION AND MAY RESULT IN A DELAY IN THE ISSUANCE OF YOUR SEPTIC SYSTEM PERMIT!!!

Place an (X) beside each item as you complete the site plan:

- X — Property Line measurements are clearly identified...
- X — All proposed structures are indicated...
  SHOW: proposed house or business footprint, wells, water lines, patios, pools and decks, and any other item that will occupy space on the site
- X — Front and side setbacks from property line...
- X — Preferred driveway location and configuration, preferred well location...
- X — Area you prefer your septic system to be placed...
- X — North arrow, or other sufficient indicator of direction...

Circle N/A on the following if appropriate:


- X — Location of septic systems and wells within 100' of your property... N/A
- X — Location of easements and rights of ways on your property... N/A
- X — Location of any designated wetlands on the property... N/A


Signature: Samuel A. Tallman
Property owner or owner's legal representative signature (SIGNATURE REQUIRED)

4/27/05
DATE

USE THIS SPACE TO DRAW YOUR SITE PLAN

See Attached Permit

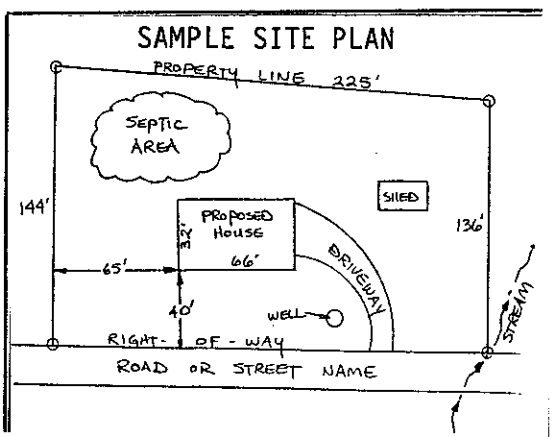

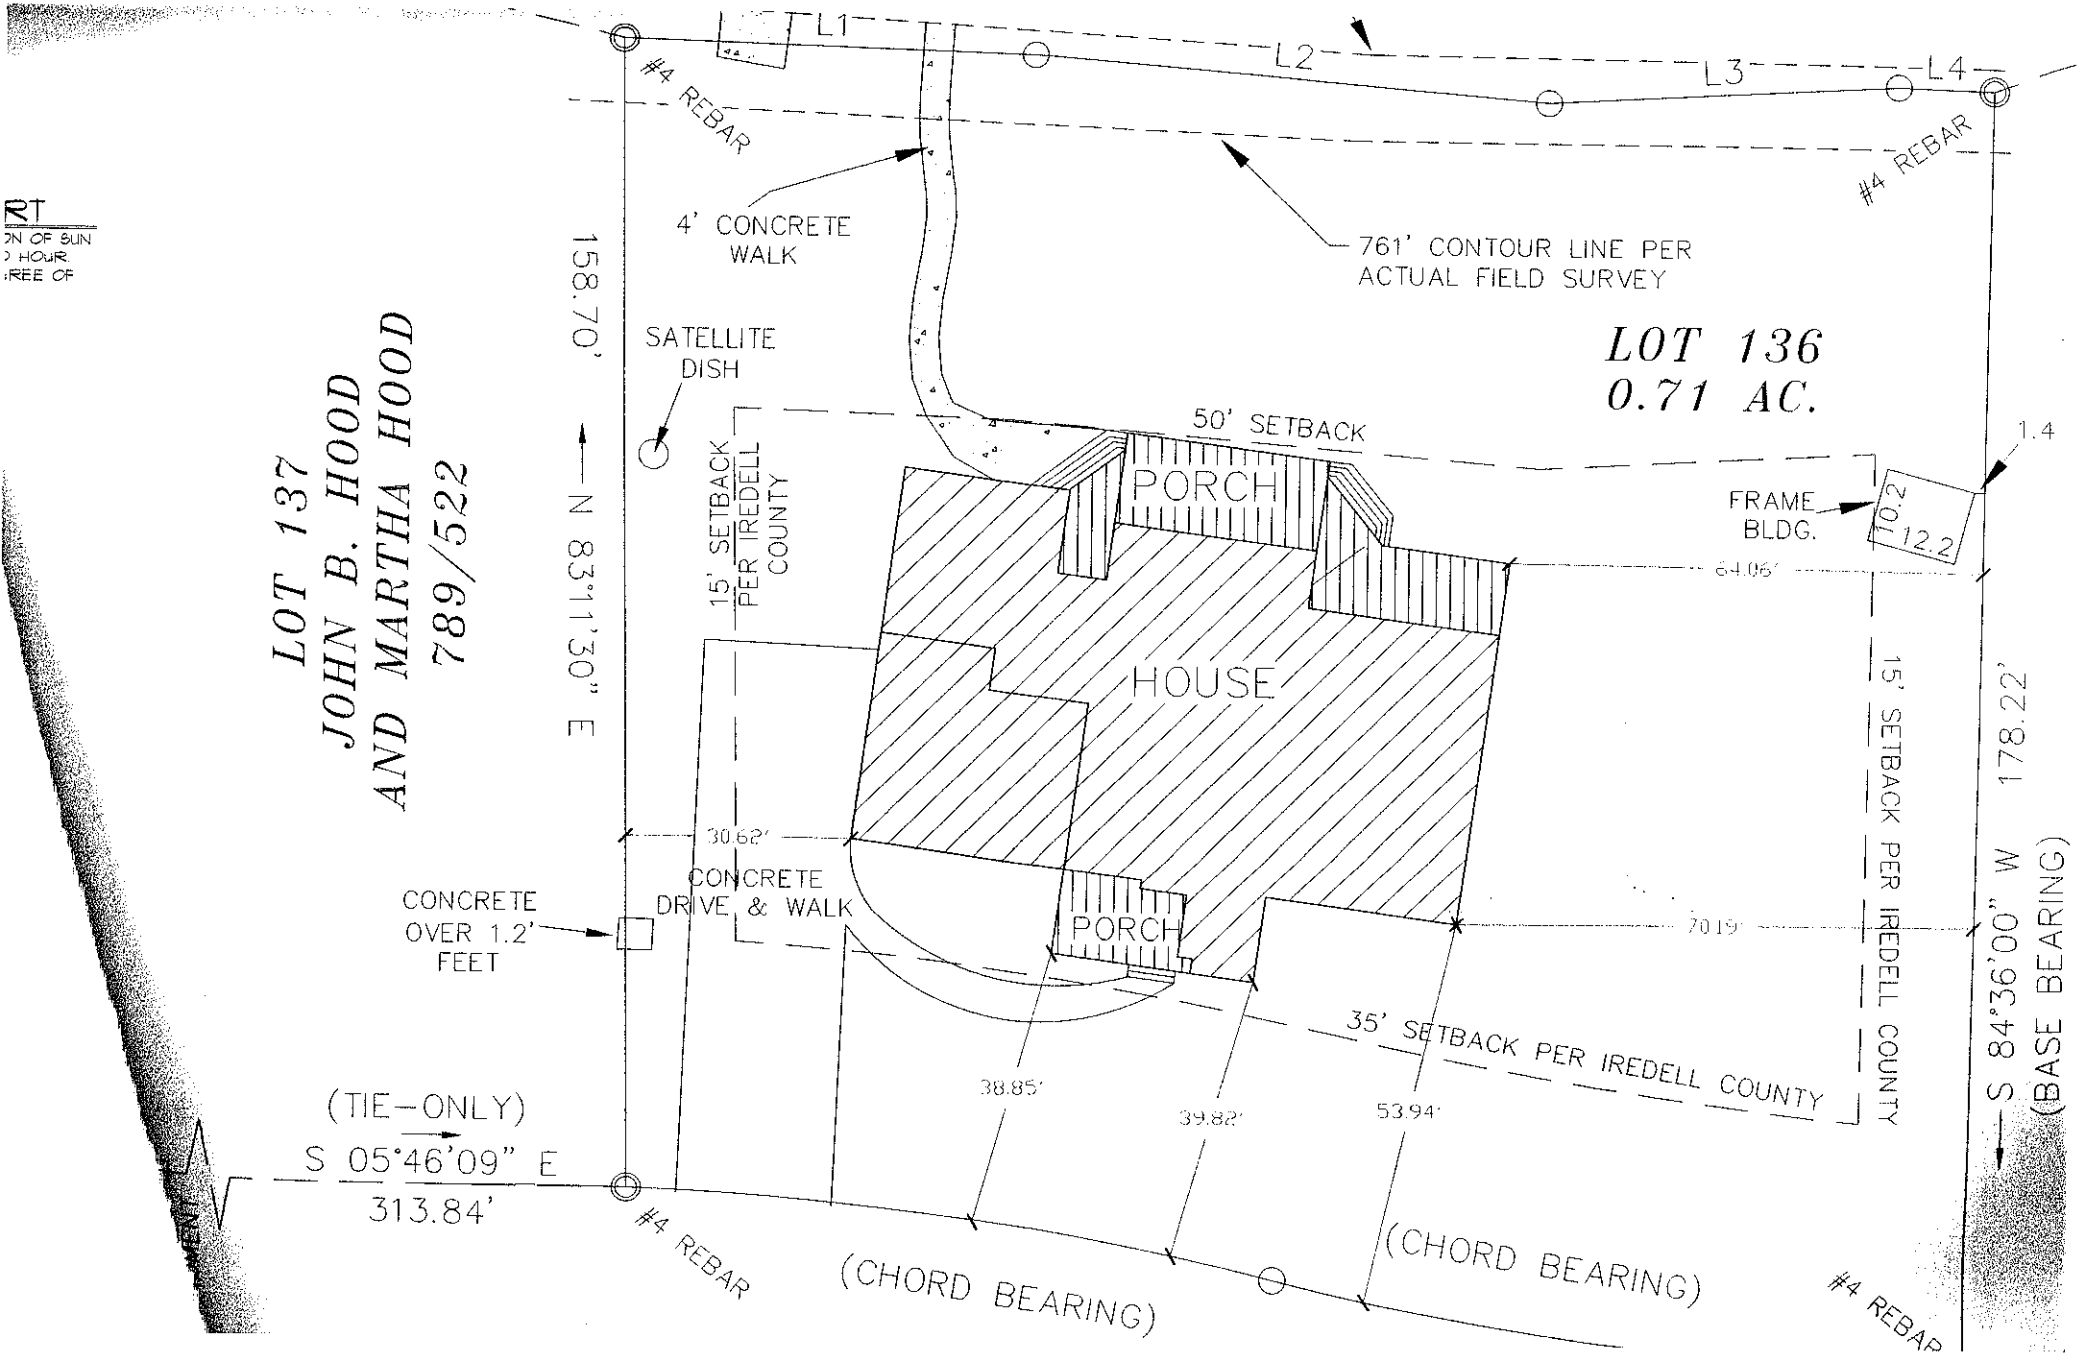
L1
L2
L3
L4
#4 REBAR
#4 REBAR
4' CONCRETE WALK
761' CONTOUR LINE PER ACTUAL FIELD SURVEY
LOT 136
0.71 AC.
SATELLITE DISH
50' SETBACK
15' SETBACK PER IREDELL COUNTY
PORCH
FRAME BLDG.
2.0
12.2
1.4
64.06'
HOUSE
158.70'
N 83°11'30" E
LOT 137
JOHN B. HOOD
AND MARTHA HOOD
789/522
30.62'
CONCRETE DRIVE & WALK
CONCRETE OVER 1.2' FEET
PORCH
70.19'
15' SETBACK PER IREDELL COUNTY
178.22'
S 84°36'00" W
(BASE BEARING)
35' SETBACK PER IREDELL COUNTY
38.85'
39.82'
53.94'
(TIE-ONLY)
S 05°46'09" E
313.84'
#4 REBAR
(CHORD BEARING)
(CHORD BEARING)
#4 REBAR