IREDELL COUNTY HEATLH DEPARTMENT
ENVIRONMENTAL HEALTH DIVISION
PAGE 2: *SITE PLAN WORKSHEET*

SEE THE "SAMPLE SITE PLAN" BELOW. *INCOMPLETE SITE PLANS WILL BE RETURNED TO YOU FOR COMPLETION AND MAY RESULT IN A DELAY IN THE ISSUANCE OF YOUR SEPTIC SYSTEM PERMIT!!!*

Place an (X) beside each item as you complete the site plan:


____ Property Line measurements are clearly identified...
____ All proposed structures are indicated...
SHOW: proposed house or business footprint, wells, water lines, patios, pools and decks, and any other item that will occupy space on the site
____ Front and side setbacks from property line...
____ Preferred driveway location and configuration, preferred well location...
____ Area you prefer your septic system to be placed...
____ North arrow, or other sufficient indicator of direction...

Circle N/A on the following if appropriate:


____ Location of septic systems and wells within 100' of your property... N/A
____ Location of easements and rights of ways on your property... N/A
____ Location of any designated wetlands on the property... N/A

Signature: _____ 9/4/2013
REQUIRED property owner or owner's legal representative signature. DATE

USE THIS SPACE TO DRAW YOUR SITE PLAN

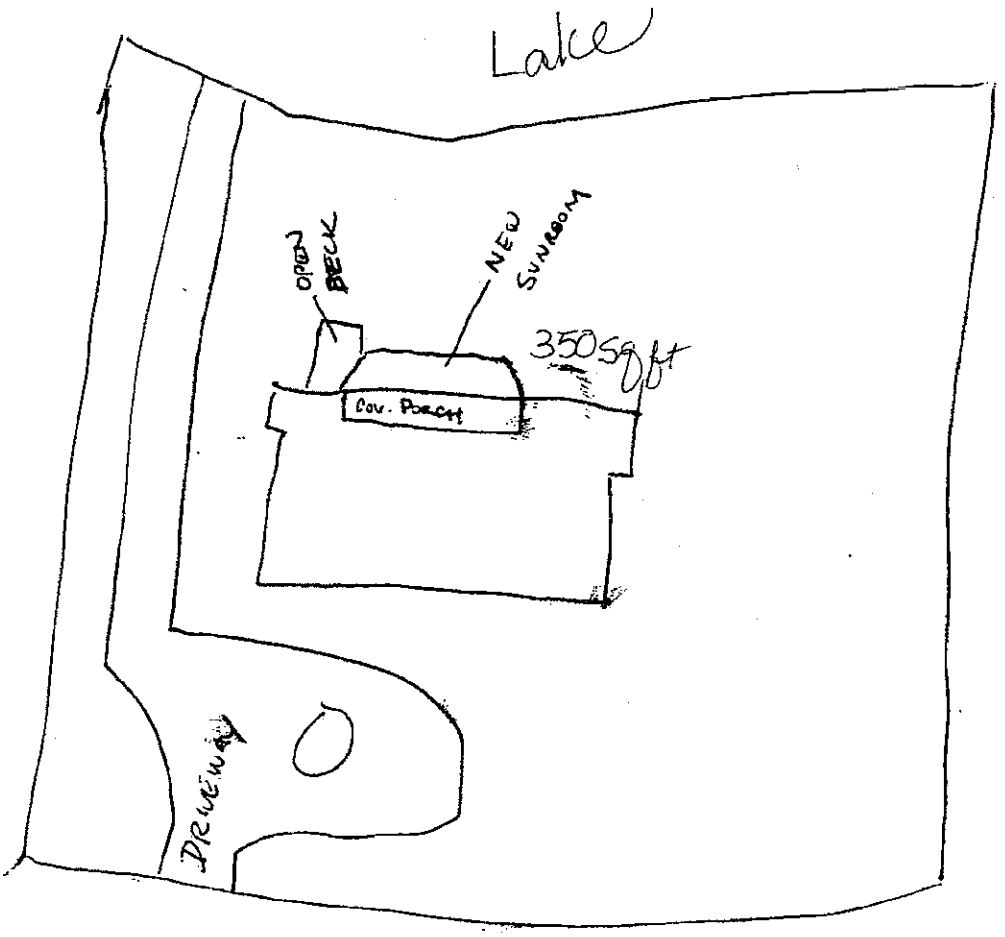

White Copy – Environmental Health Yellow Copy – Applicant
V:\FORMS\OSWP Forms\Application For OSWP Permit.doc

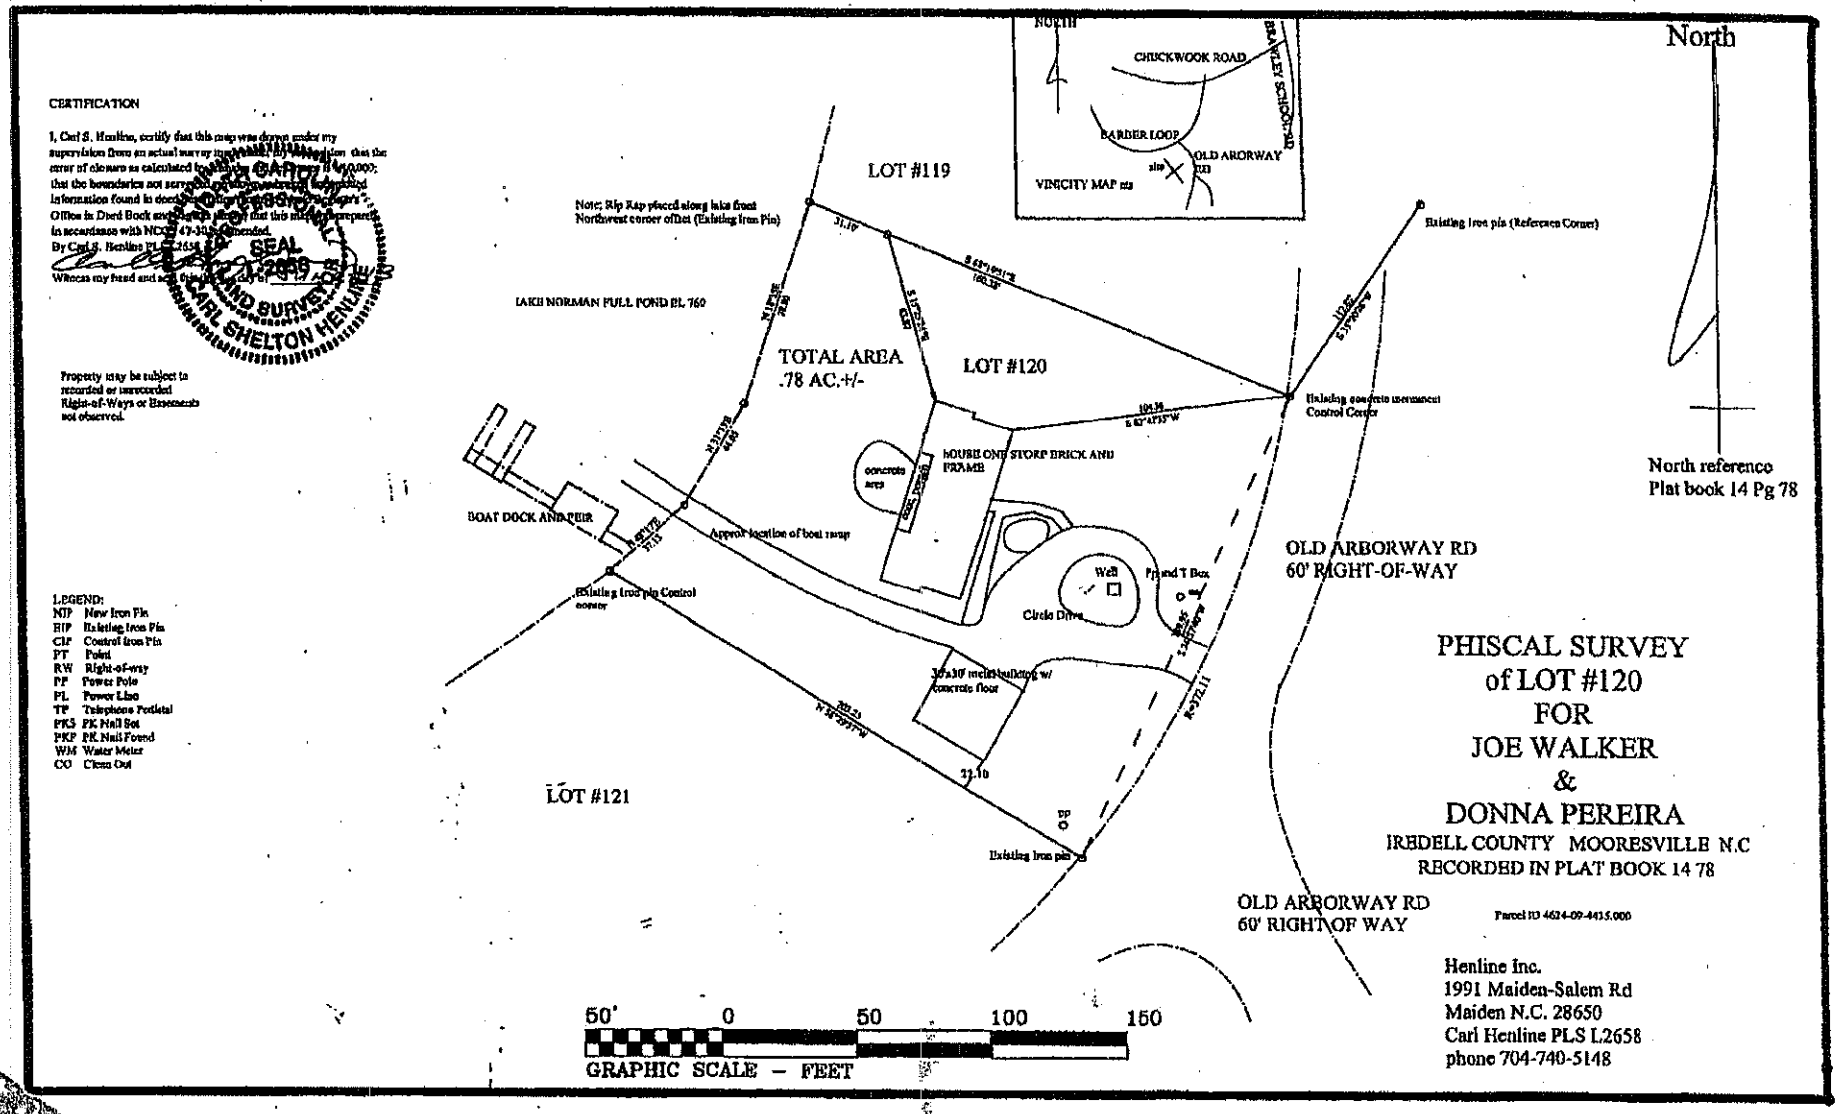
CERTIFICATION
I, Carl S. Henline, certify that this map was drawn under my supervision from an actual survey
that the error of closure as calculated by
that the boundaries not surveyed are shown as broken lines plotted from
information found in deed
Office in Deed Book
in accordance with NCGS 47-30
By Carl S. Henline PLS
Witness my hand and
SEAL
L-2658
CARL SHELTON HENLINE
LAND SURVEYOR
Property may be subject to recorded or unrecorded Right-of-Ways or Easements not observed.
LEGEND:
NIP New Iron Pin
EIP Existing Iron Pin
CIP Control Iron Pin
PT Point
RW Right-of-way
PP Power Pole
PL Power Line
TP Telephone Pedistal
PKS PK Nail Set
PKF PK Nail Found
WM Water Meter
CO Clean Out
NORTH
CHUCKWOOK ROAD
BARBER LOOP
OLD ARBORWAY RD
VINICITY MAP n/s
LOT #119
Note; Rip Rap placed along lake front
Northwest corner of lot (Existing Iron Pin)
LAKE NORMAN FULL POND EL 760
TOTAL AREA
.78 AC.+/-
LOT #120
Existing Iron pin (Reference Corner)
Existing concrete monument Control Corner
HOUSE ONE STORY BRICK AND FRAME
concrete area
BOAT DOCK AND PIER
Approx location of boat ramp
Existing Iron pin Control corner
Well
Pp and T Box
Circle Drive
30'x30' metal building w/ concrete floor
LOT #121
Existing Iron pin
OLD ARBORWAY RD
60' RIGHT-OF-WAY
North
North reference
Plat book 14 Pg 78
PHISCAL SURVEY
of LOT #120
FOR
JOE WALKER
&
DONNA PEREIRA
IREDELL COUNTY MOORESVILLE N.C
RECORDED IN PLAT BOOK 14 78
OLD ARBORWAY RD
60' RIGHT OF WAY
Parcel ID 4624-09-4415.000
50' 0 50 100 150
GRAPHIC SCALE – FEET
Henline Inc.
1991 Maiden-Salem Rd
Maiden N.C. 28650
Carl Henline PLS L2658
phone 704-740-5148